


- EXISTING MATERIALS
- PROFILED INTERLOCKING CONCRETE ROOF-TILES FASTENED BY AN APPROX 1235-250 PITCH
 - UPVC ROOF LINING FLASHINGS / GUTTERS TO NOMINAL / VARIOUS, SOFFIT PROJECTIONS & FLASHES WITH UPVC END CAPS / JUDGE TENS / VARIOUS BOARD TO CARBON PINE ROOF-TILES ETC IN ANTI-RACETE GREY AND WHITE SOFFITS.
 - BEST QUALITY BRICKS TO EXTERIOR SKINS OF APPROX 1280 P/A Cavity with construction in 1:3 C/S MORTAR
 - MASONRY JOINTS IN STRETCHER BOND ETC
 - ANTI-RACETE GREY 100 P/A COLOUR COATED UPVC DOOR AND WINDOW FRAMES, CASINGS WITH SEALED DOUBLE GLAZED UNITS.

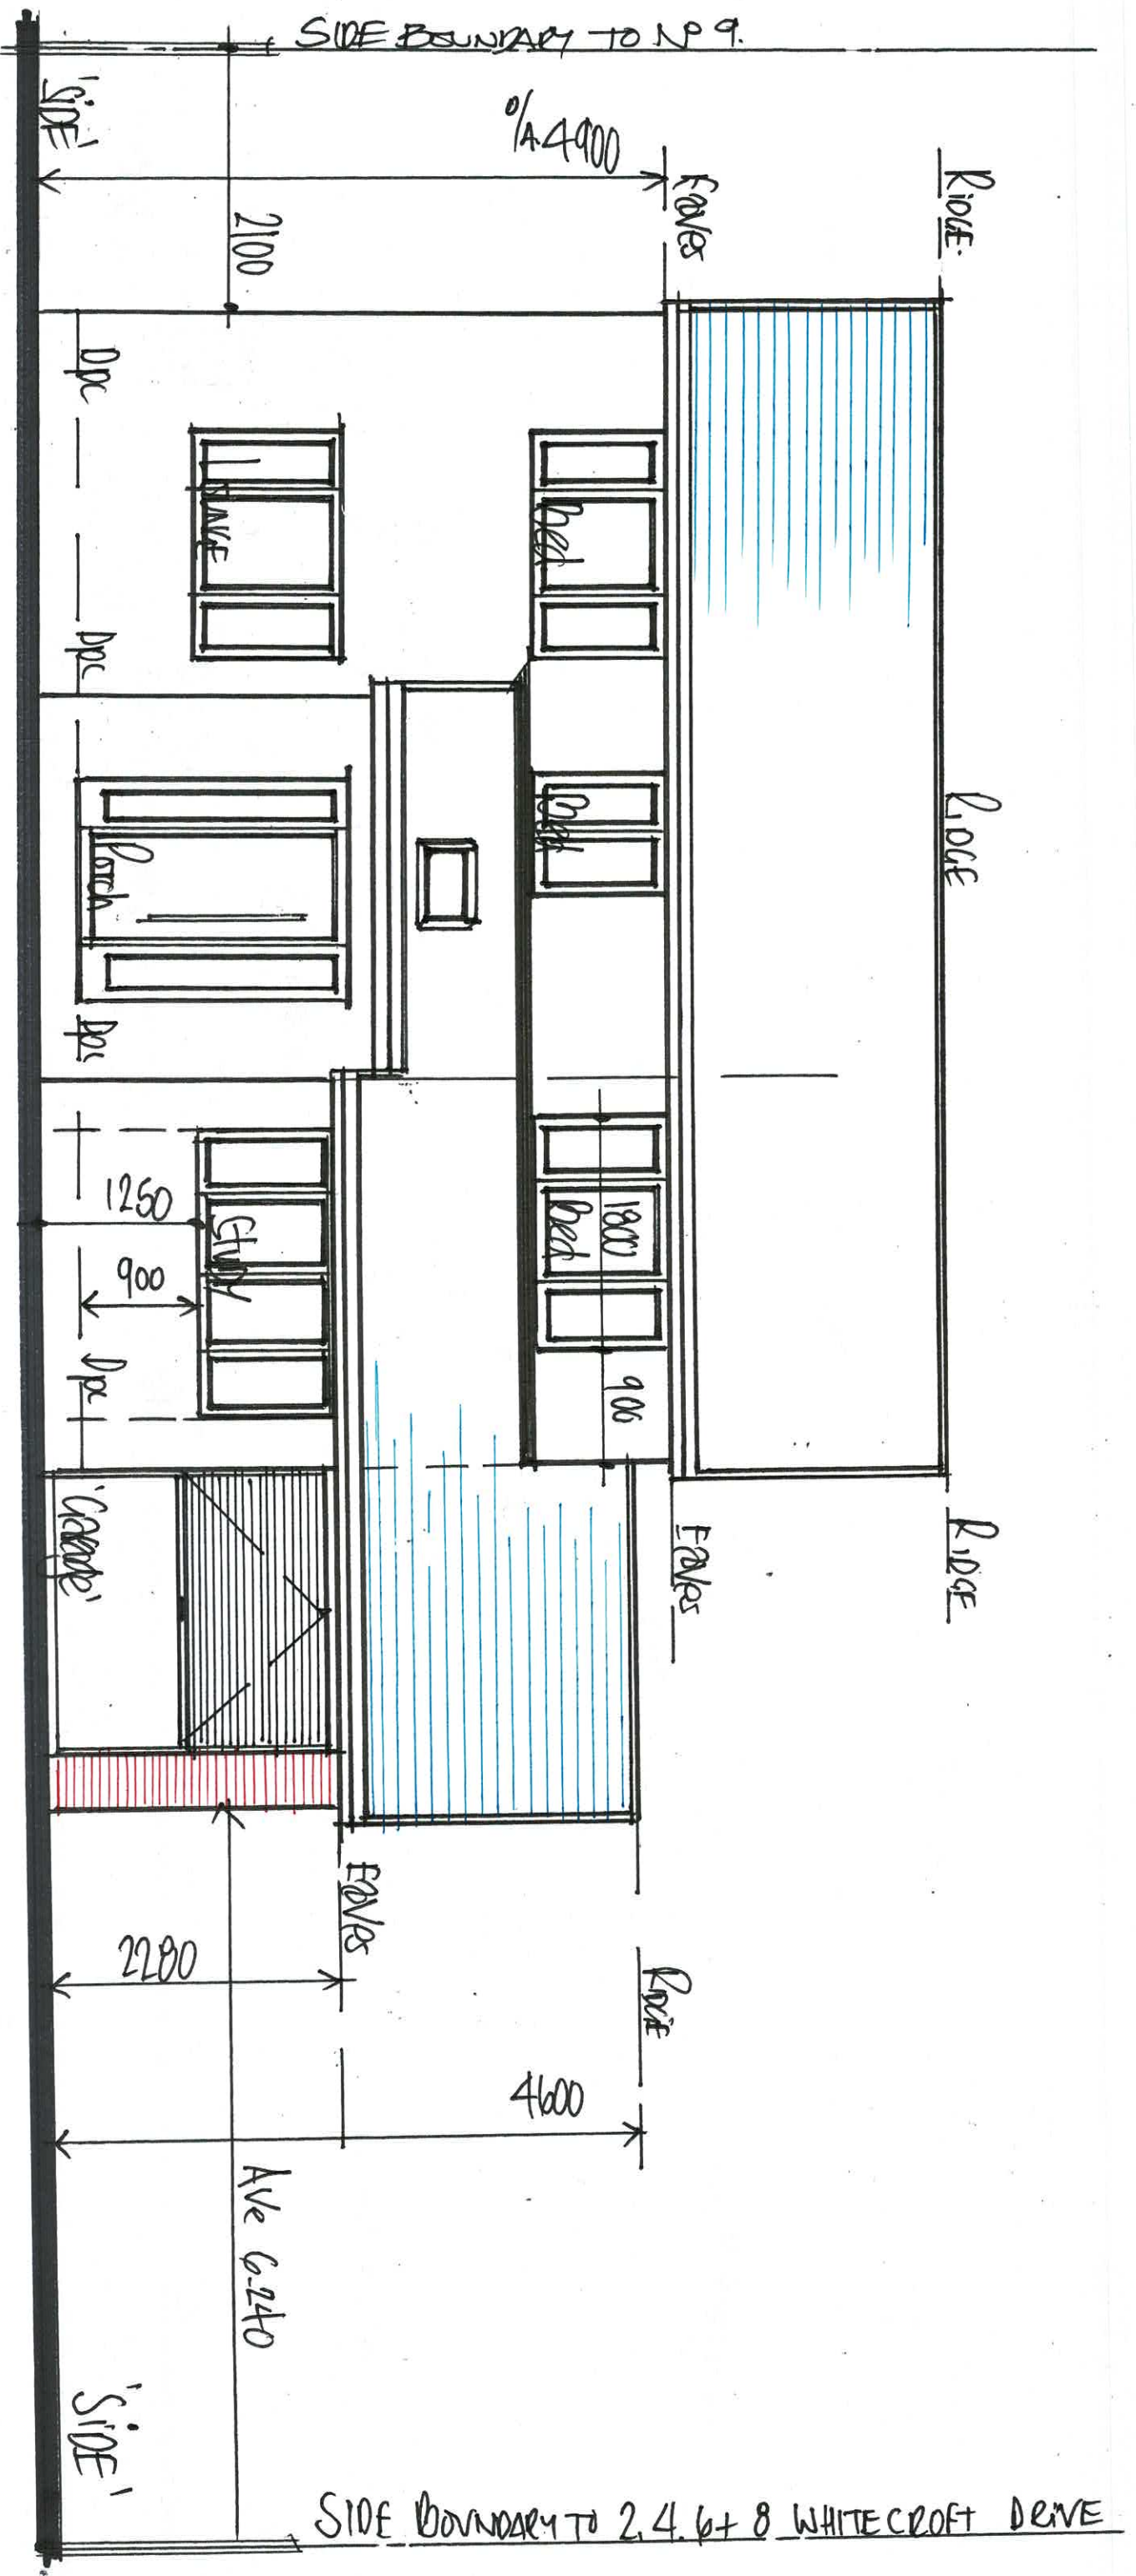

1:50 EXISTING - "FRONT" - ELEVATION

D R G N:
2