



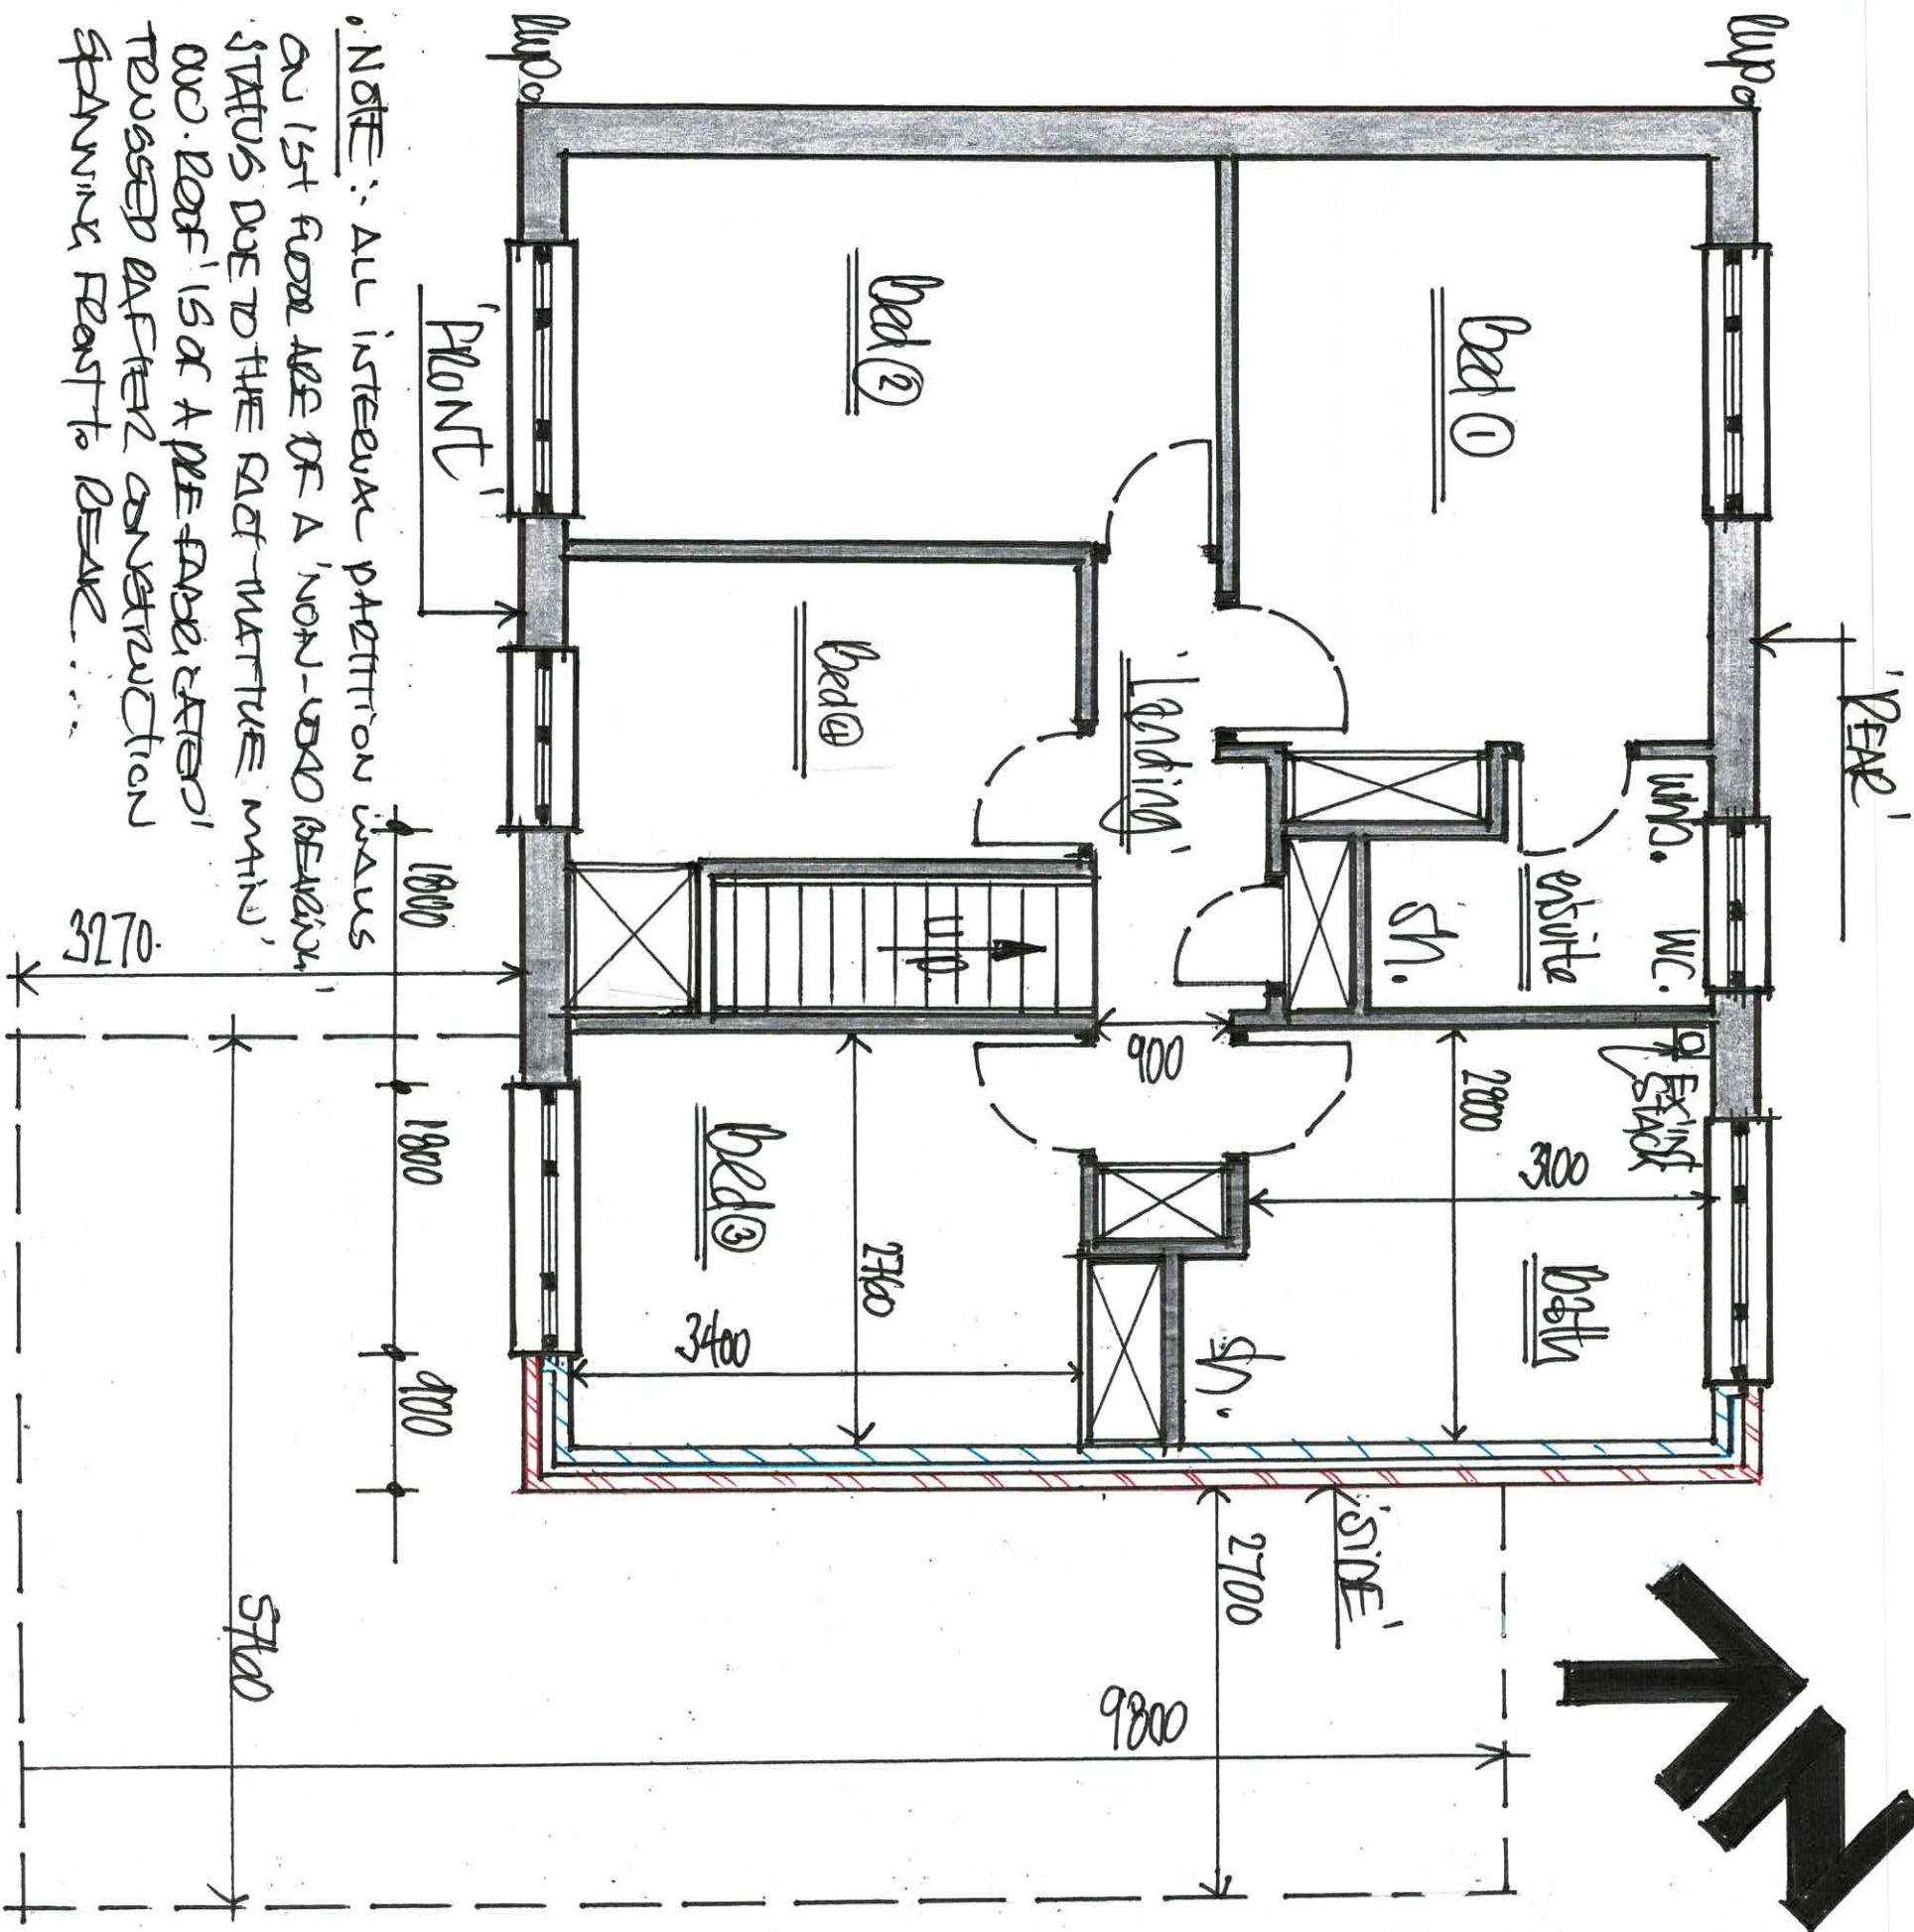

NOTE: All interior partition walls on 1st floor are of a 'NON-LOAD BEARING' STATUS DUE TO THE FACT THAT THE MAIN 'OCC. ROOF' IS OF A 'PRE-FABRICATED' TRUSS TYPE AFTER CONSTRUCTION SPANNING FROM TO BEAR...

1:50 EXISTING "1st FLOOR" PLAN

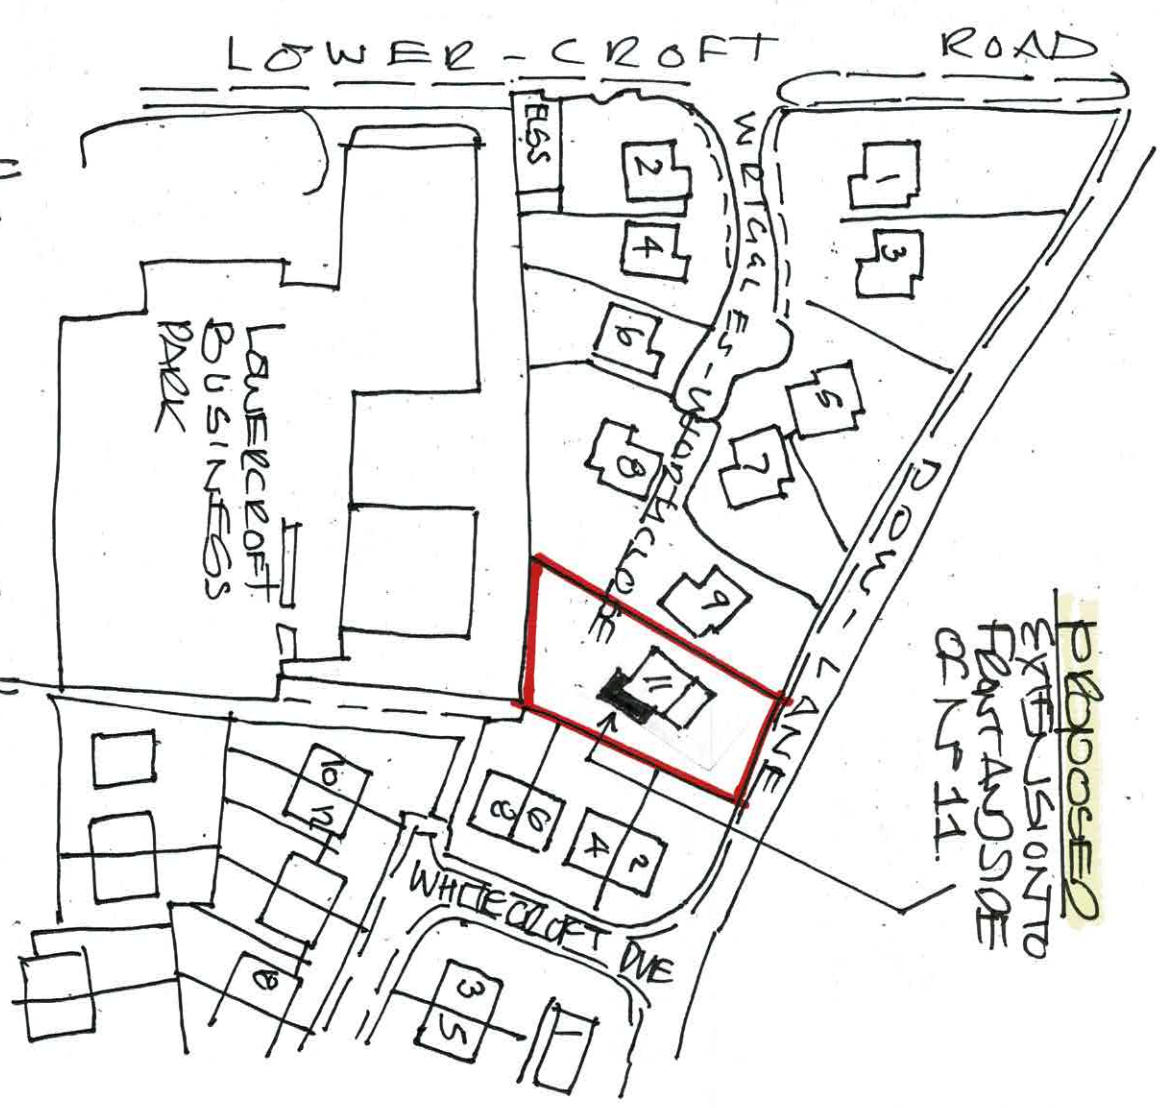

1:1250 "Site - Location" - PLAN

Address:-

N° 11 Wrigglesworth Close,

Lowercroft,

Bury, - Lancs,

BL8 3PB,

Sept 2024

ORKAN 1