
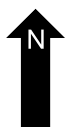
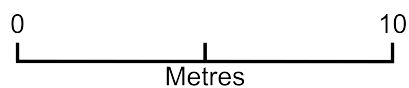


9 Carrslea Close

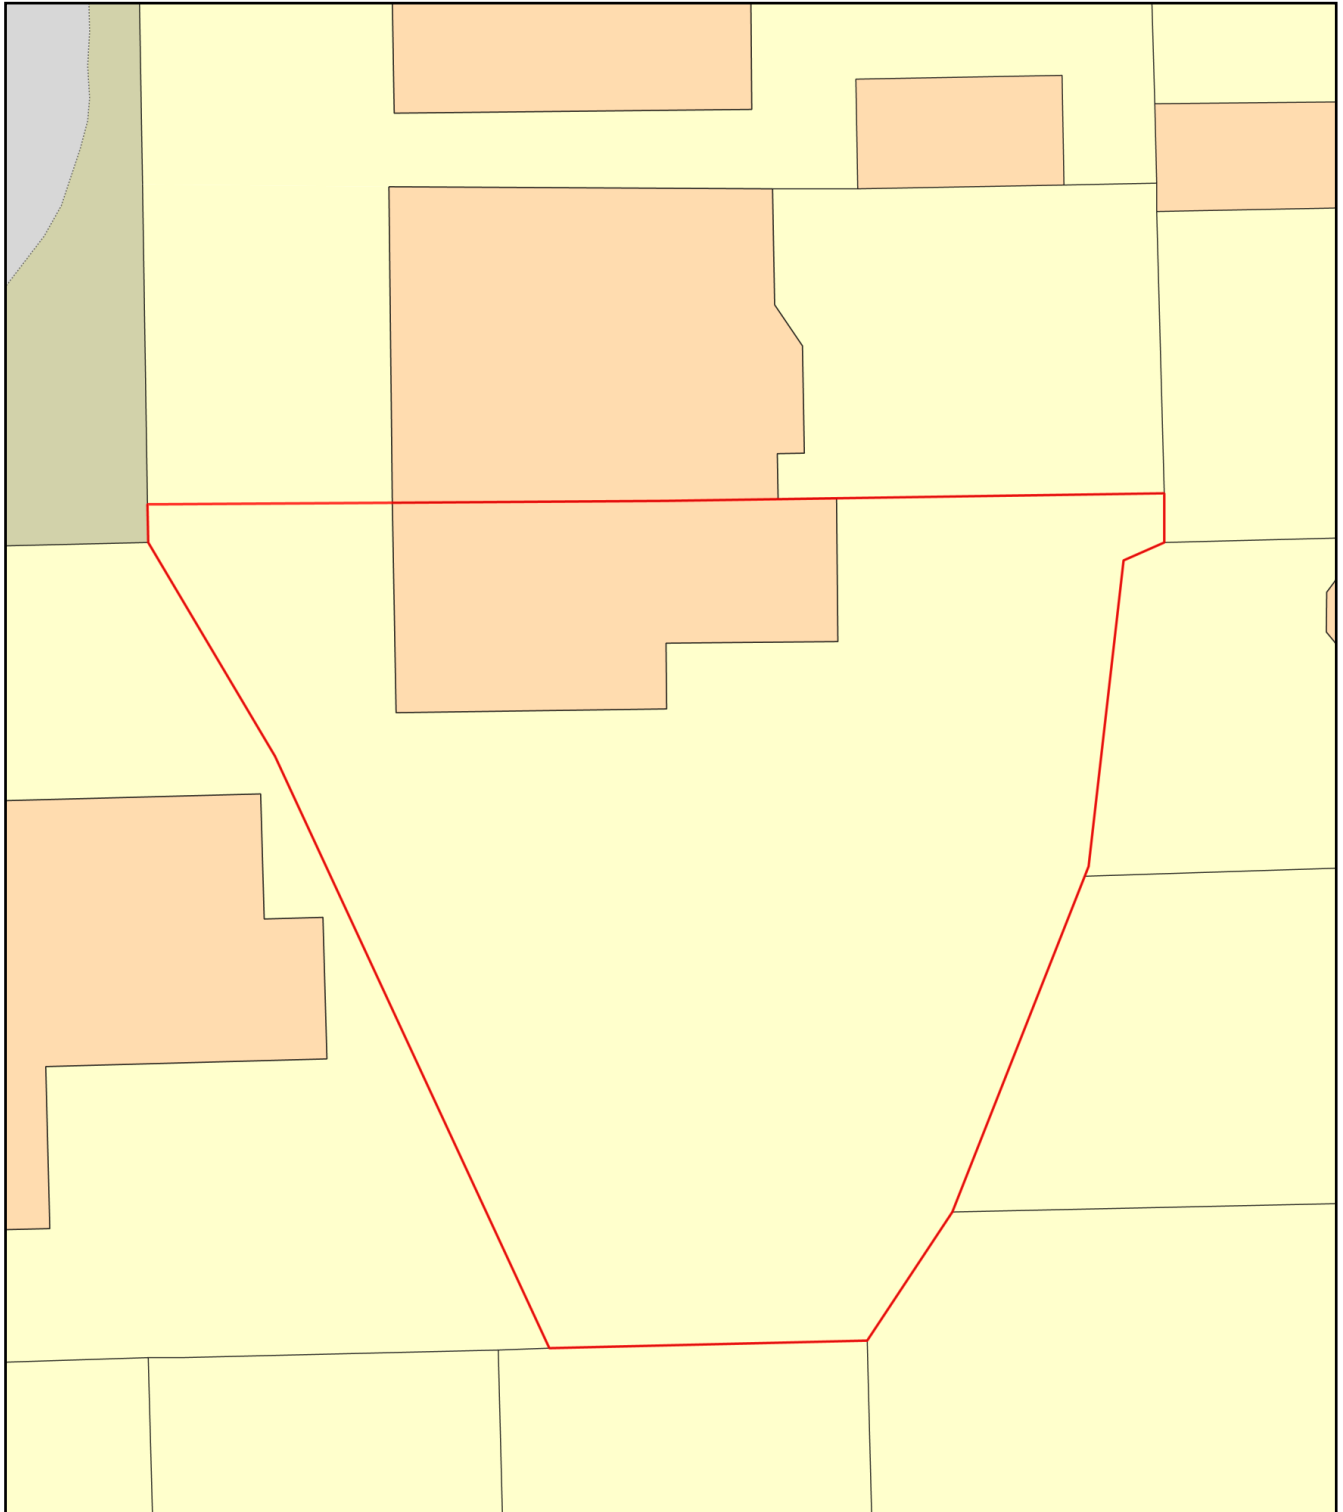

Plan Produced for: Rebecca Beech

Date Produced: 02 May 2023

Plan Reference Number: TQRQM23122095310132

Scale: 1:200 @ A4