


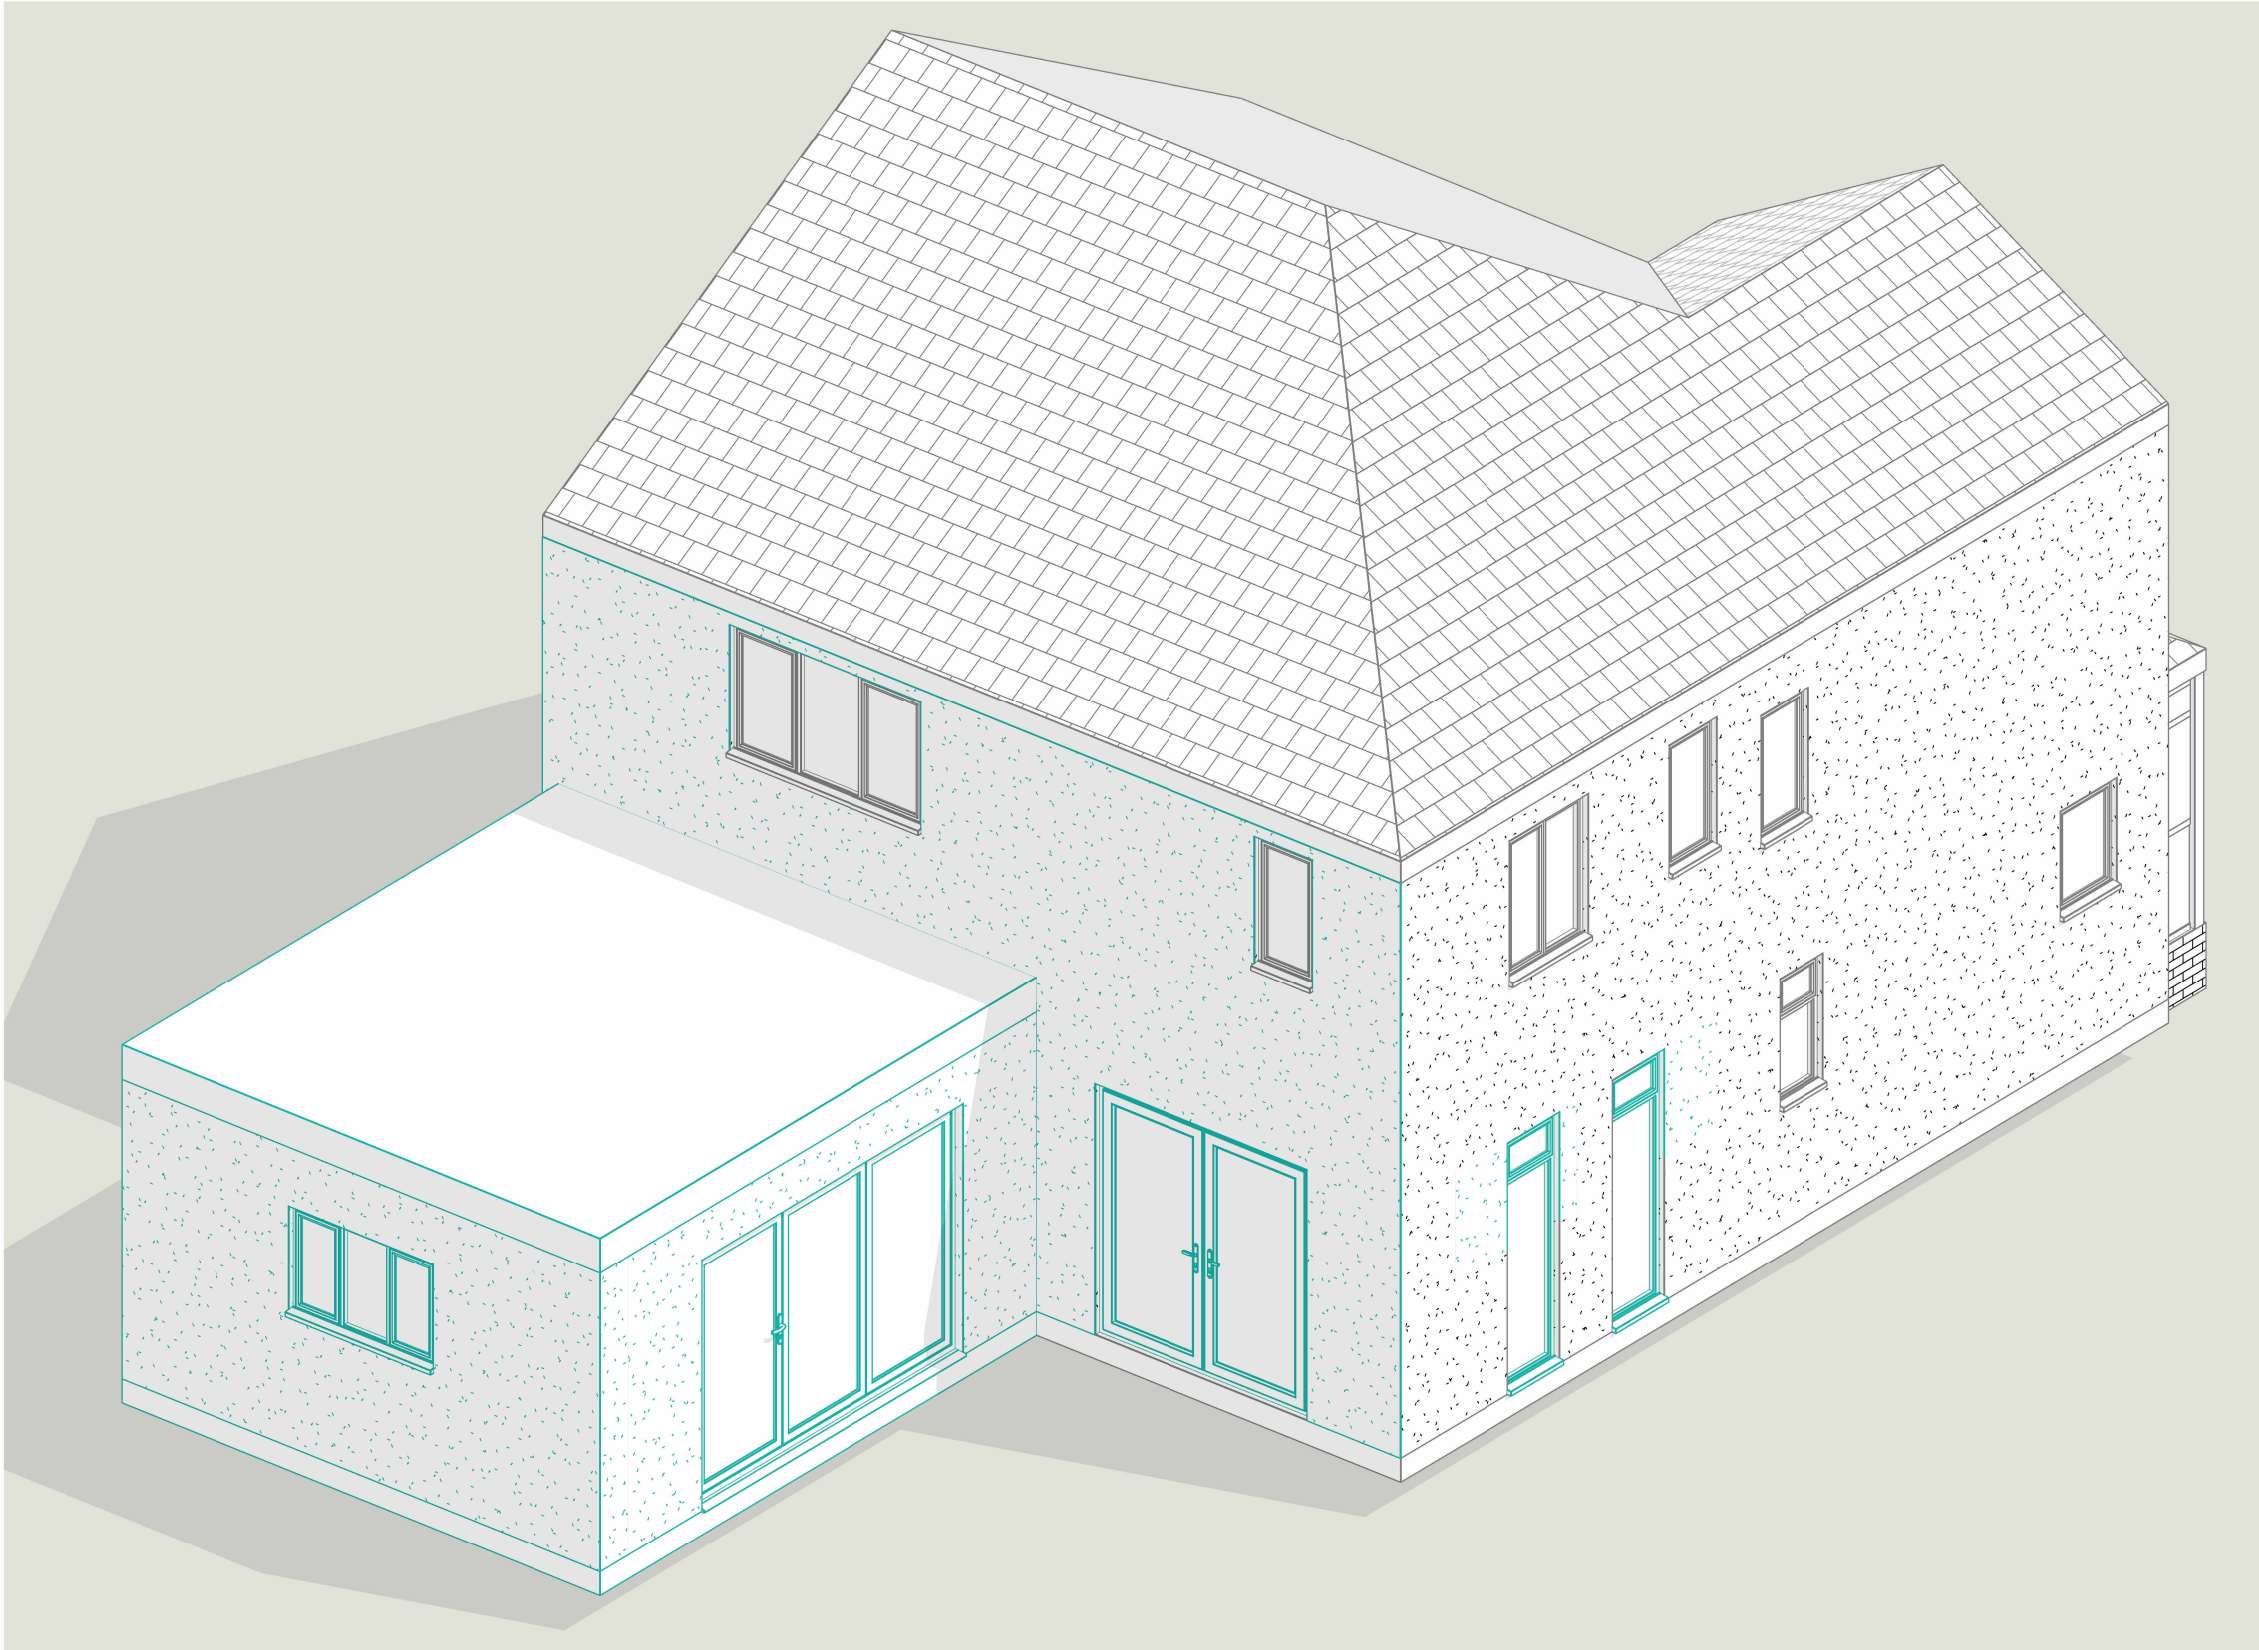

THIS DRAWING IS THE COPYRIGHT OF MD DESIGN CONSULTANCY. DO NOT SCALE FROM THESE DRAWINGS. ALL LEVELS/DIMENSIONS TO BE CHECKED ON SITE PRIOR TO WORKS COMMENCING. REPORT ALL DISCREPANCIES TO CLIENT/DESIGNER.

CIAT affiliate	 MD DESIGN CONSULTANCY <u>07728417797</u> dabeer@mddesigns.co.uk	Proposed Single Storey Extension & Internal Alterations 37 Bland Rd Prestwich, Manchester M25 9WG	Proposed 3D Views (DR) A202	Client Name Ari Ranj	Rev A	Description Submitted for planning approval	Date 24.02.26
			Project Number 100	Drawn By MDR			