



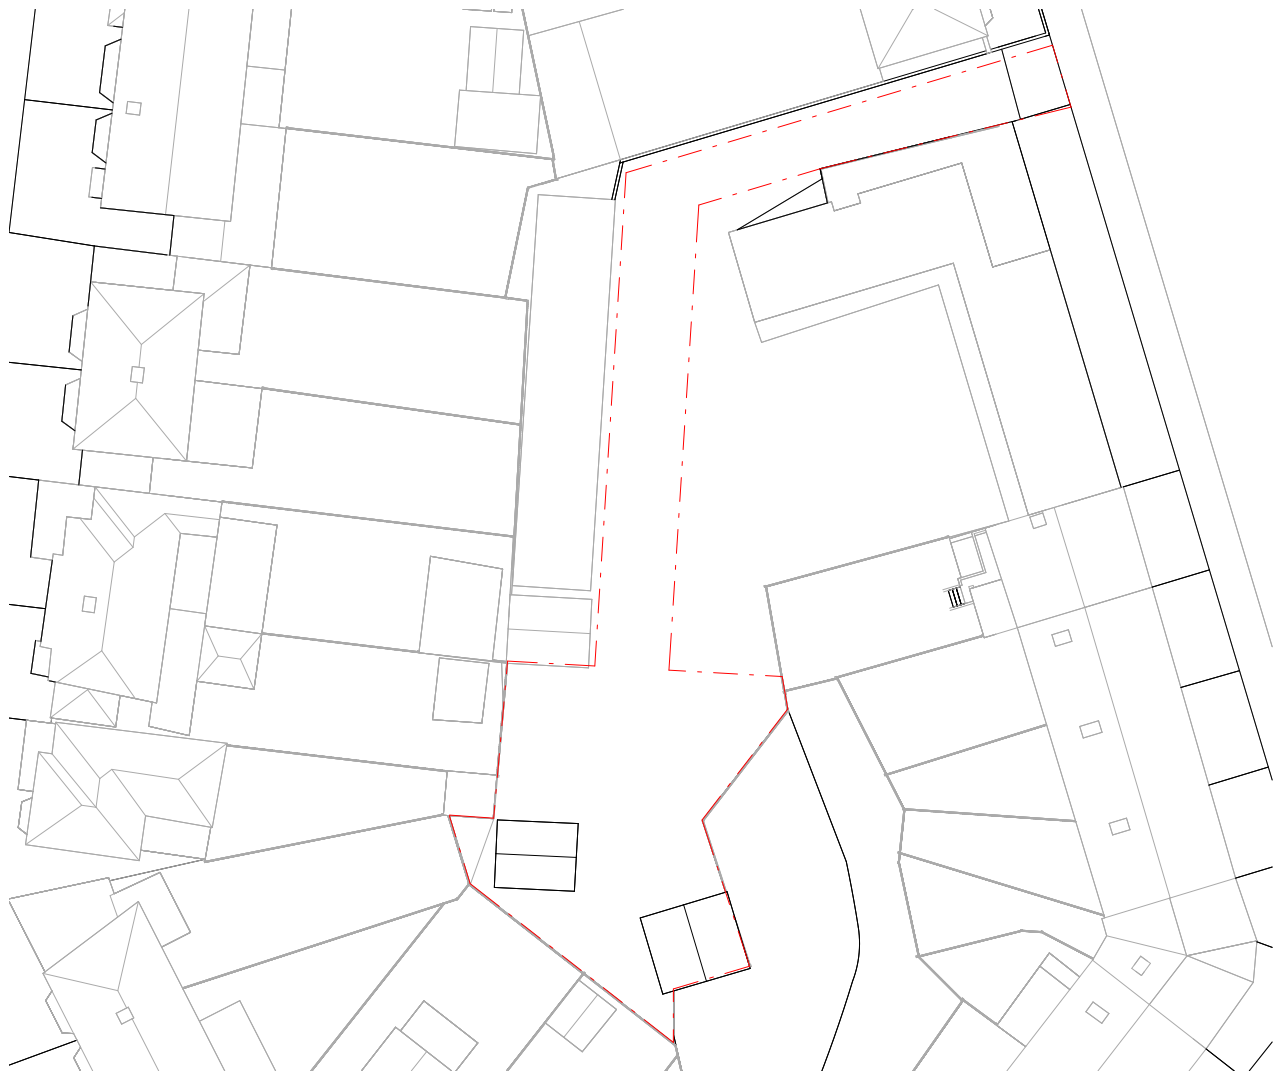

EXISTING BLOCK PLAN

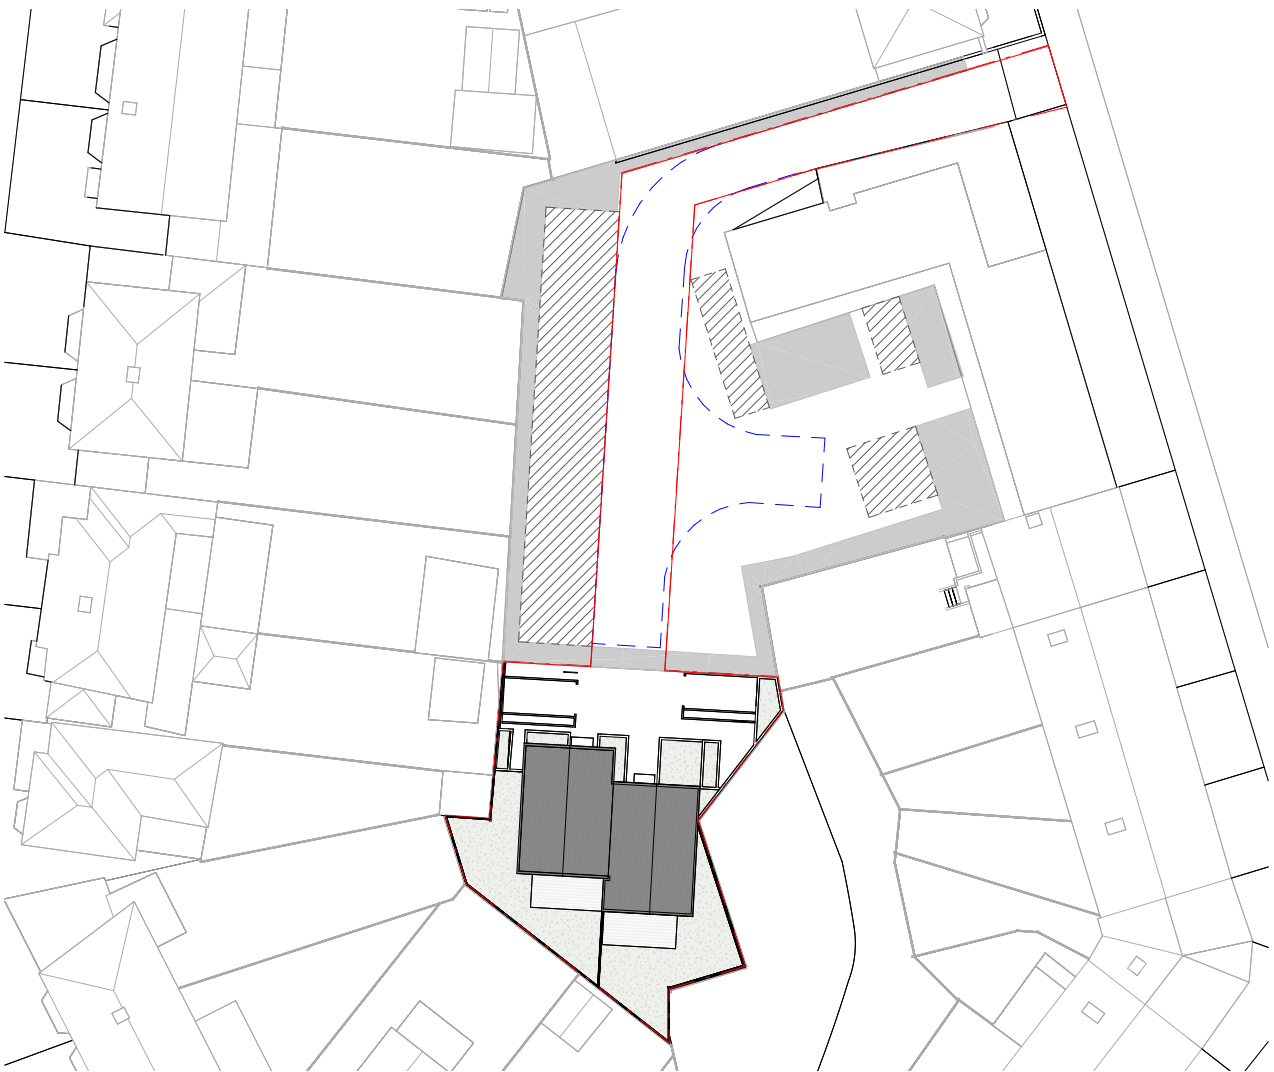

PROPOSED BLOCK PLAN

73 Sandy Lane - 65788 - Approved

--- Vehicle manoeuvring area

■ Pathway

▨ Carpark area


Rev No.	Date	Description
---------	------	-------------

Notes:
Any inaccuracies or errors to be reported to the architect/surveyor immediately and prior to any work commencing. All dimensions to be verified on site. All work to comply with British Standards Code of practice. All external surfaces and materials to match existing. This drawing and all information provided within it is the copyright of UPP Consultants Ltd. and reproduction without prior consent is strictly forbidden.

Dwg No 069SA-A-01-002	Drawn SB
---------------------------------	--------------------

Drawing Block plans	Checked JM
-------------------------------	----------------------

Scale As indicated @ A3	Issue Date 23.04.25
-----------------------------------	-------------------------------

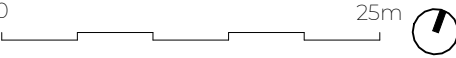

Project Address
Land to rear of 69 Sandy Lane/Lowther Court, Prestwich, Manchester, M25 9PS

Client MC Housing Ltd	Status For Planning
---------------------------------	-------------------------------