
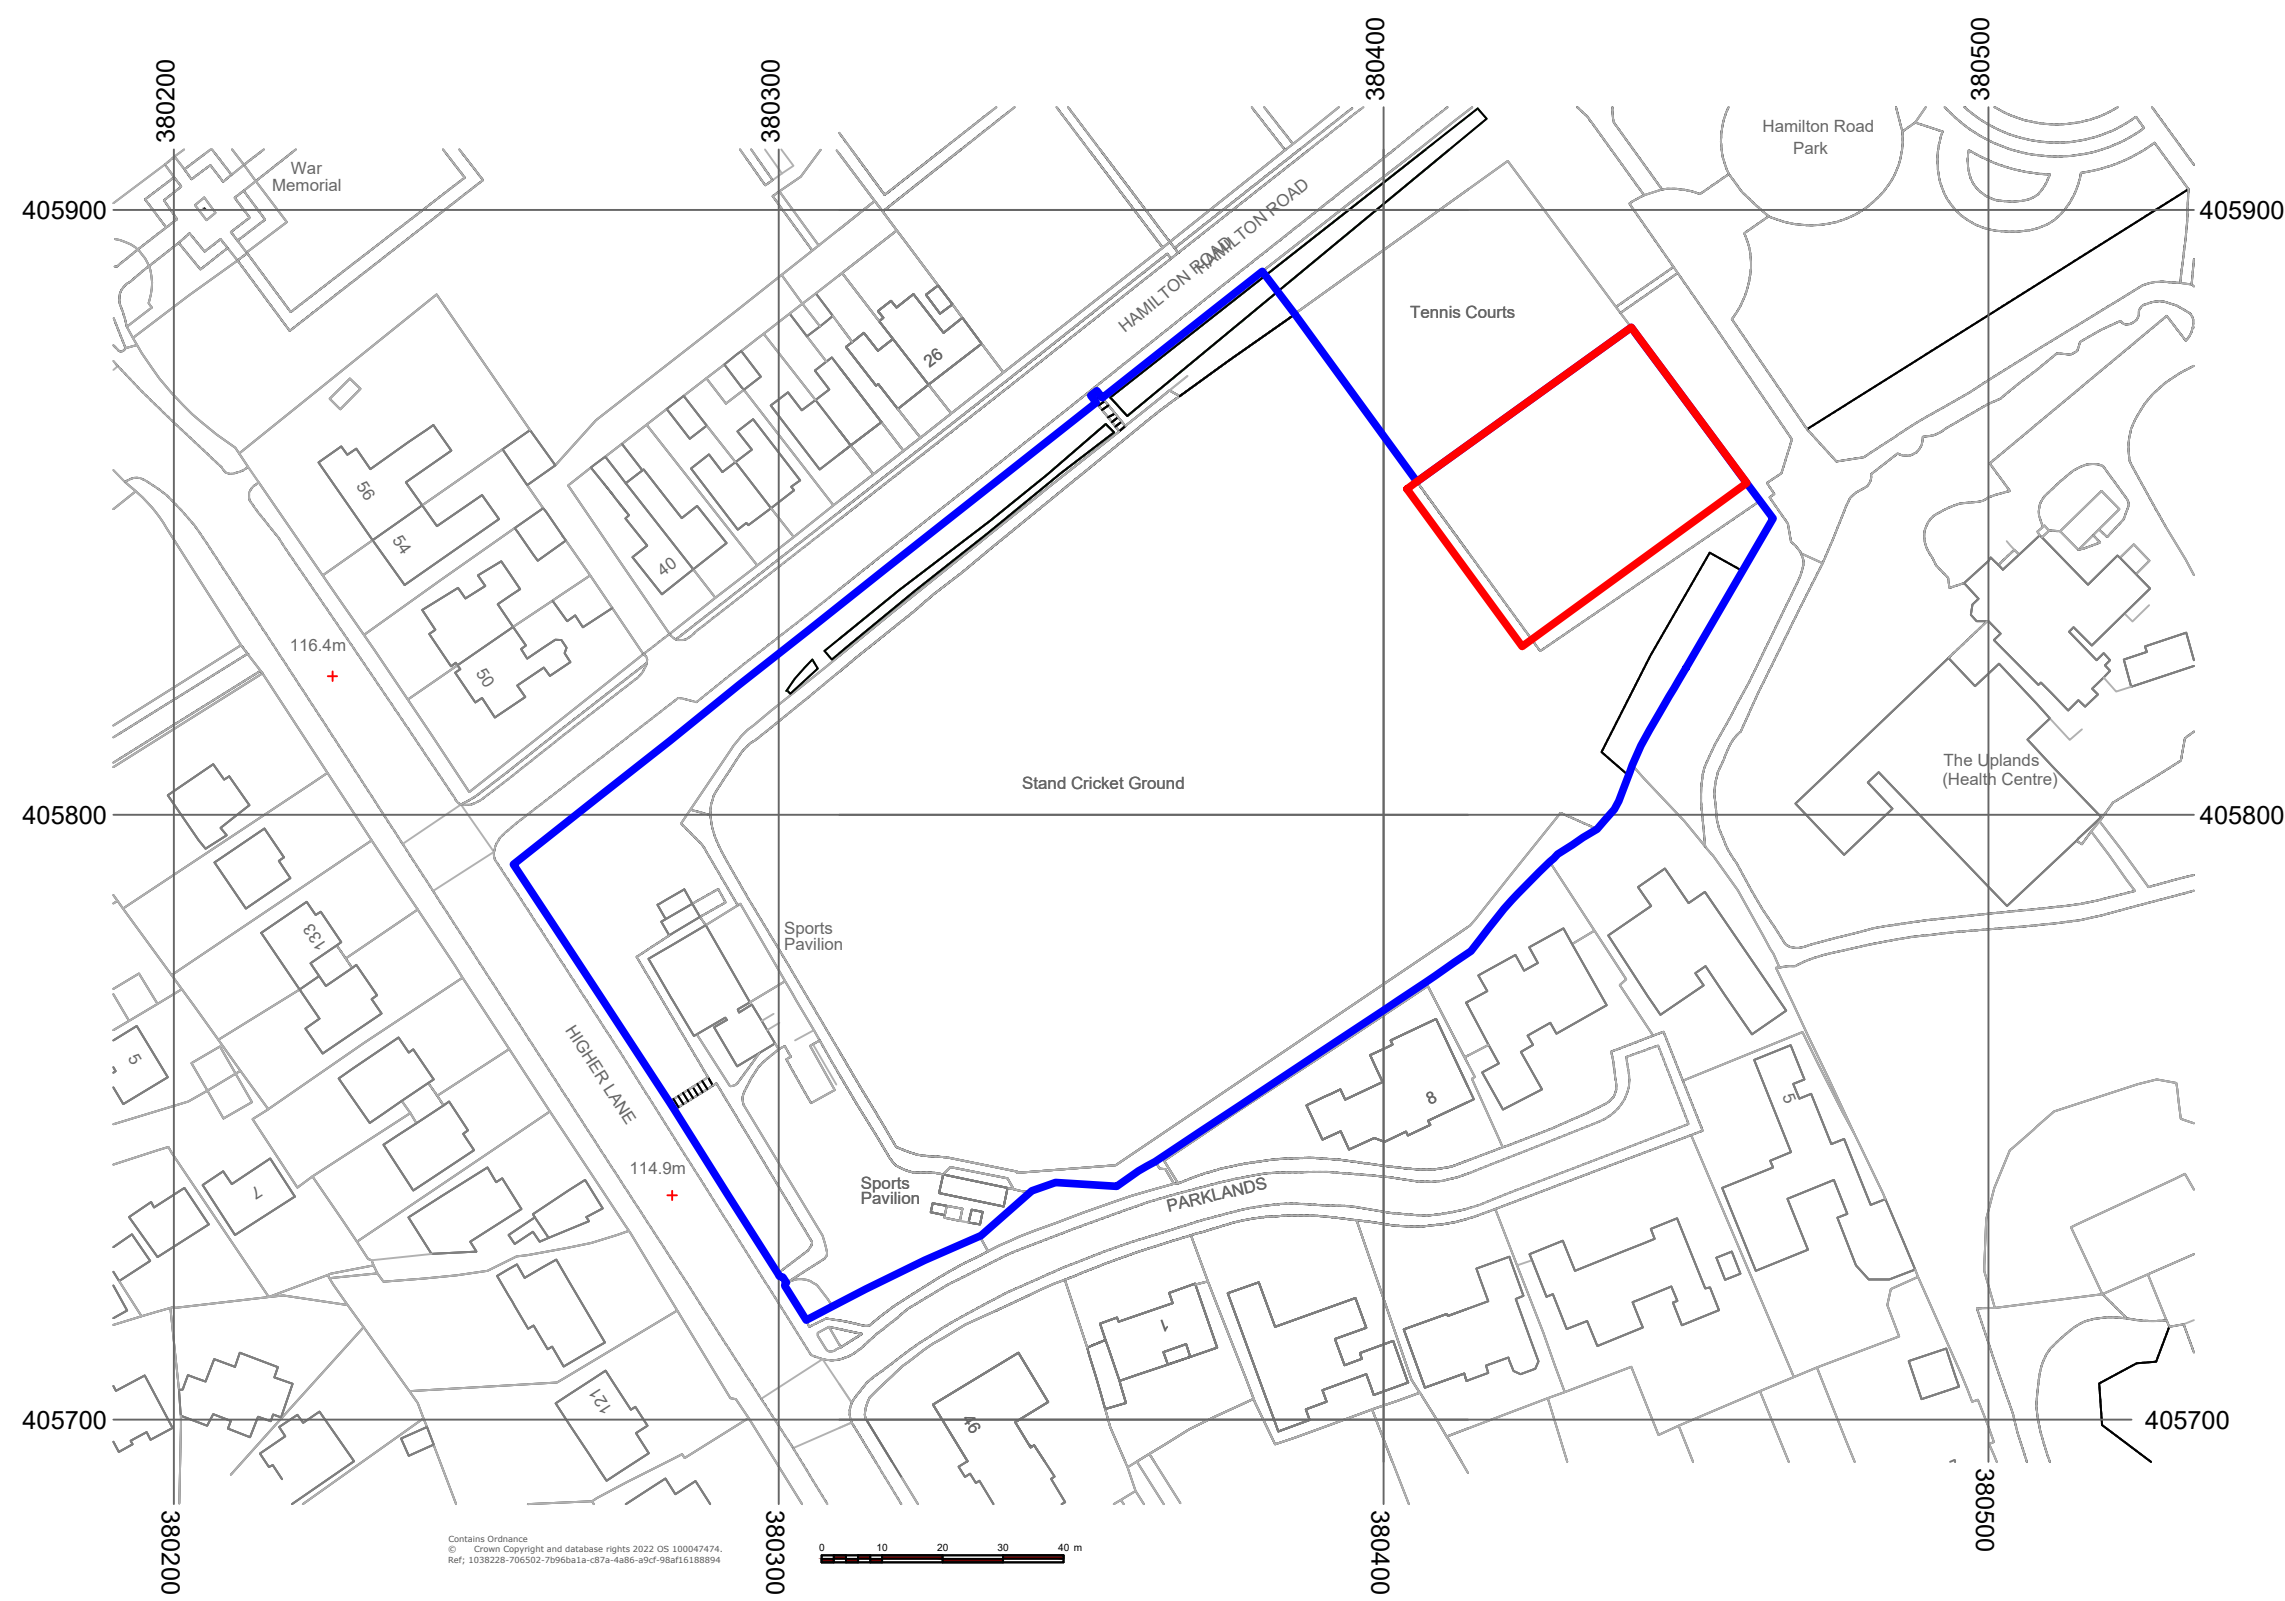


Existing Site Location Plan
Scale: 1:1250@A1

O3	17.09.2024	Revised per client request - for Planning Sub.	DK
O2	14.09.2024	Revised for Planning Submission	DK
O1	22.07.2024	per client comments	DK
O	06.07.2024	Original	DK
Revision Number:	Revision Date:	Revision Description:	Issued by:

Revision Schedule


Scale 1:1250

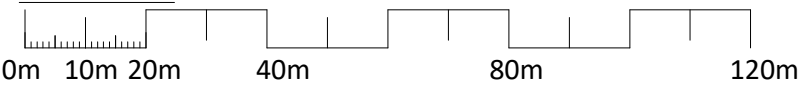


Scale 1:500



Scale 1:50

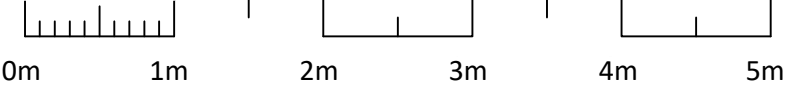

Scale 1:20

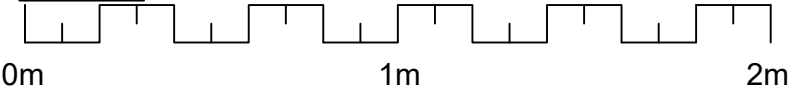



INTERNATIONAL
REGULATION
OFFICIAL COURT

Ross Chaplin
UK Padel Distributor - Sporting
Goods Co
Telephone: 07720 806182
e-mail:
ross@thesportinggoods.co.uk
Website: mejorset.com
Premium Padel Courts



mejorset



FLH

FLH Architectural Design
38, Villa Way, Wootton, Northamptonshire NN4 6JJ
Telephone: 07946 644 755 / e-mail:
Daniel@FLH-ArchitecturalServices.com
All reasonable care and diligence has been taken in the accuracy &
content of this drawing. FLH Design should be consulted prior to the
re-use of this drawing.
© Copyright of FLH Design.

Project Number:	A4224
Project Title:	Planning Application Drawing
Project Add:	Stand Cricket & Tennis Club
Client(s):	MejorSet & The Sporting Goods Co.
Project Issue Date:	Q2 2024
Drawn By:	DK
Checked By:	DK
Drawing Number:	A4224-02-O3
Drawing Name:	Existing Site Location Plan
Sheet Print Stamp:	17.09.2024 13:04
Scale:	As indicated
Paper Size:	A1