




Proposed MejorSet Standard Padel Court - Elevation
Scale: 1:50@A1

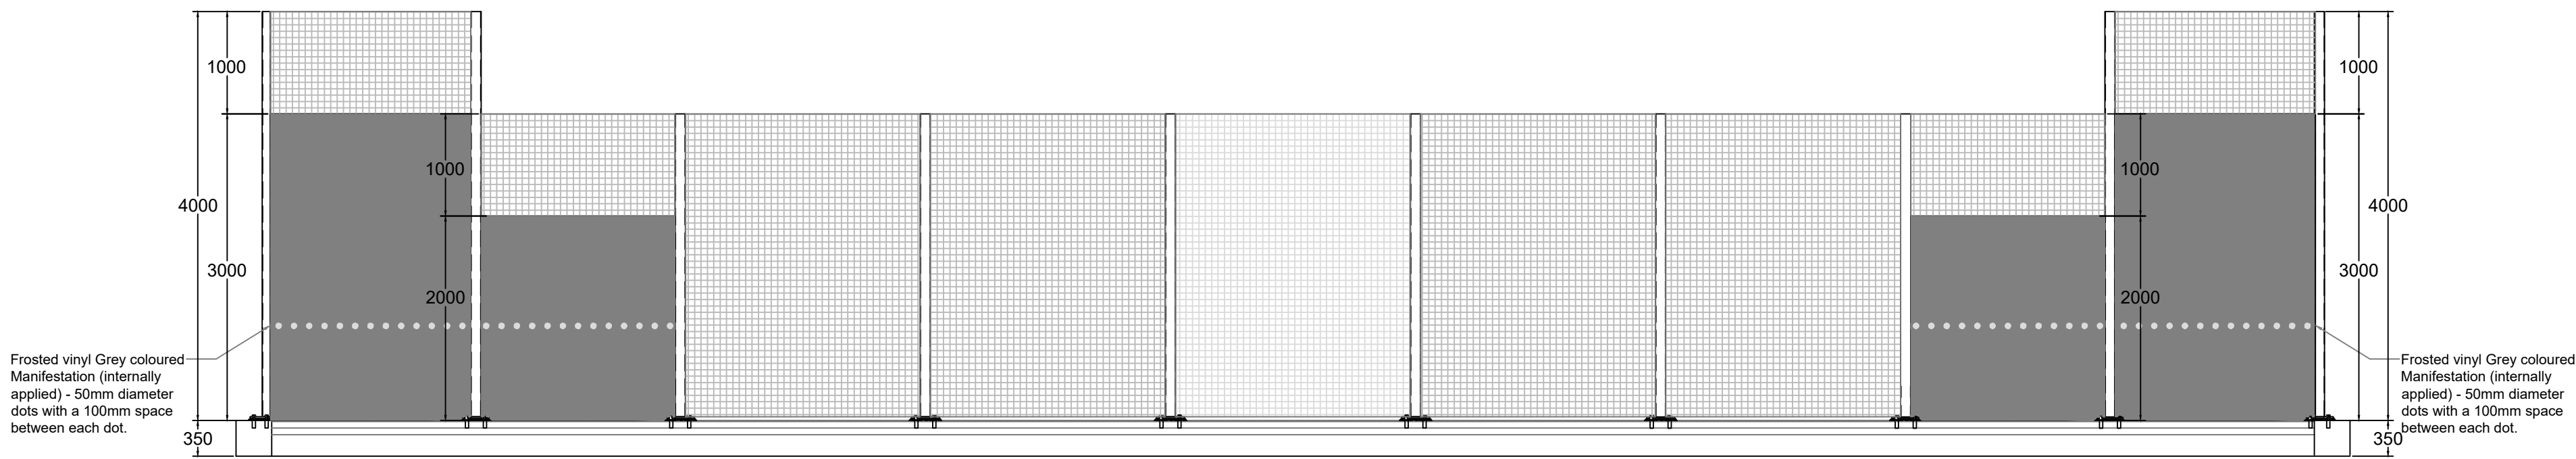

Proposed MejorSet Standard Padel Court - Elevation
Scale: 1:50@A1

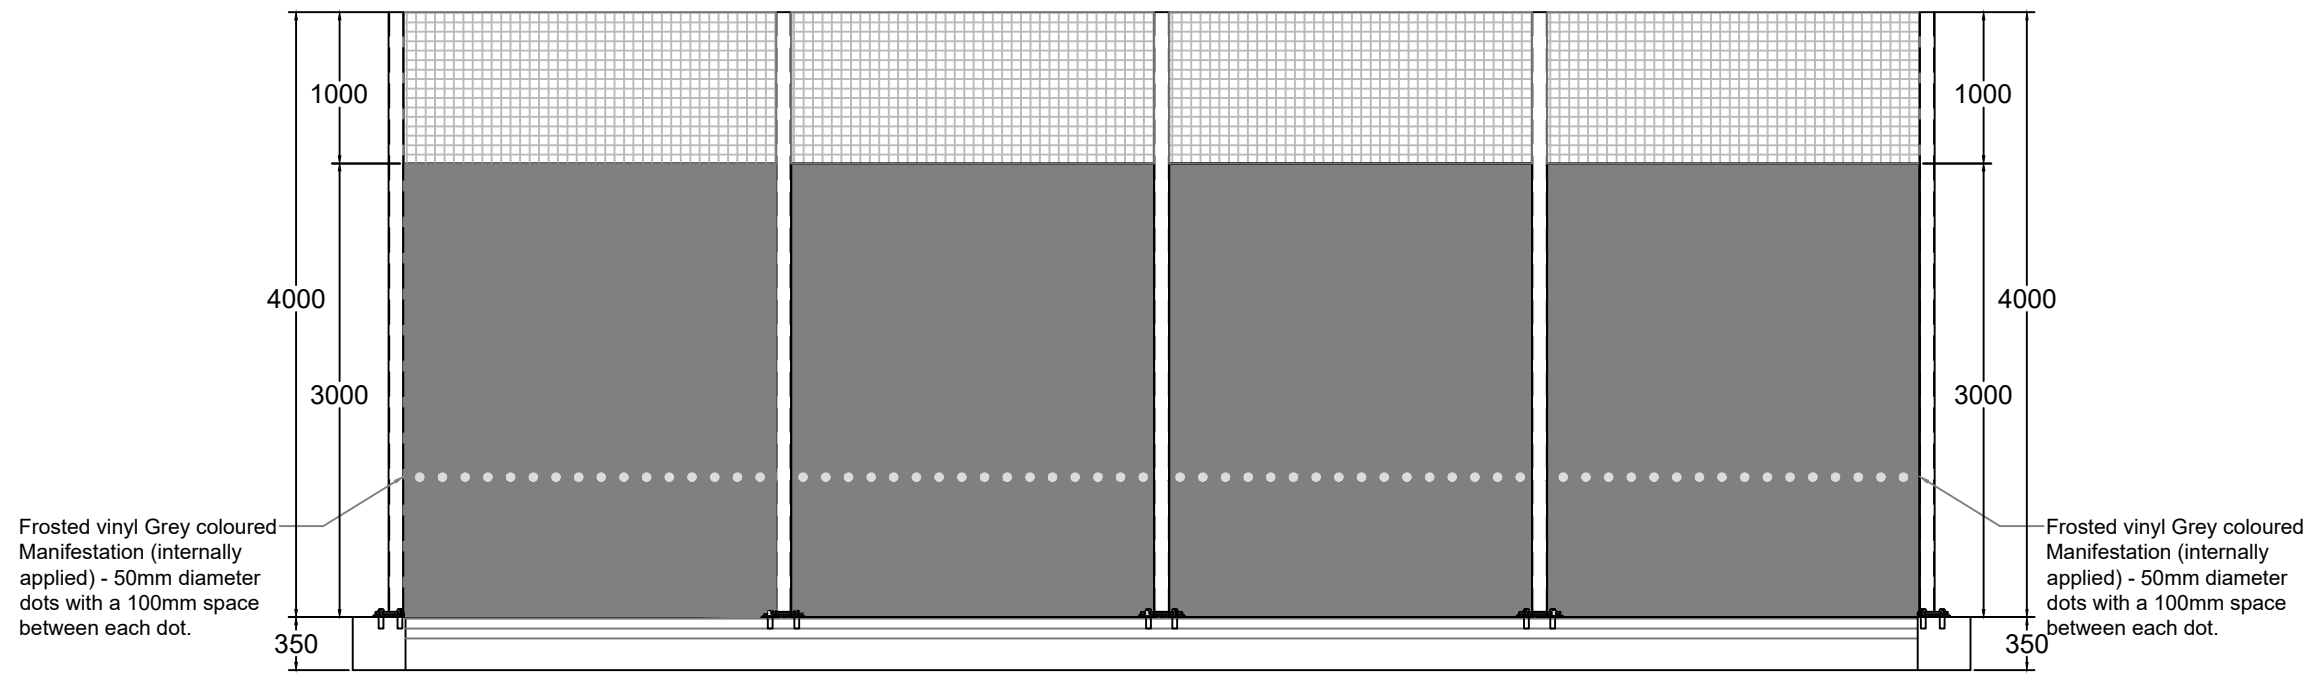


Proposed MejorSet Standard Padel Court - Elevation
Scale: 1:50@A1

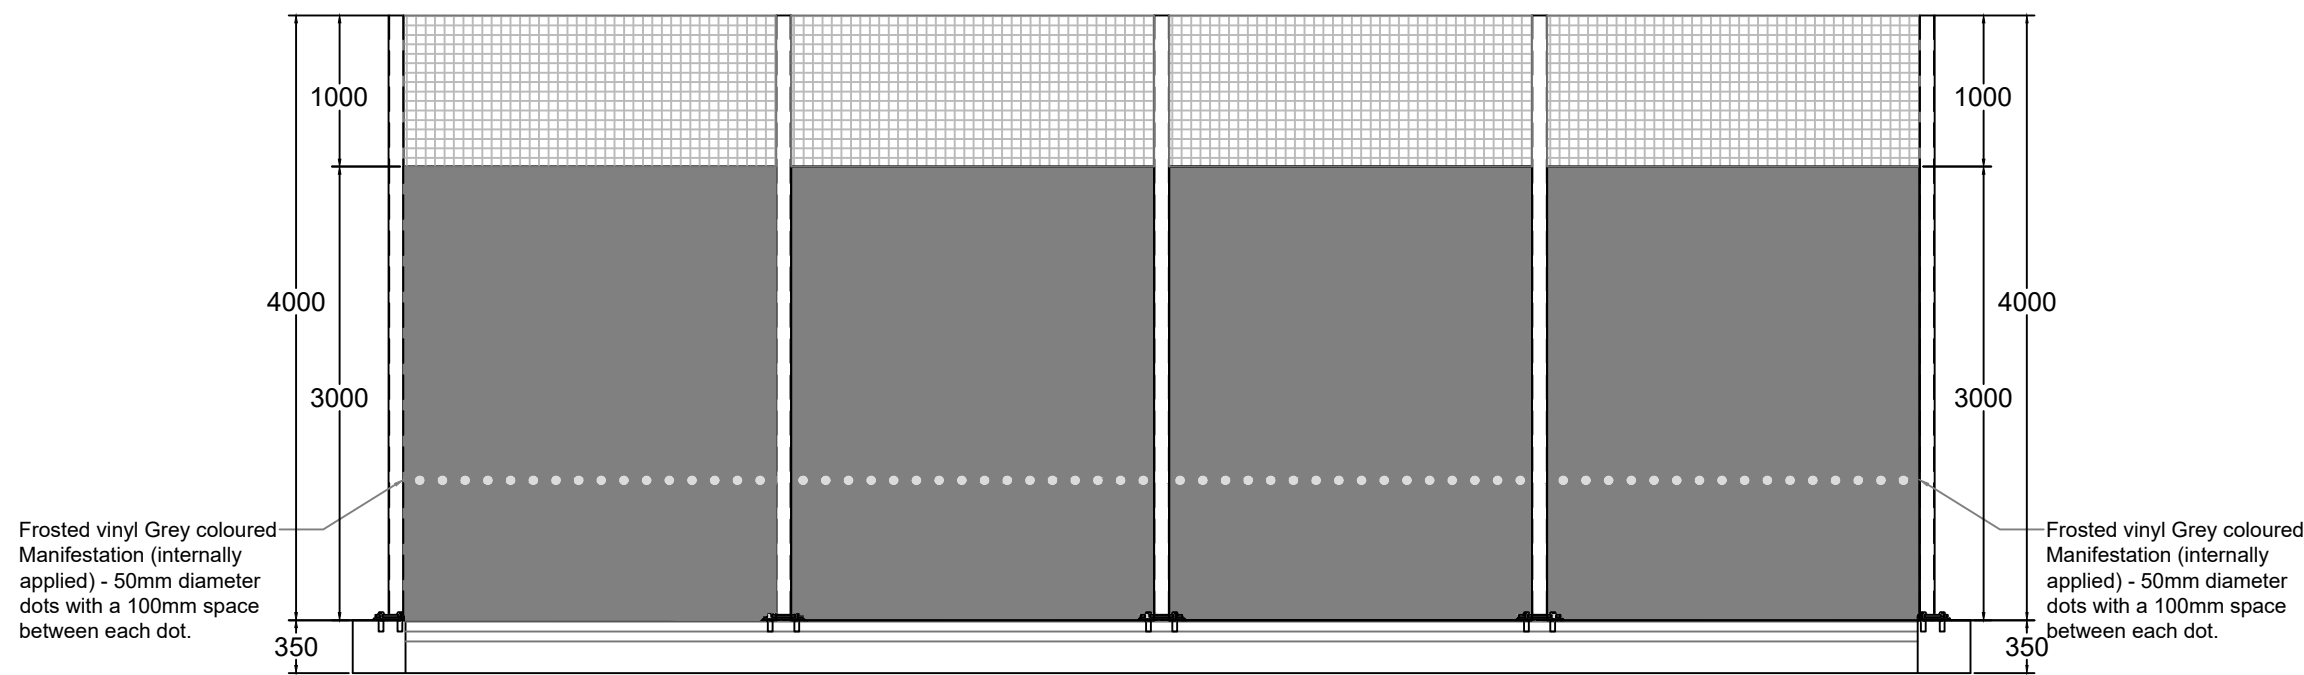

Proposed MejorSet Standard Padel Court - Elevation
Scale: 1:50@A1

-	-	-	-
Revision Number:	Revision Date:	Revision Description:	Issued by:
0	06.07.2024	Original	DK

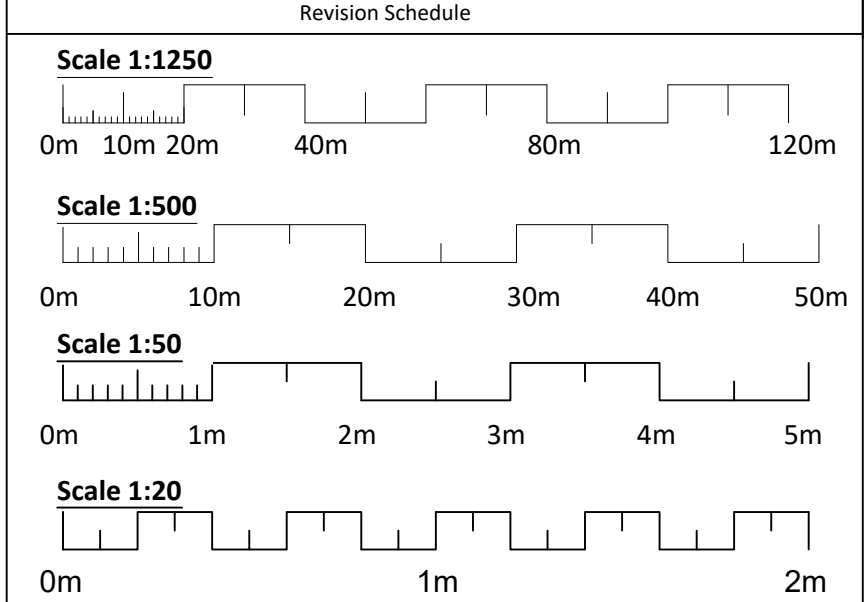

INTERNATIONAL
REGISTRATION
OFFICIAL COURT

Ross Chaplin
UK Padel Distributor - Sporting
Goods Co

Telephone: 07720 806182
e-mail:
ross@thesportinggoods.co.uk
Website: mejorset.com

Premium Padel Courts

OFFICIAL COURT
mejorset

FLH Architectural Design
38, Villa Way, Wootton, Northamptonshire NN4 6JJ
Telephone: 07946 644 755 / e-mail:
Daniel@FLH-ArchitecturalServices.com

All reasonable care and diligence has been taken in the accuracy &
content of this drawing. FLH Design should be consulted prior to the
re-use of this drawing.

© Copyright of FLH Design.

Project Number:	A4224
Project Title:	Planning Application Drawing
Project Add:	Stand Cricket & Tennis Club
Client(s):	MejorSet & The Sporting Goods Co.
Project Issue Date:	Q2 2024
Drawn By:	DK
Checked By:	DK
Drawing Number:	A4224-09-O
Drawing Name:	Standard Documentation - Elevations
Sheet Print Stamp:	06.07.2024 12:14
Scale:	As indicated
Paper Size:	A1