



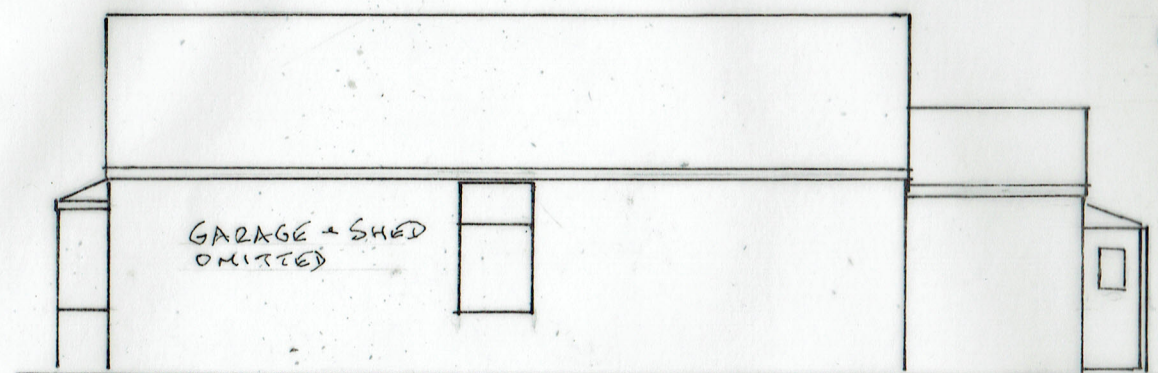


SIDE ELEVATION


SLATE ROOFS
RENDERED WALLS
WHITE PAINTED
TIMBER WINDOWS

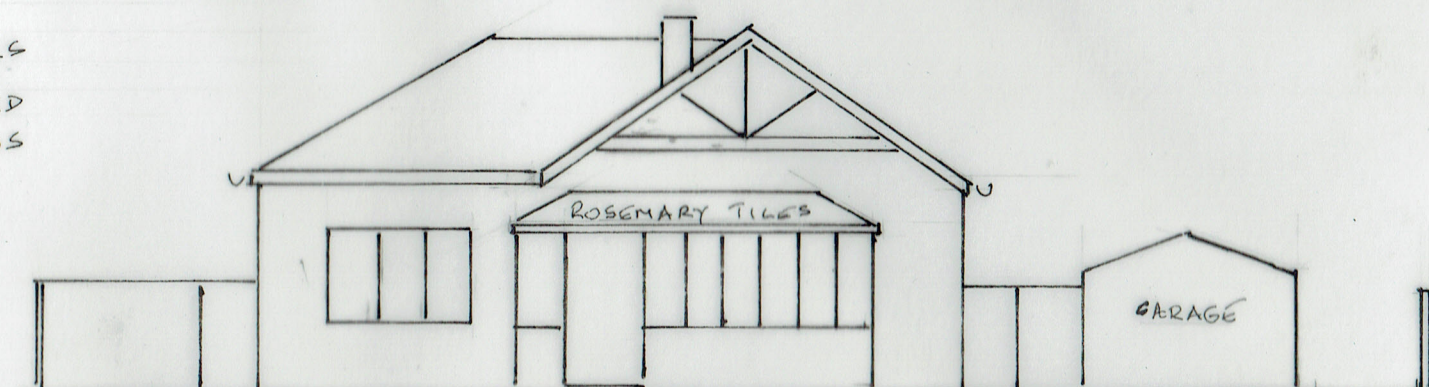

FRONT

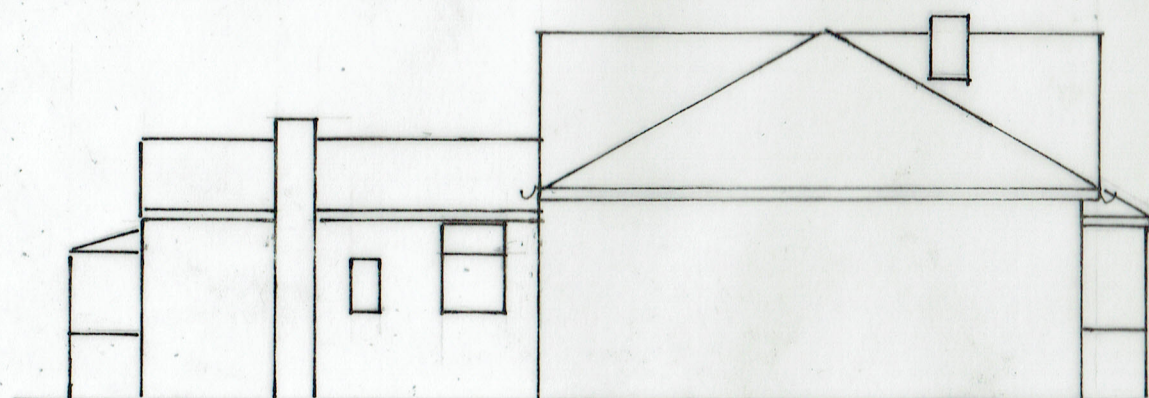


SIDE

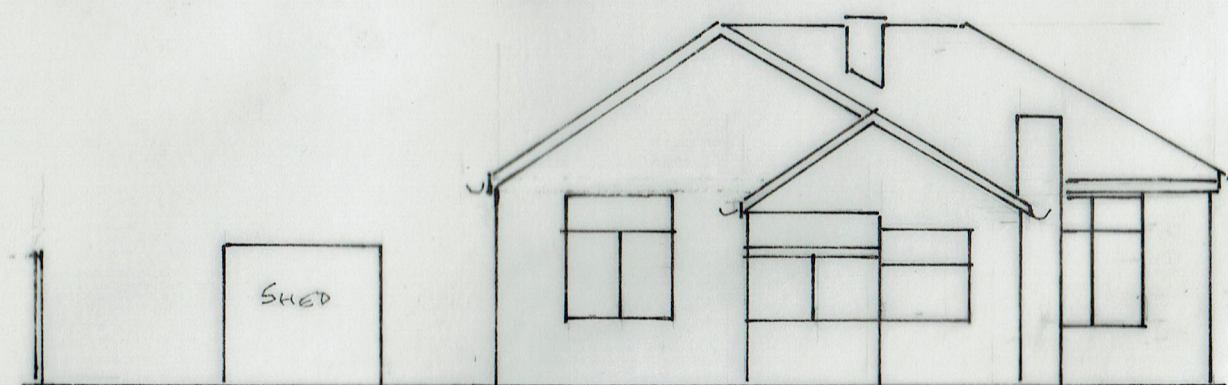

REAR

4/ EXISTING ELEVATIONS

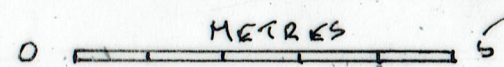

SCALE 1:100 @ A3

30/05/2023

23/724/04

EXTENSIONS

5 BEECH GROVE, GREENMOUNT BLB 4DY