
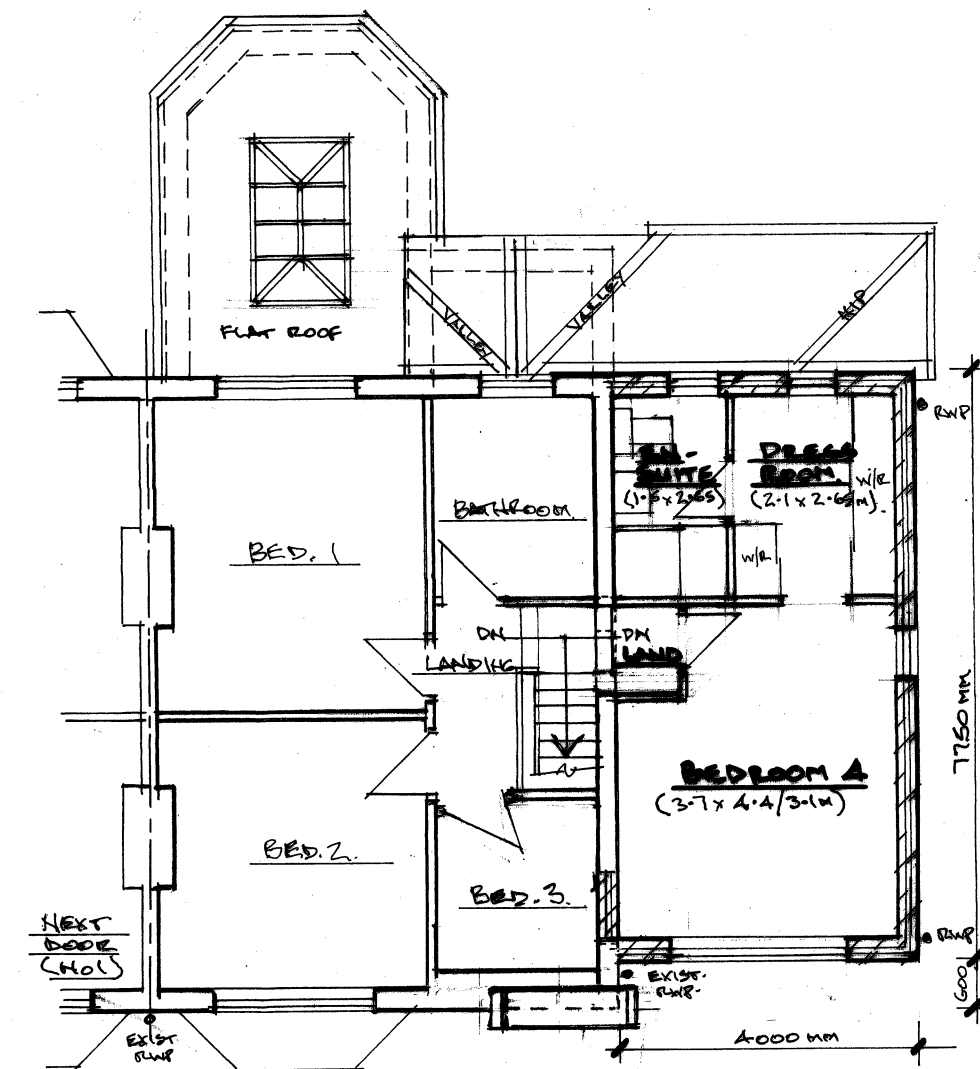
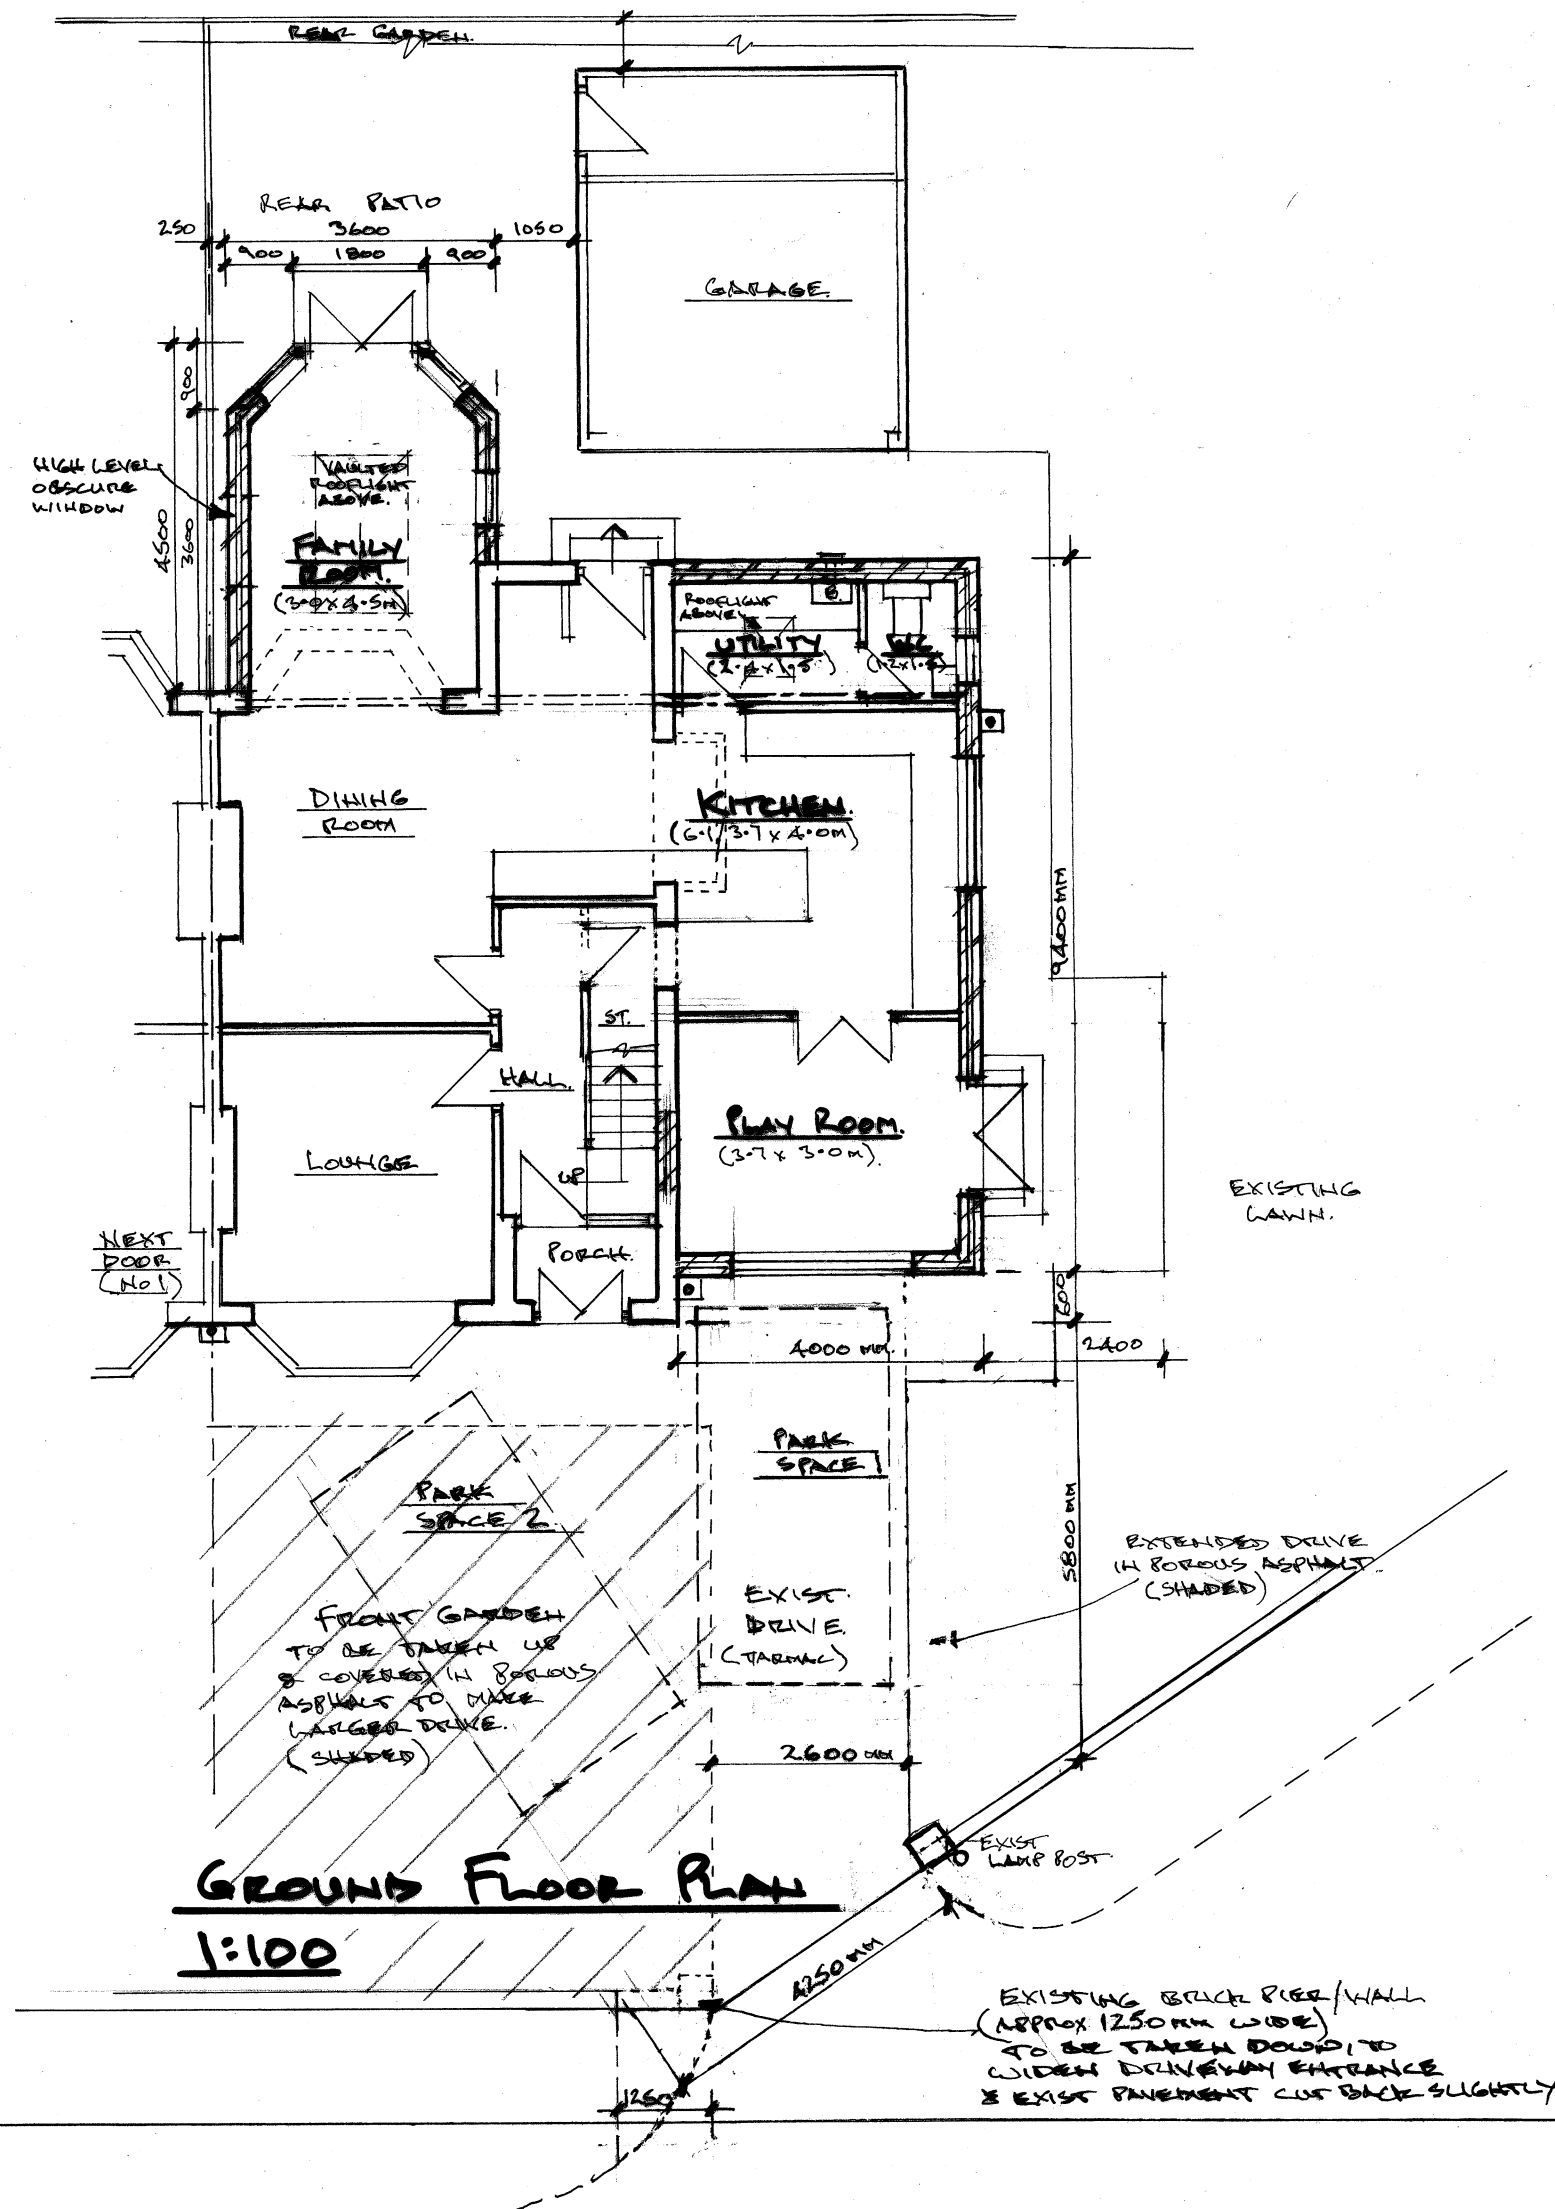


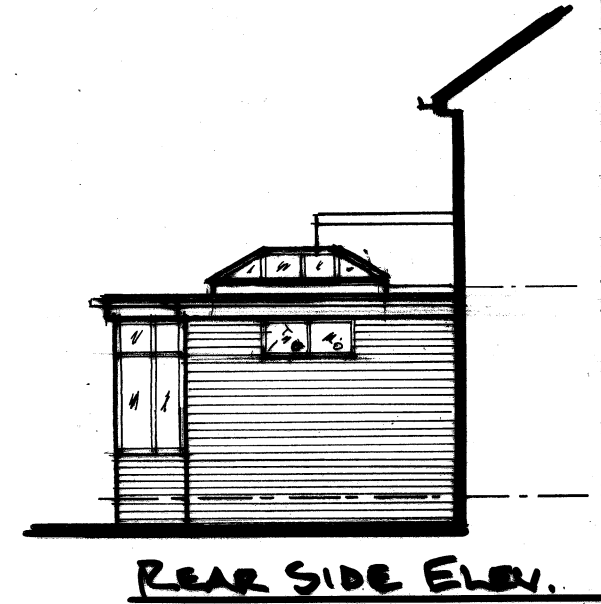

REV. B - DRIVEWAY ENTRANCE AMENDED TO WIDTH ON ONE SIDE ONLY. 20-10-20

REV. A - FRONT PARKING/DRIVEWAY AREA & SITE ENTRANCE AMENDED 25-9-20 HJB

Architectural & Building Services

NEIL BUTTERWORTH

Tel:
Mobile: 07785 275483

89 Higher Ainsworth Road, Radcliffe,
Manchester, M26 4JJ.

Job Title **PROPOSED TWO STOREY SIDE / SINGLE
STOREY REAR EXTENSIONS & ALTERATIONS,
AT 3 MAYFIELD ROAD, HOLCOMBE BROOK,
BURY, FOR MR & MRS M. HARRIS.**

Drawing Title PLANS & ELEVATIONS (PROPOSED)

Scale
1:100

Date
SEPT. 20

Drawn by
N.B.

Drawing No. 2'K'B'

© copyright.