


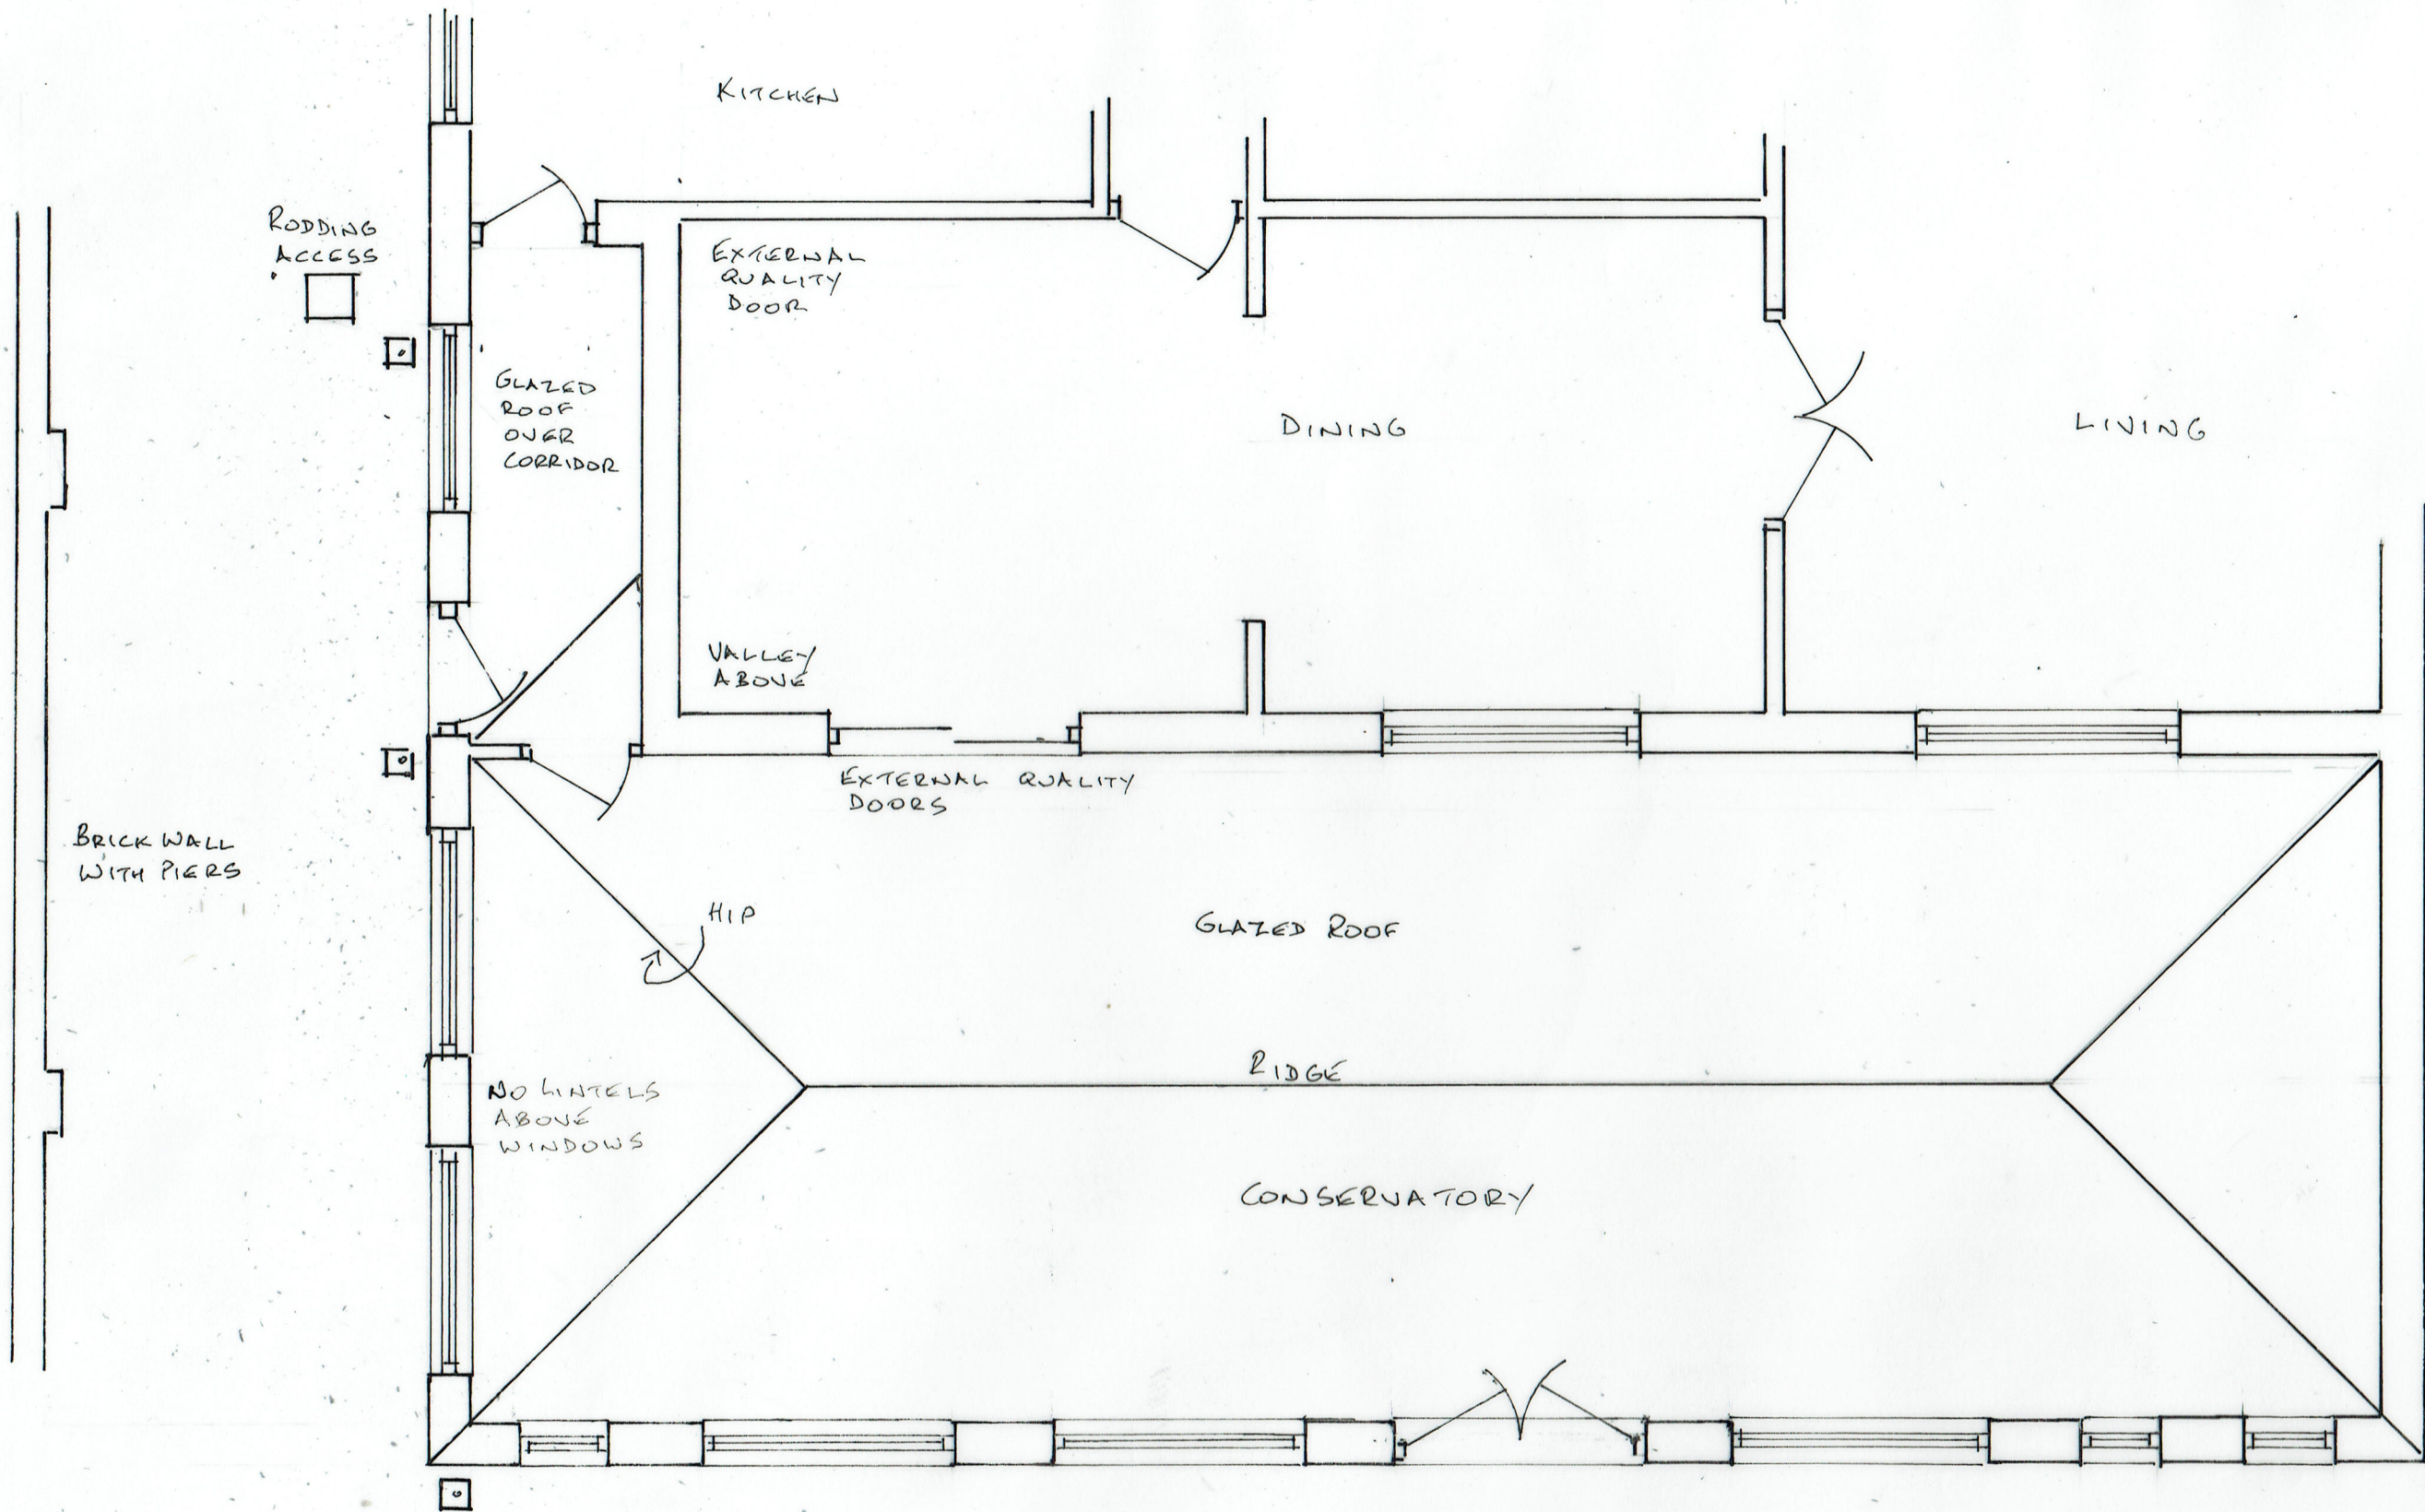

1 EXISTING PLAN

0 METRES 5
SCALE 1:50 @ A3

04/10/2021

21/663/01

SIDE EXTENSION TO CONSERVATORY
3 BRIDGEFIELD DRIVE, BURY BL9 7PE