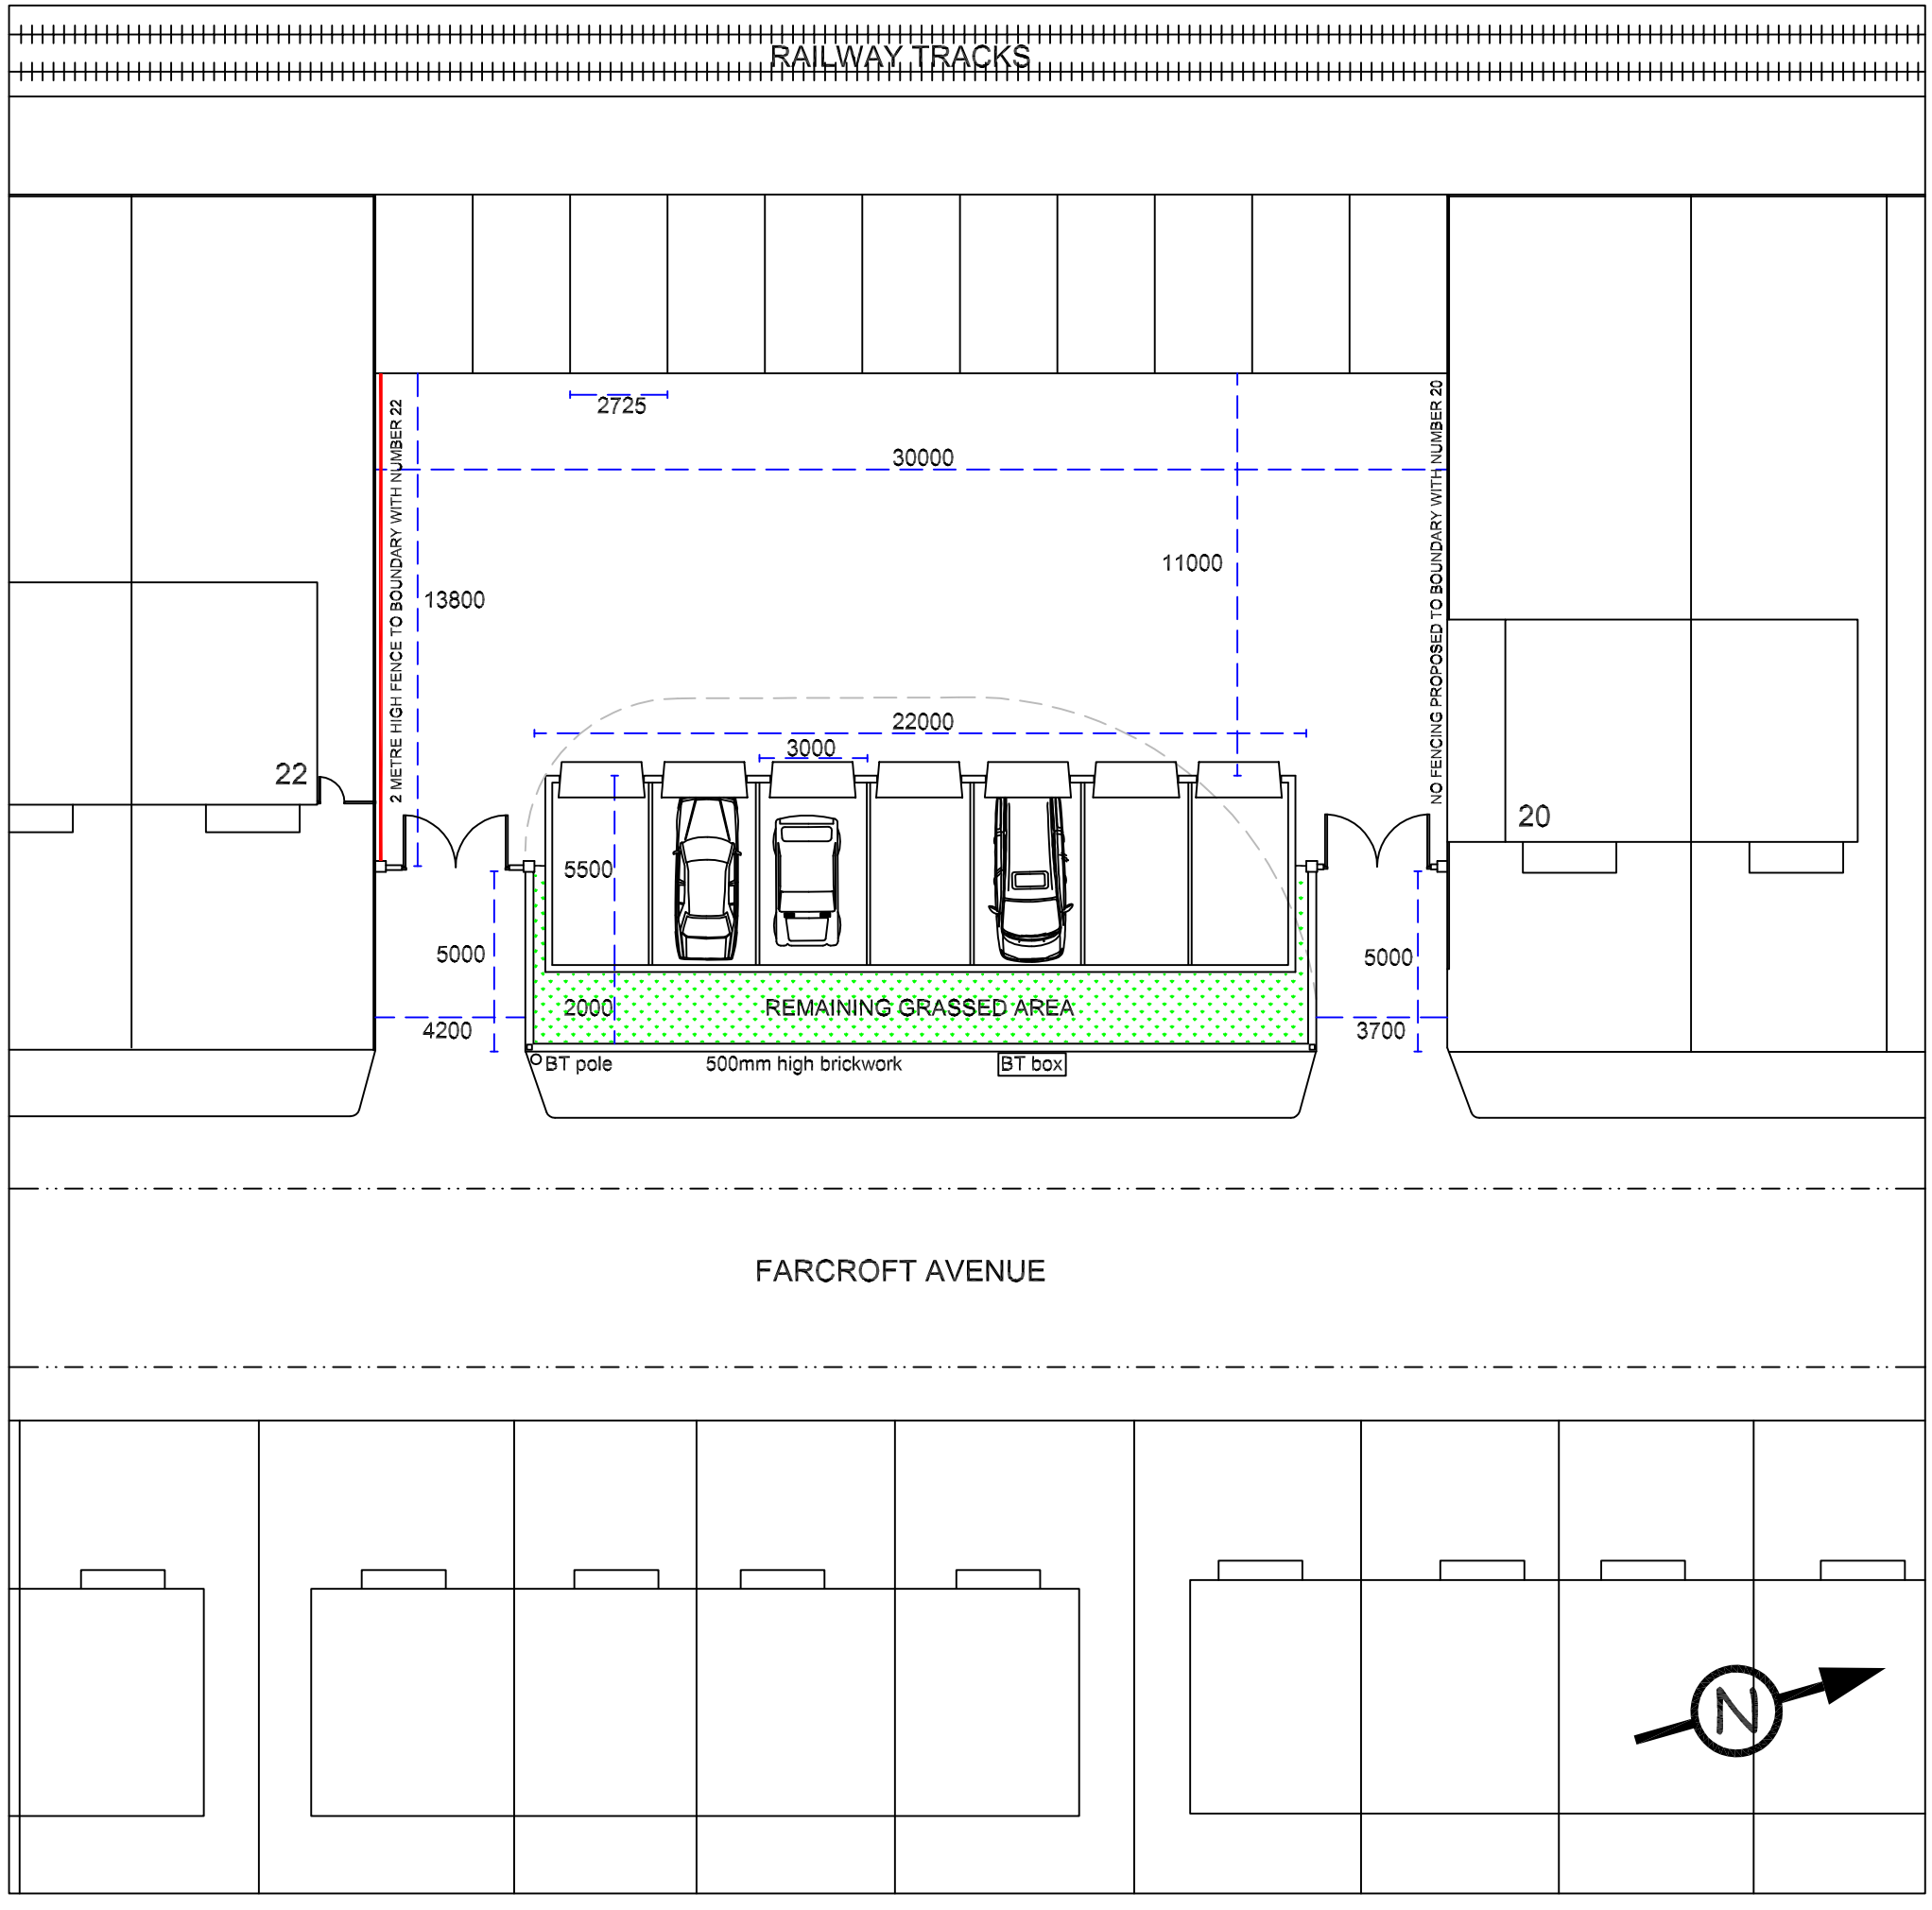



This drawing is supplied for the purpose of obtaining Planning Permission only.

Work carried out prior to all necessary approvals is considered to be at the applicants own risk.

The designer is not responsible for any drains, voids or other underground obstructions under or near the site.

Notification under the Party Wall Act and the exact boundary location is the responsibility of the client.

2M 4M 6M 8M 10M


SLW DESIGNS
Tel: 0161-678 2055
Mob: 07796-617845
e-mail: brian_slwdesigns@talktalk.net


ADDRESS: Land between
20 & 22 Farcroft Avenue
Radcliffe
M26 2XJ

PROJECT: Partial removal of grassed area and erection of block of 7 no. pre-fabricated garages with gated access.

DRAWING: SLW/DC2/02-PA Proposed

SCALE 1:200 @ A3 DATE 03:03:2024


This drawing is Copyright of SLW Designs and must not be reproduced or passed to any other parties or used for any other purpose without prior consent.