


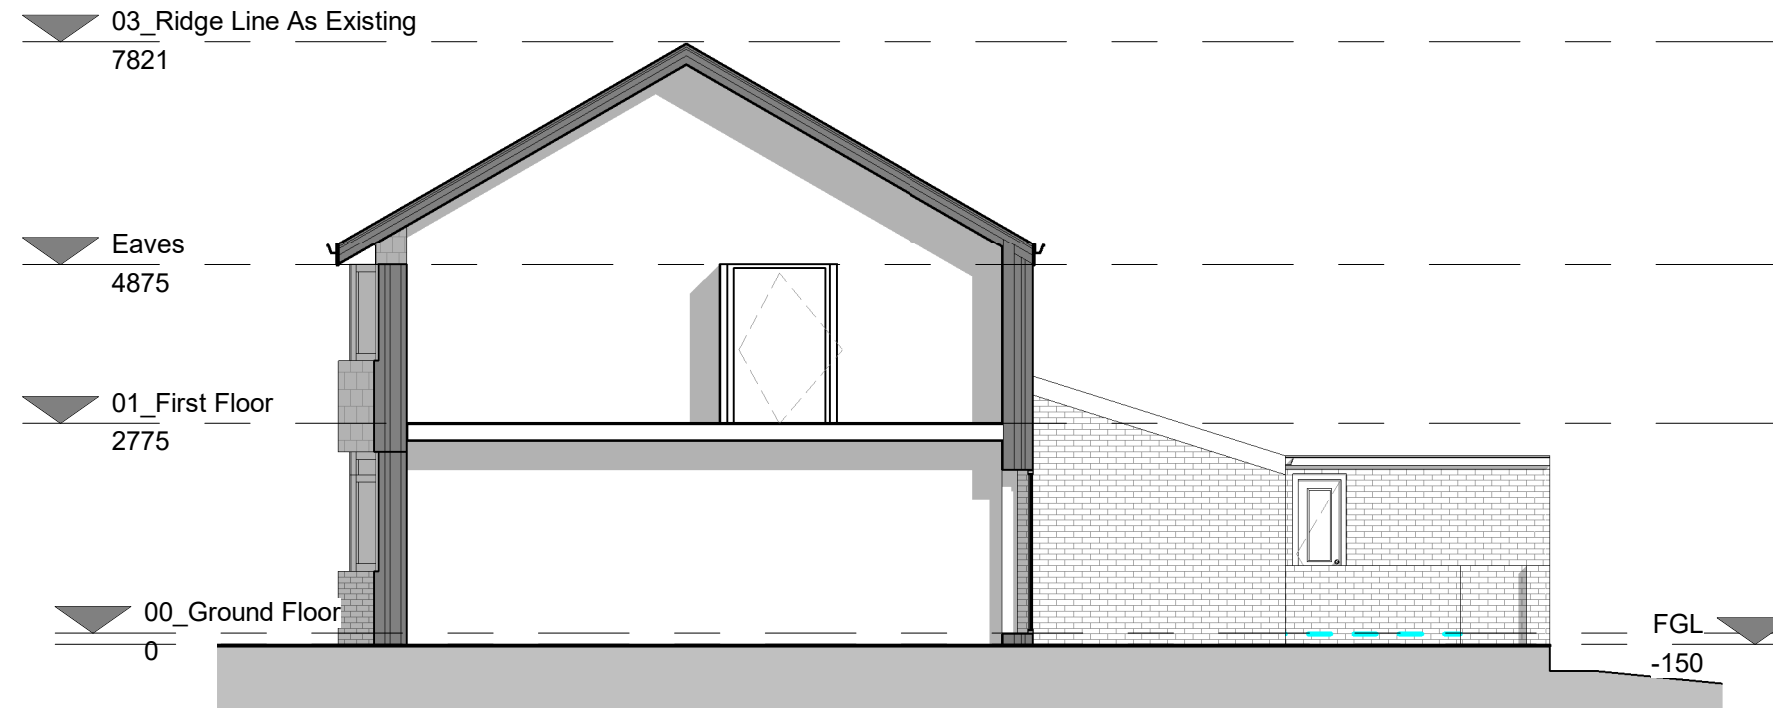

Existing NE Sectional Elevation
1 : 100

A & C CONSULTANTS SHALL HAVE NO RESPONSIBILITY FOR ANY USE MADE OF THIS DOCUMENT OTHER THAN FOR THAT WHICH IT WAS PREPARED AND ISSUED.

ALL DIMENSIONS SHOULD BE CHECKED ON SITE.

DO NOT SCALE FROM THIS DRAWING


ANY DRAWING ERRORS OR DIVERGENCIES SHOULD BE BROUGHT TO THE ATTENTION OF A & C CONSULTANTS AT THE ADDRESS SHOWN BELOW.

NOTES

A	Updated to Planning comments	AC	AC	02.08.2022
REVISION / DESCRIPTION		DRAWN	CHECKED	DATE

CLIENT				

Architectural & Construction Consultant
33 Mere Drive
Clifton
Manchester, M27 8SD
United Kingdom
T: +(44) 746 2644 148
achiguma@icloud.com

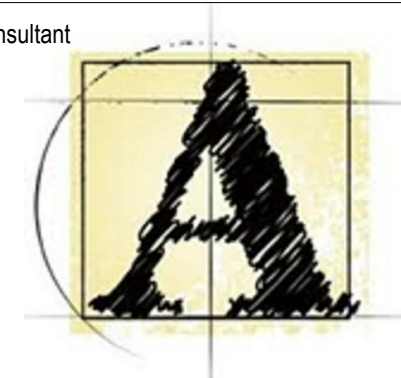

PROJECT TITLE		75 Cuckoo Lane, Whitefield, Manchester, M45 6WD	
DRAWING TITLE		2022_06_T Majid	
Existing NE Sectional Elevation		SCALE	@ A3 as shown
		DATE	
DRAWING NO.		REVISION	
(2-) A102		A	