


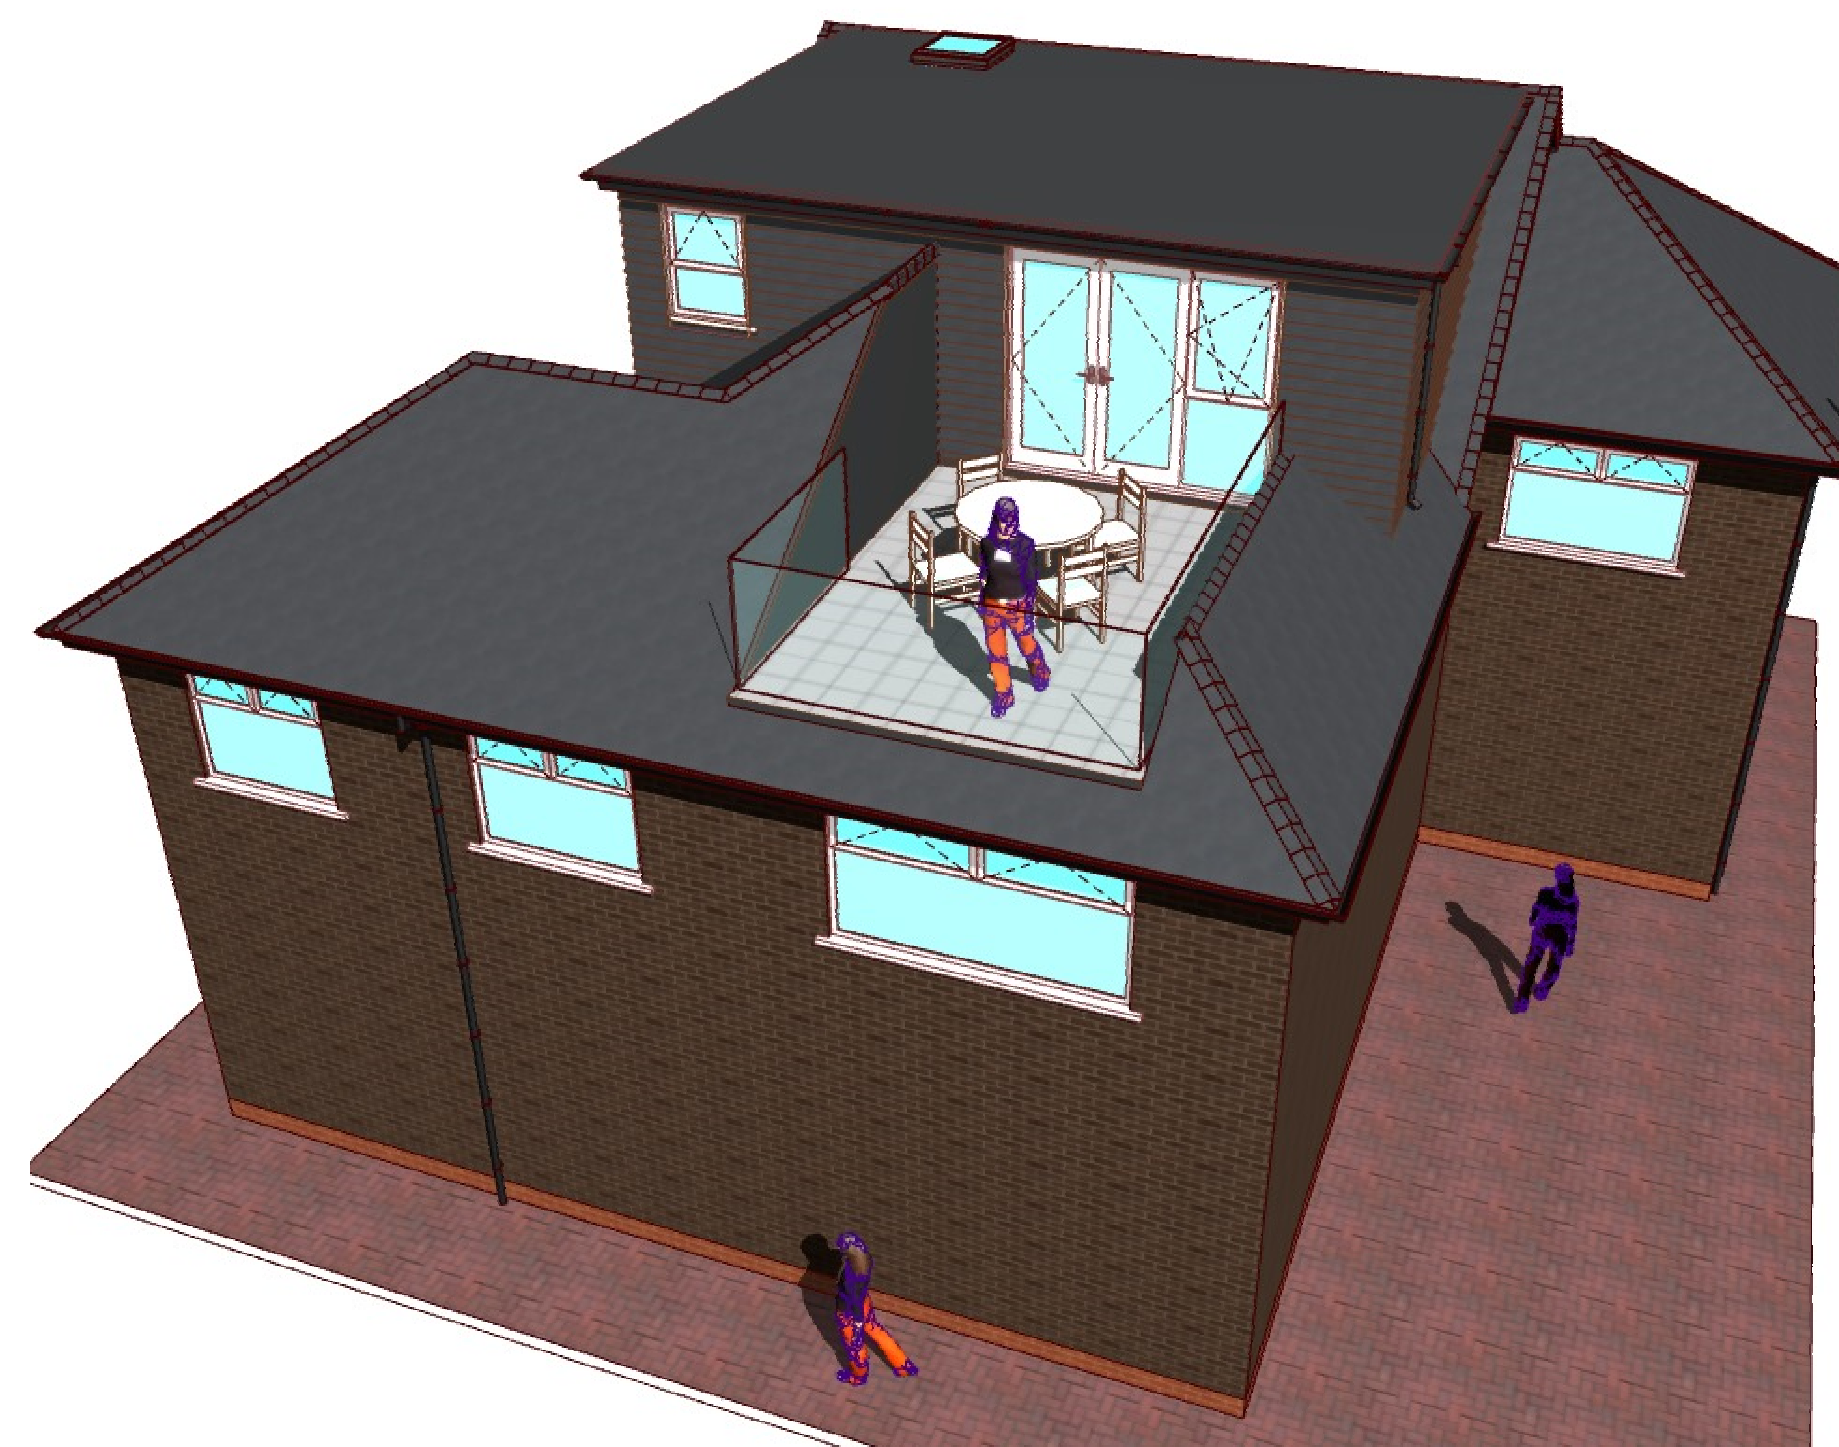

1 Proposed 3D View



2 Proposed 3D View



3 Proposed 3D View




4 Proposed 3D View



5 Proposed 3D View



6 Proposed 3D View

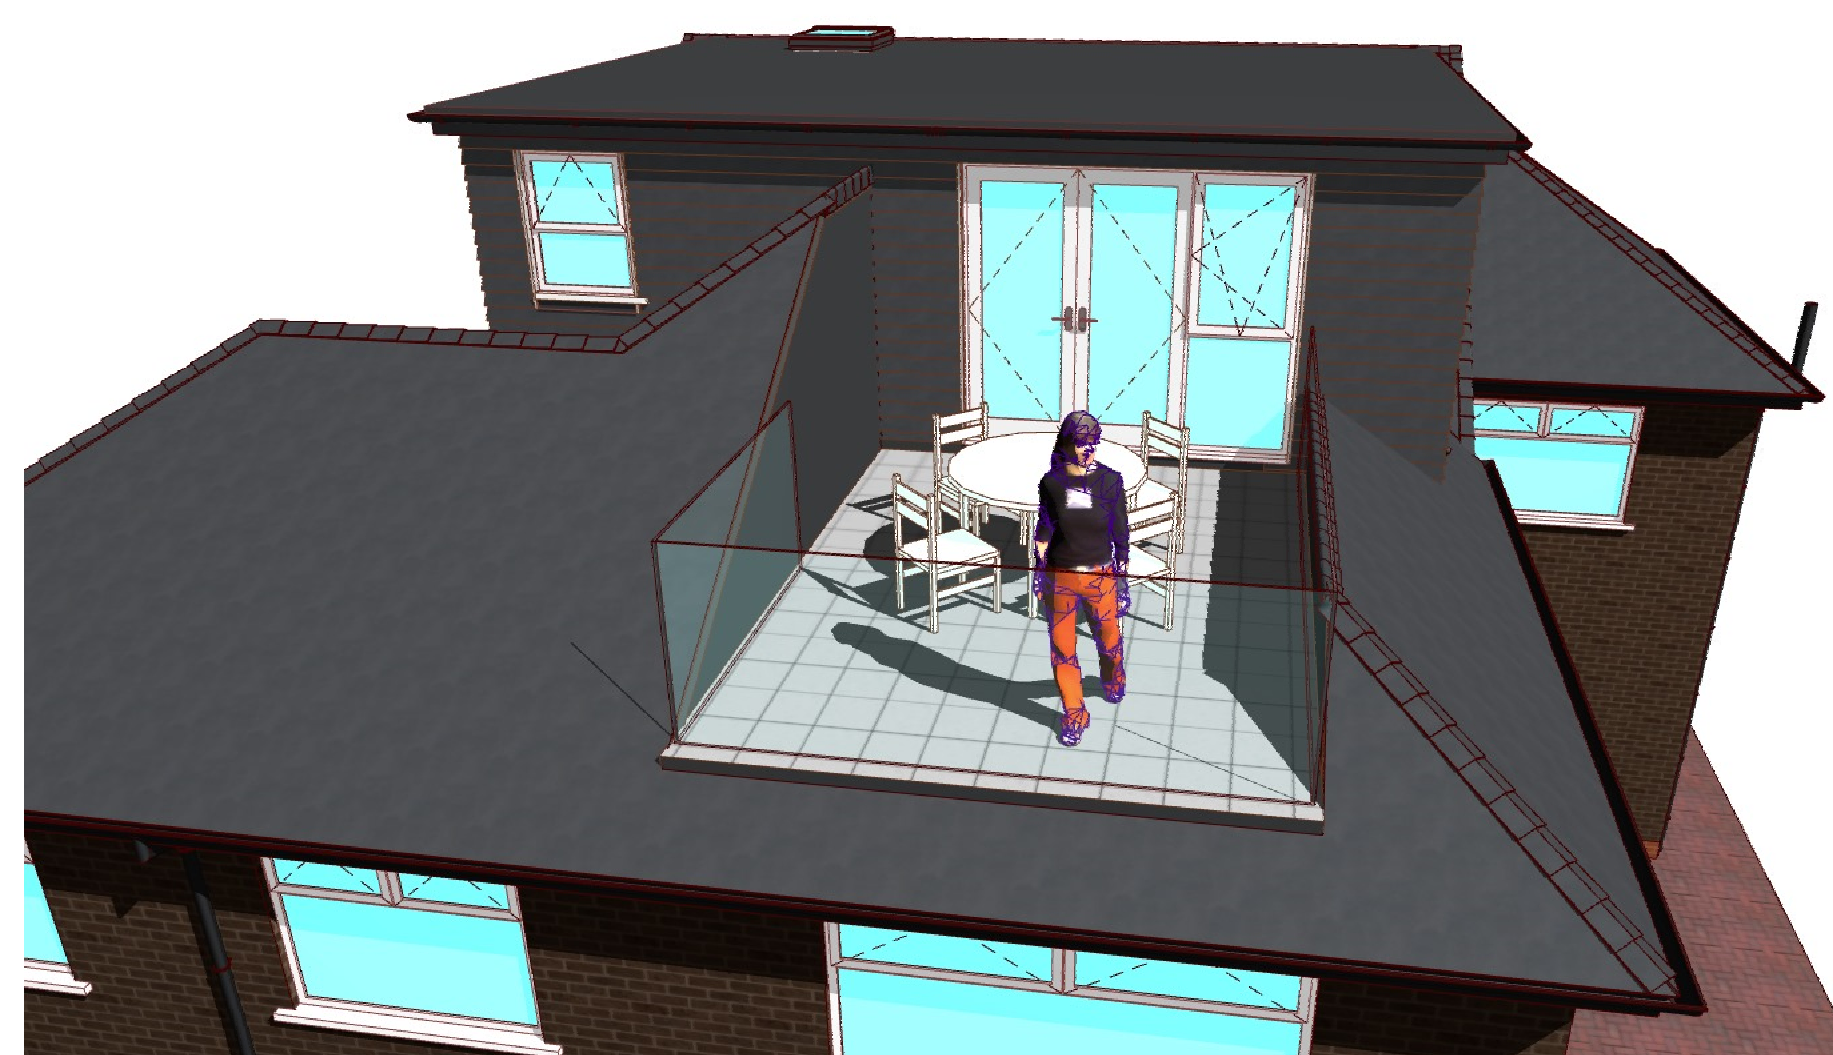

7 Proposed 3D View



8 Proposed 3D View



Client:
 MR & MRS ALBERT
 16 CASTLE HILL ROAD,
 PRESTWICH, M25 0FR.
 Tel: 07808 064 131
 THE CONSTRUCTION OF A DORMER LOFT
 CONVERSION AT THE REAR OF THE
 EXISTING DWELLING HOUSE + GABLE BUILD-
 UP TO BOTH SIDES + INTERNAL &
 EXTERNAL ALTERATIONS.