
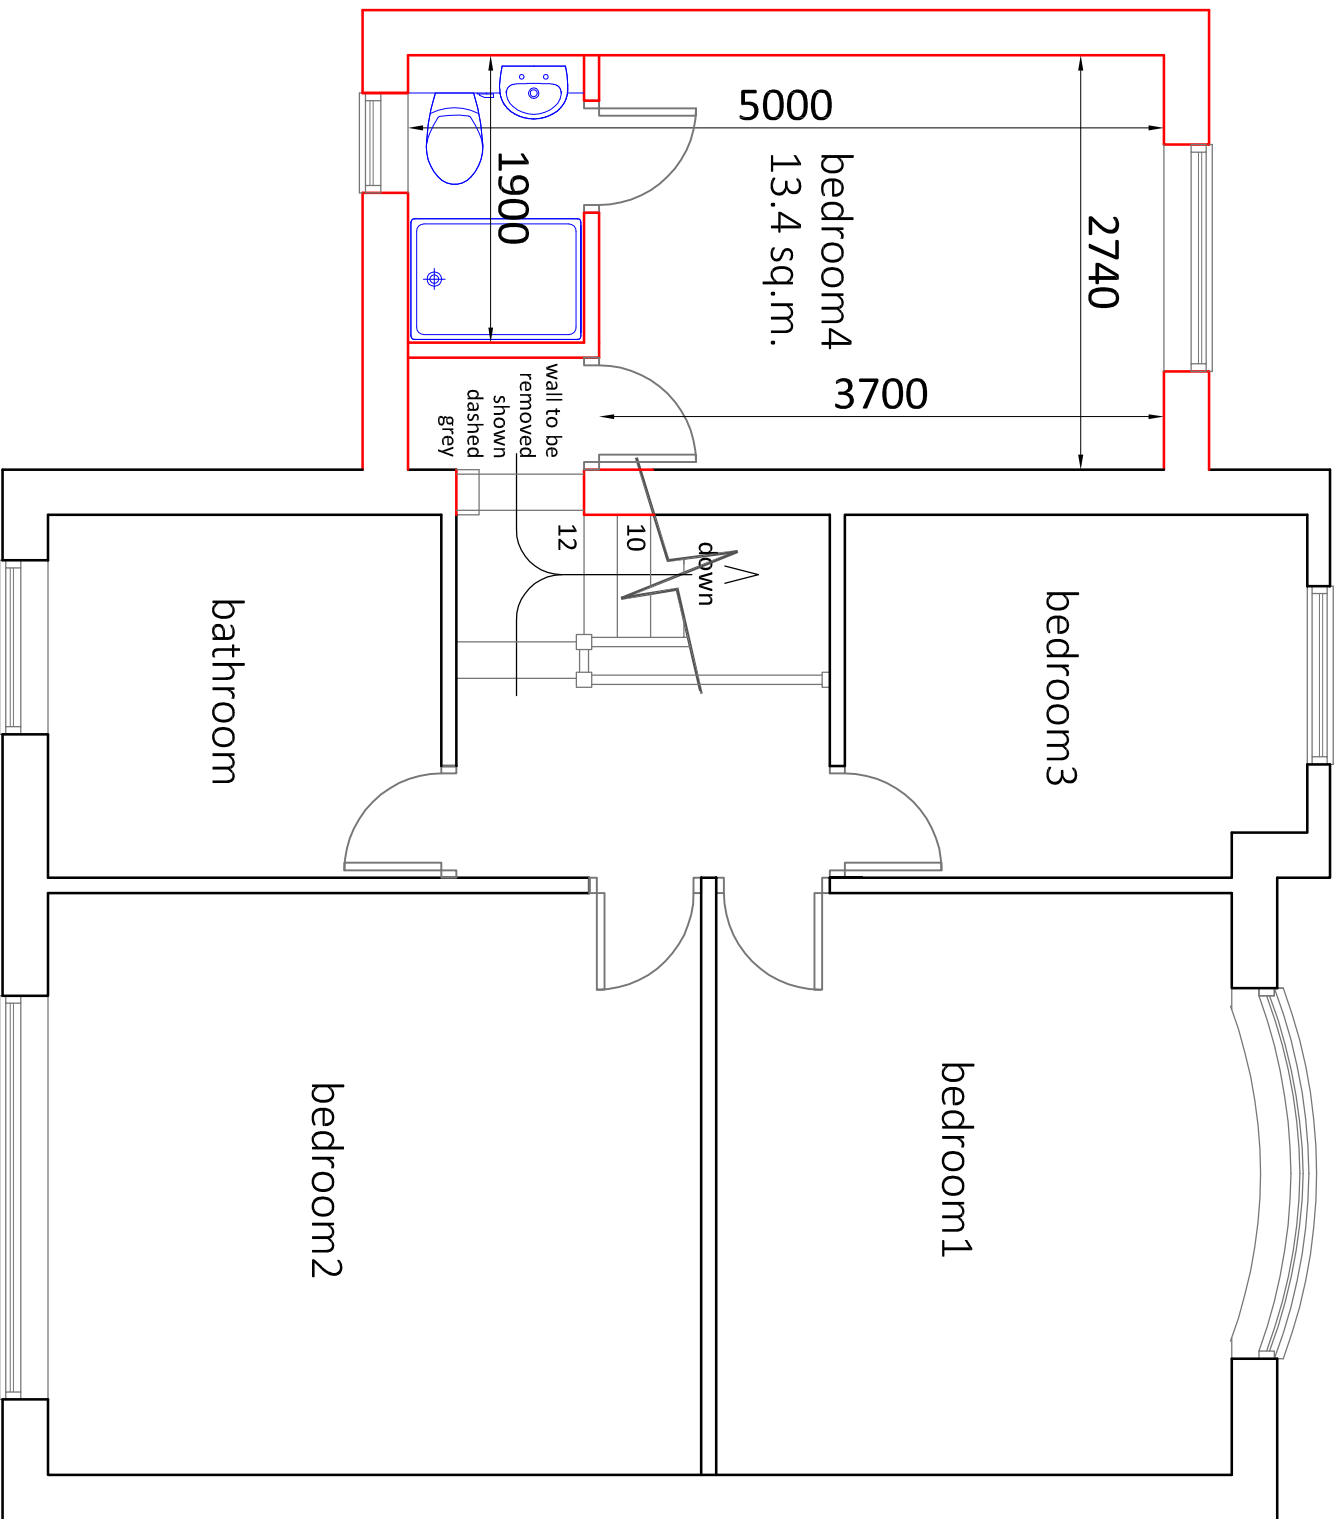



PROPOSED FLOOR PLANS

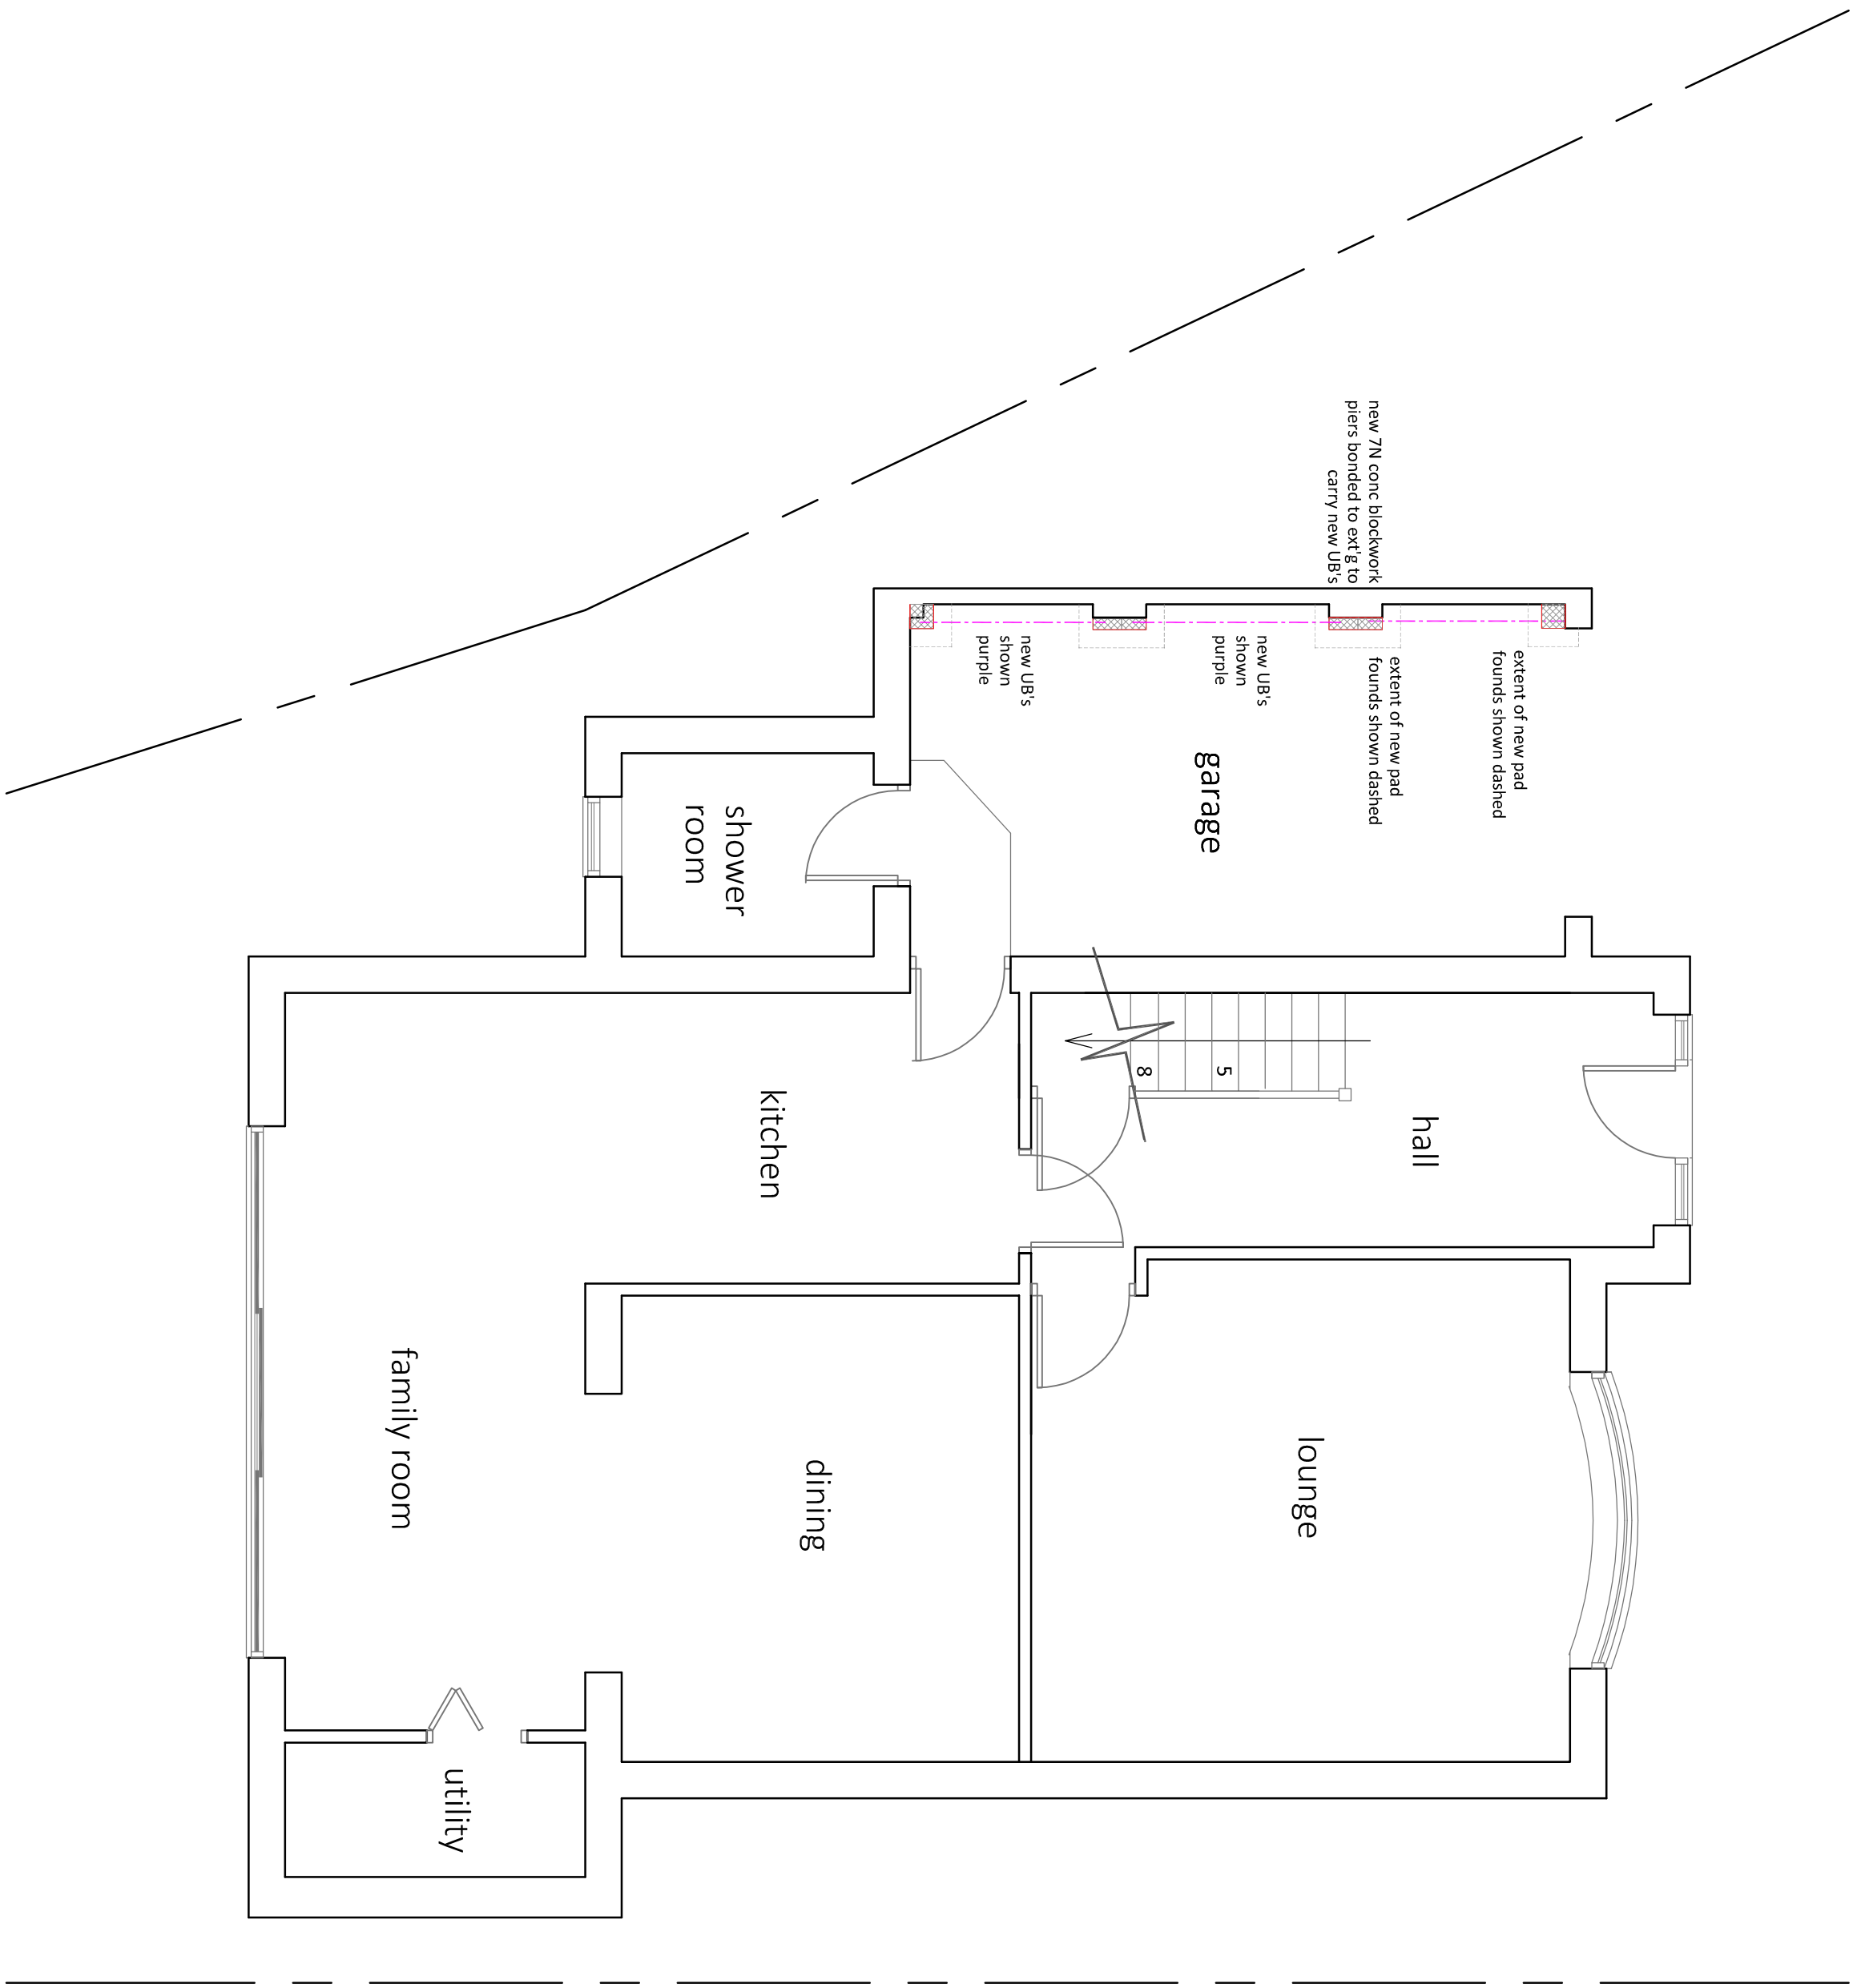

first

revs 7/sep/24 gl rooms noted
revA 11/mar/24 front elev of extension set back, extension over shower room omitted

BA Property Consultants Ltd.
First Floor
132 Market Street
Hyde, Cheshire
SK14 1EX
tel: 0161 351 9777 fax: 0161 351 9886
web: www.bapropertyconsultants.co.uk

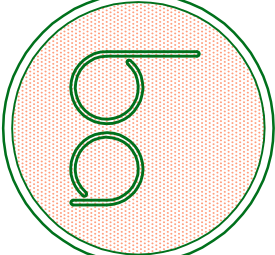

site
7 Brookdene Road
Unsworth, Bury BL98ND
FOR MR R COMISKY

project			
PROPOSED FLOOR PLANS			
date	rev.	scale	drawing ref.
FEB24	B	1to50 on A1 1to100 on A3	23.184:02