



SITE PLAN

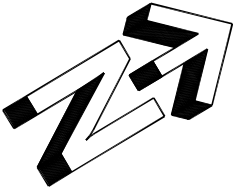

NUMBER 5

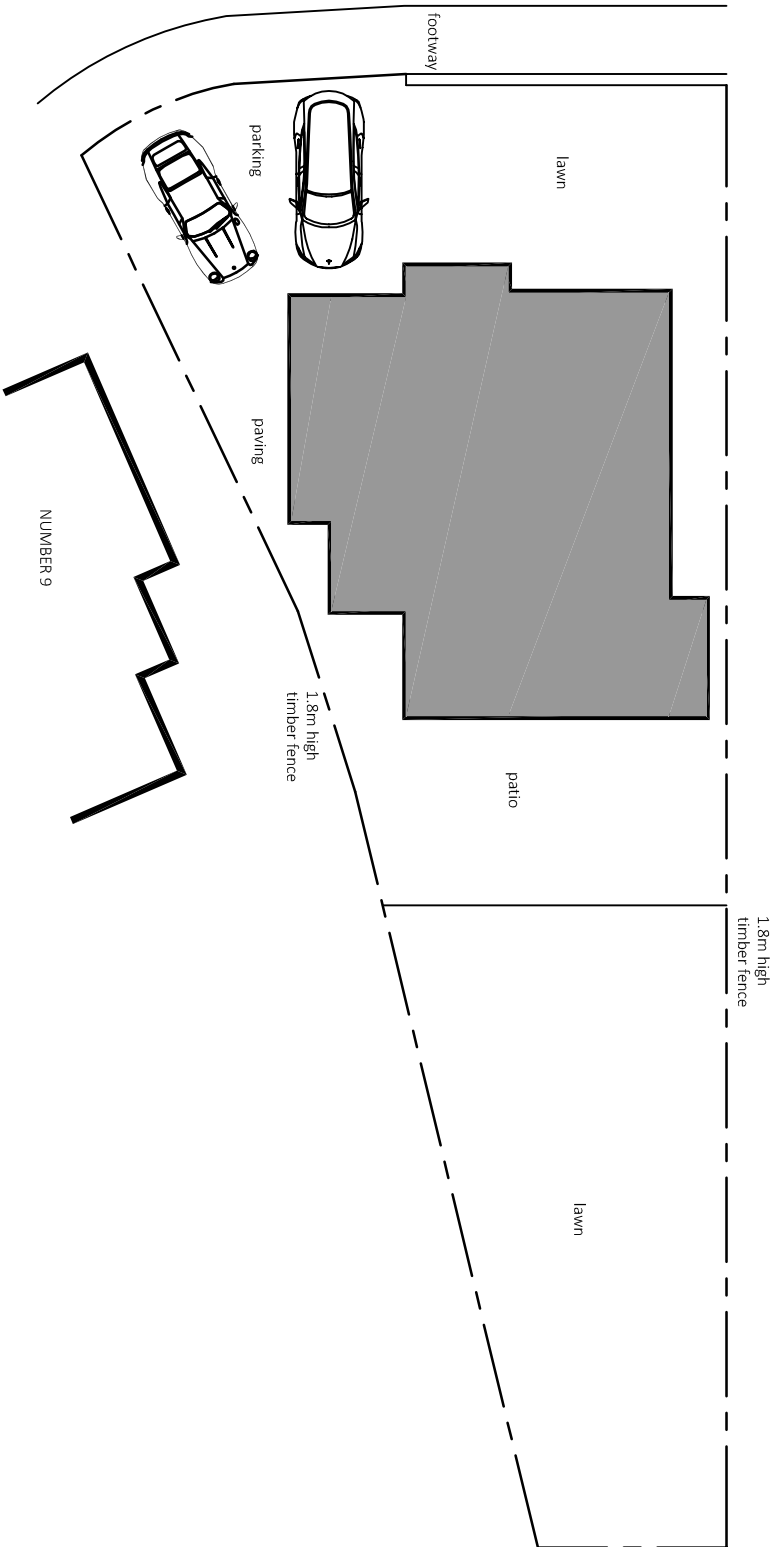

BA Property Consultants Ltd. First Floor 132 Market Street Hyde, Cheshire SK14 1EX tel: 0161 351 9177 fax: 0161 351 9666 web: www.bapropertyconsultants.co.uk					
site		7 Brookdene Road Unsworth, Bury BL9 8ND FOR MR R COMISKY			
project		SITE PLAN			
date	rev.	scale	drawing ref.		
FEB24		1to200 on A3	23:184:06		