




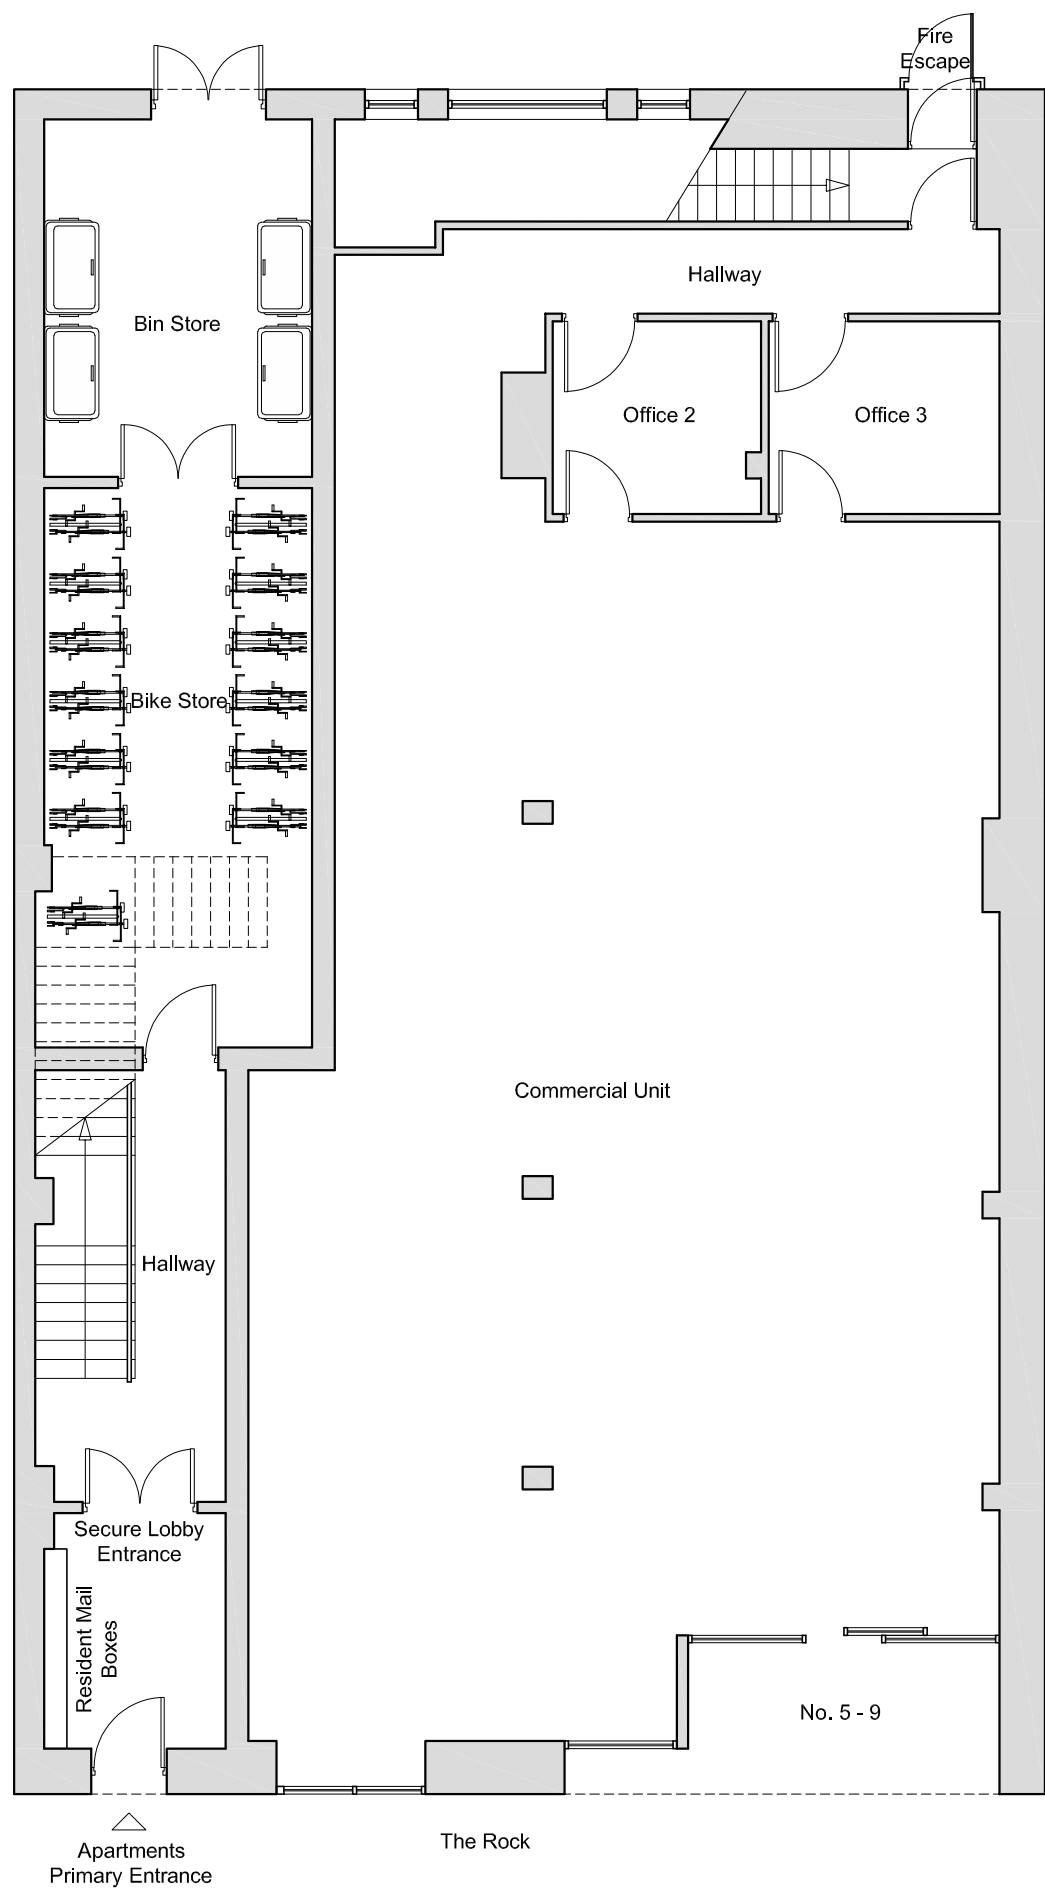


Proposed G/F Plan 1:100

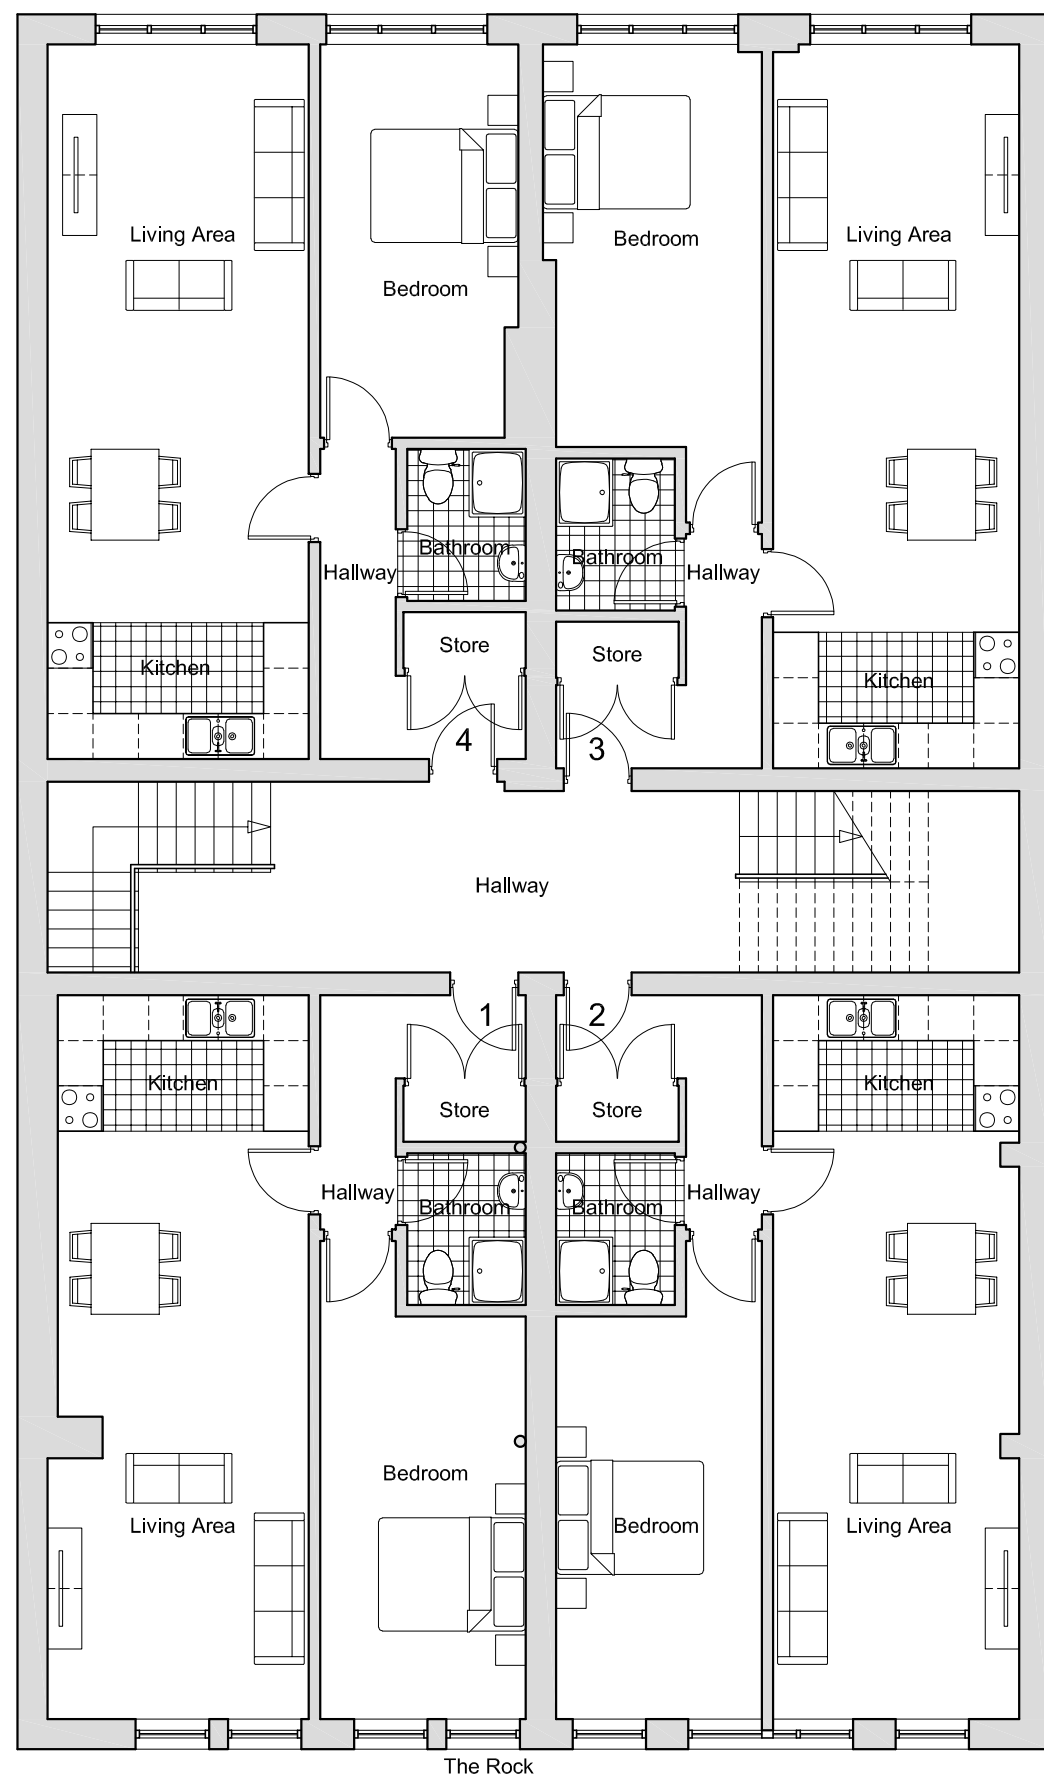

Proposed 1/F Plan 1:100


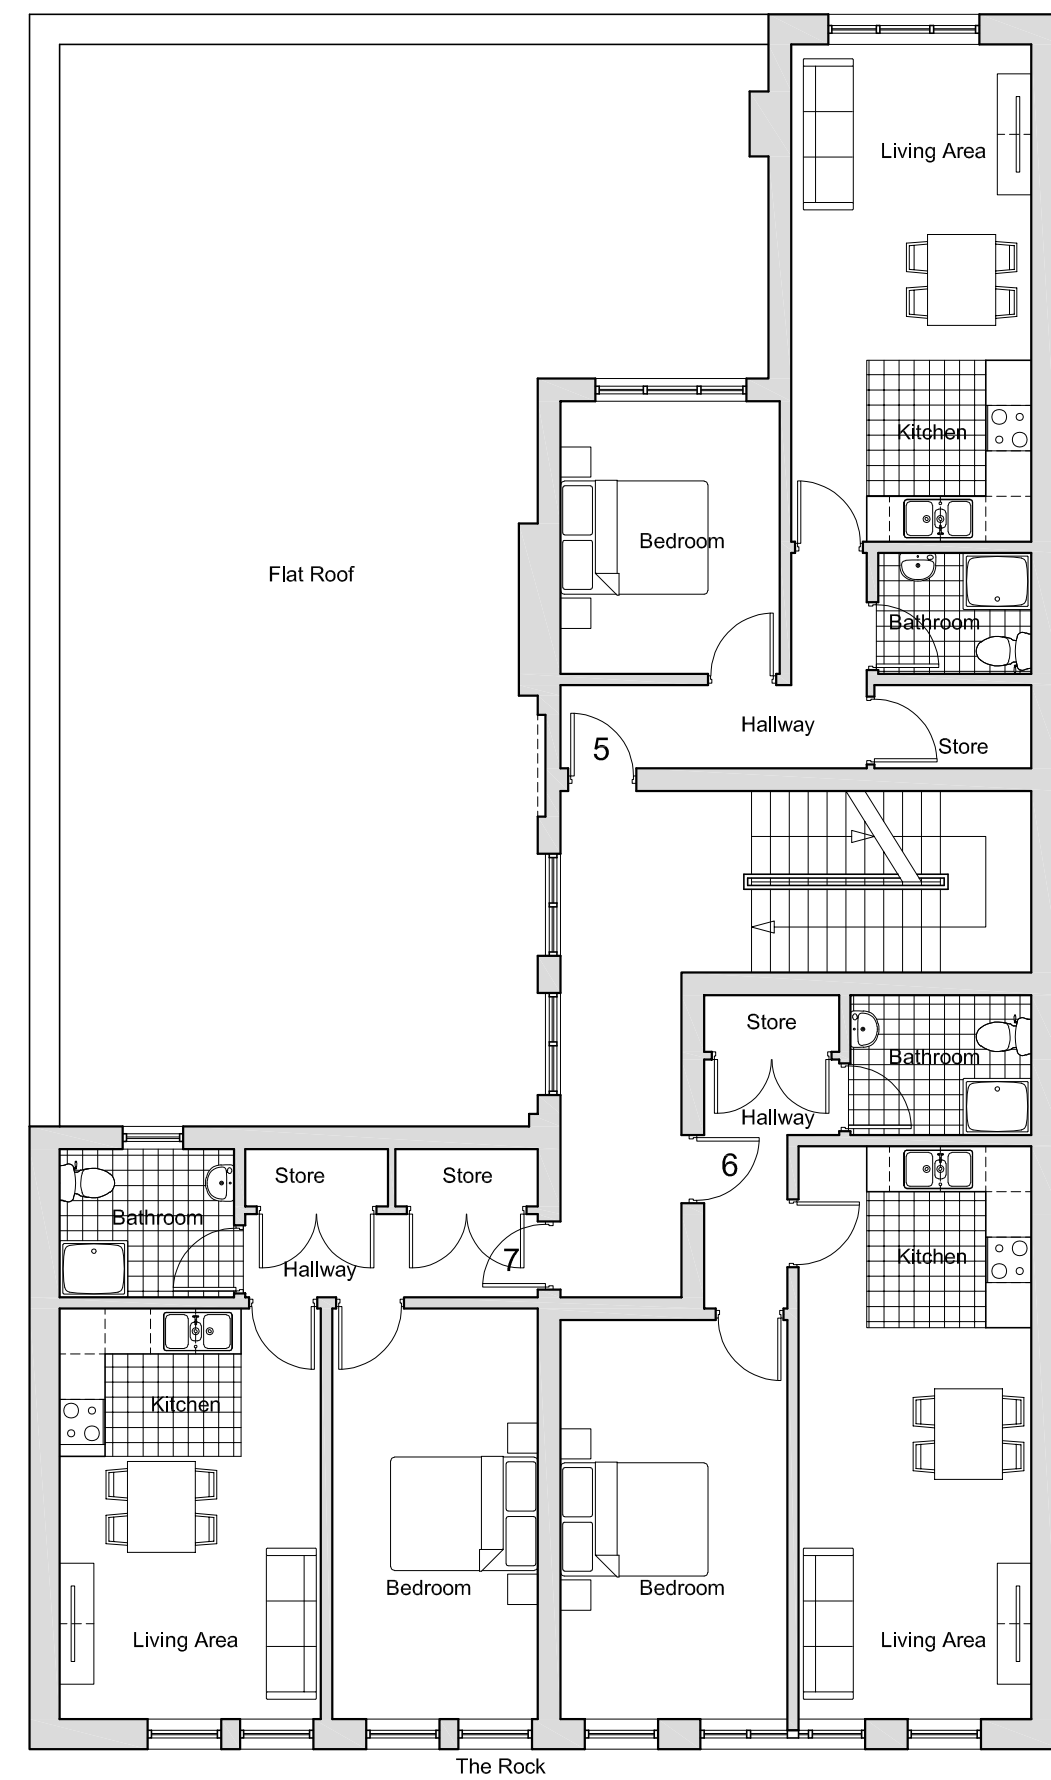


Proposed 2/F Plan 1:100

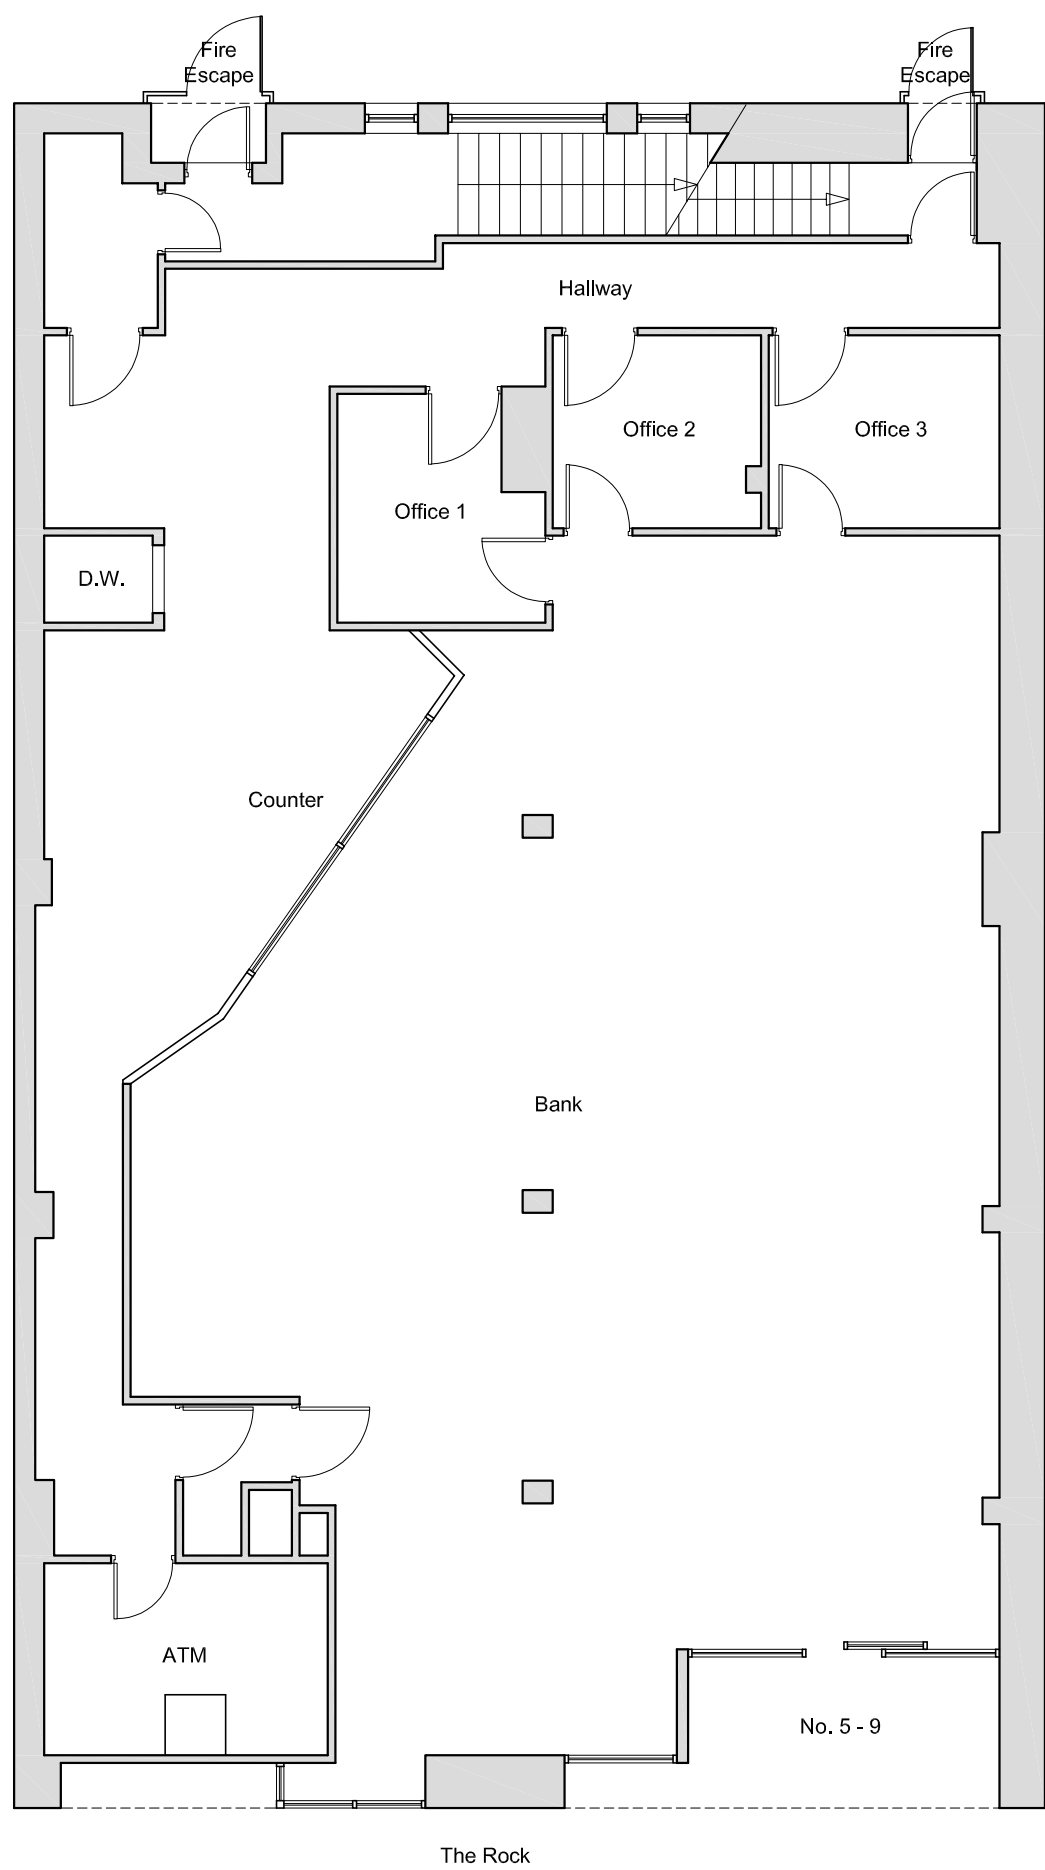


Existing G/F Plan 1:100

Scale Bar 1:100

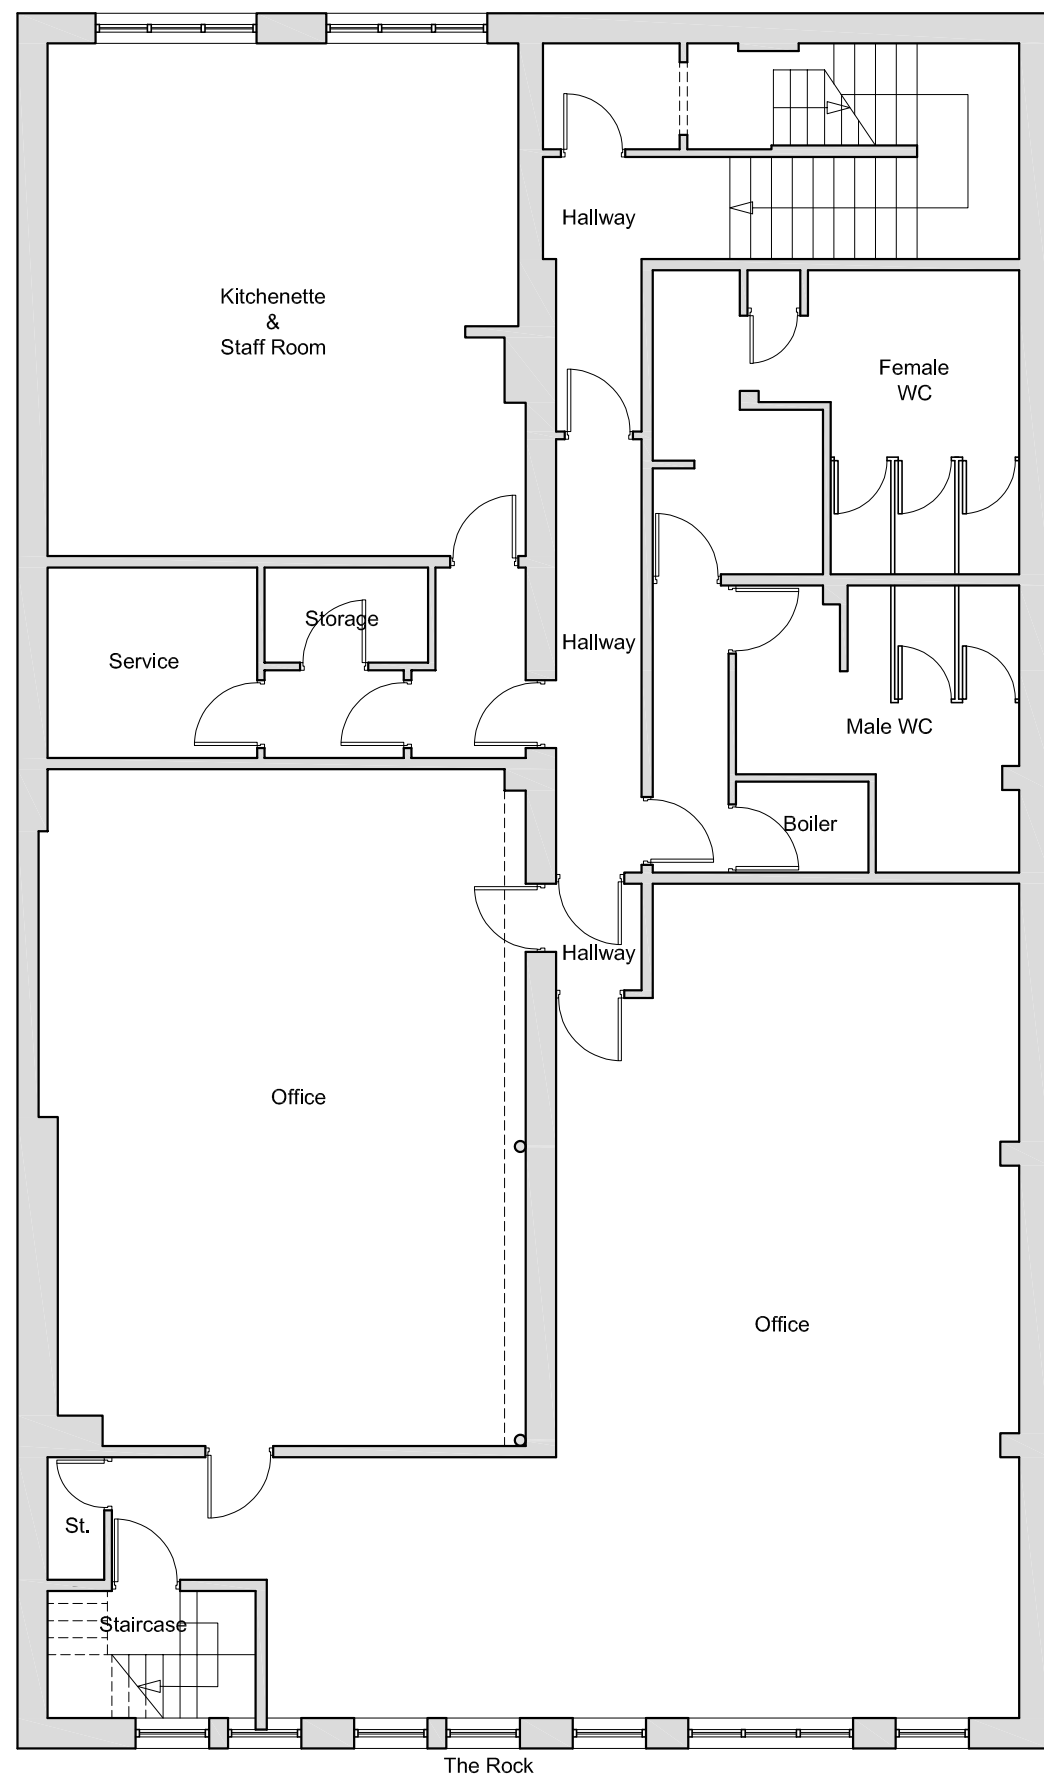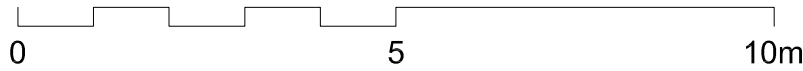

Existing 1/F Plan 1:100

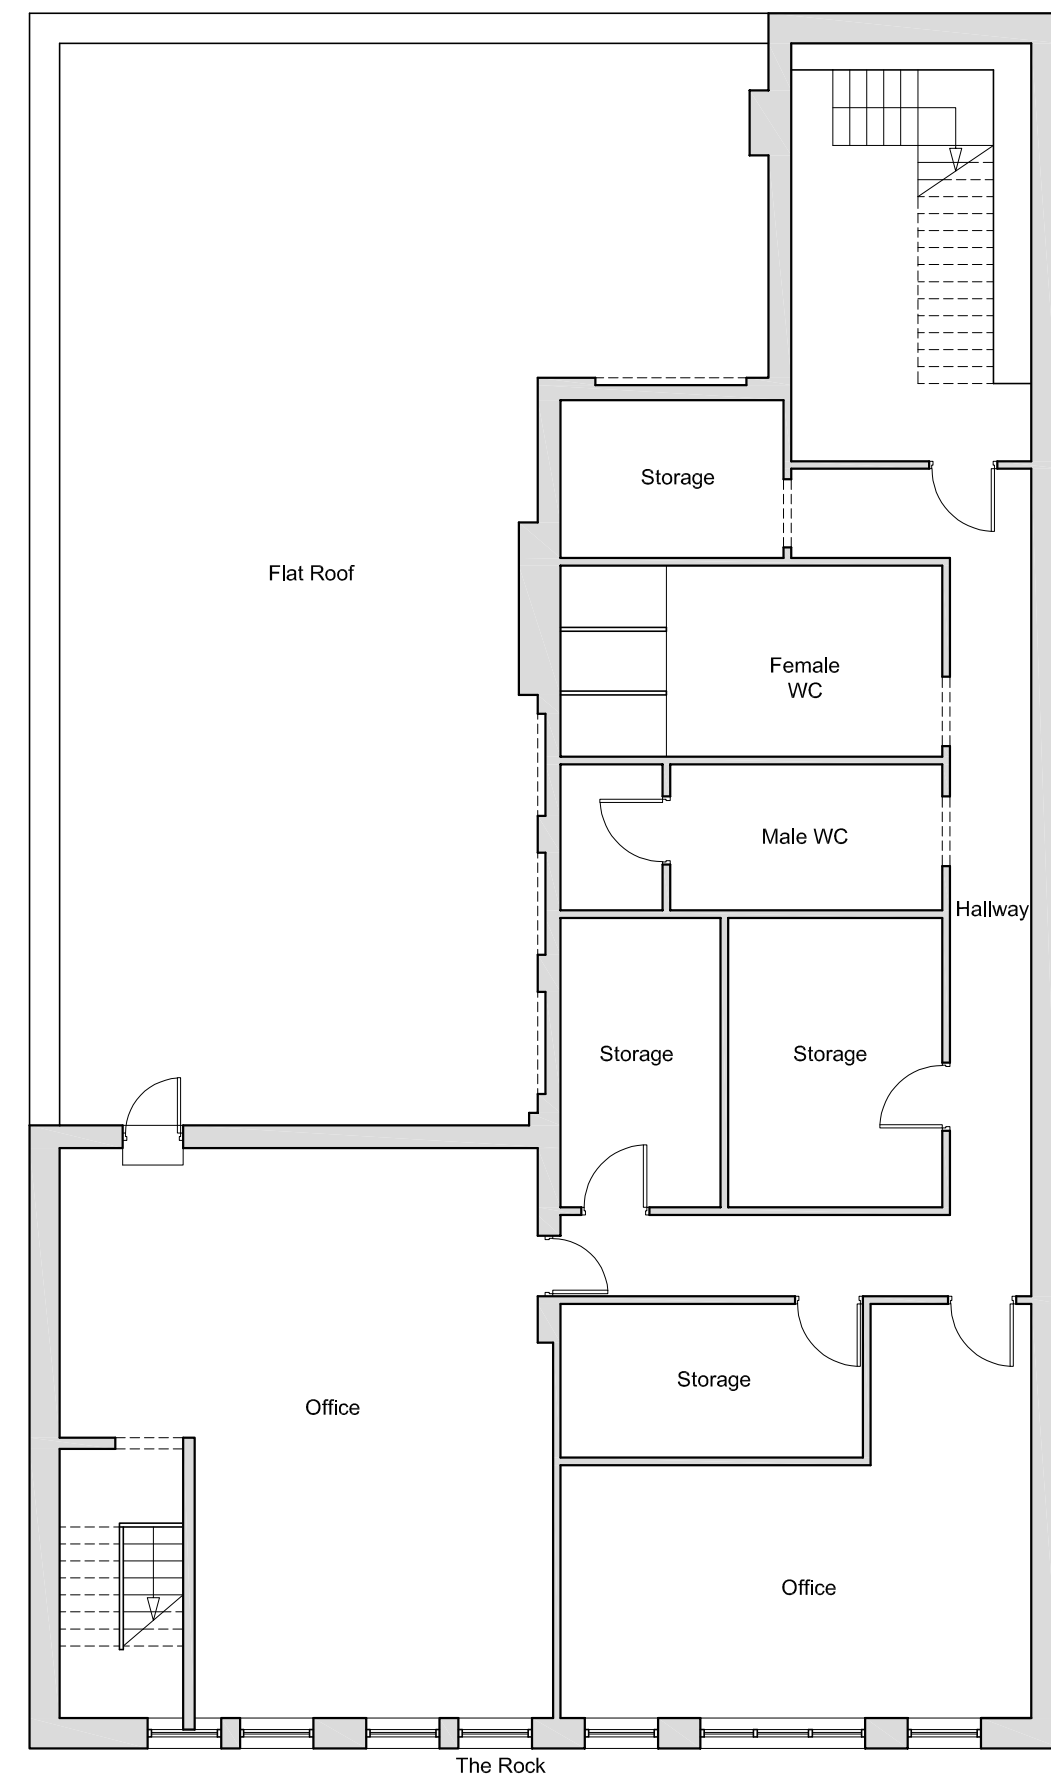

Existing 2/F Plan 1:100

All dimensions are to be checked on site, any discrepancies are to be reported to the Architect before work commences. Do not scale from this drawing.

This drawing is to be read in conjunction with all relevant consultants and specialists drawings / documents, any discrepancies are to be reported to the Architect before the affected work commences.

All structural components shown are indicative only. Details / calculations of structural members are to be provided by the Structural Engineer.

This drawing is copyright.

A	First Issue	29/07/2021
B	For Planning Submission	02/08/2021
C	Amendment Following Comments Received From CQS	22/10/2021
D	Amendment Following Comments Received From CQS	02/11/2021
E	Amendment Following Comments Received From CQS	03/11/2021

T+A Tang & Associates Ltd
Chartered Architects

Tel : 0161 877 8587
e-mail: barry.tang@tangassociates.co.uk

Entrance W1, 1/F, Westwood House,
Greenwood Business Centre,
Manchester, M5 4QH, UK

Client:
Landa Corporation Ltd

Project:
5-9 The Rock, Bury BL9 0YB

Drawing Title:
Existing & Proposed G/F - 2/F Plans

Scale: 1:100 @ A1 Date: July 2021

Drawing No: 9694/111 Revision: E