



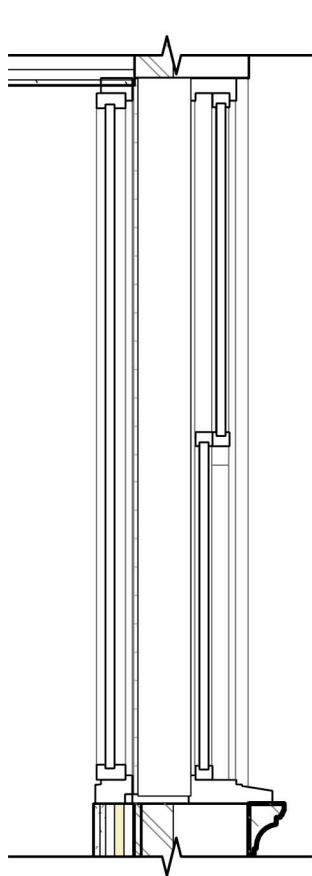

1

Window Section


1 : 20

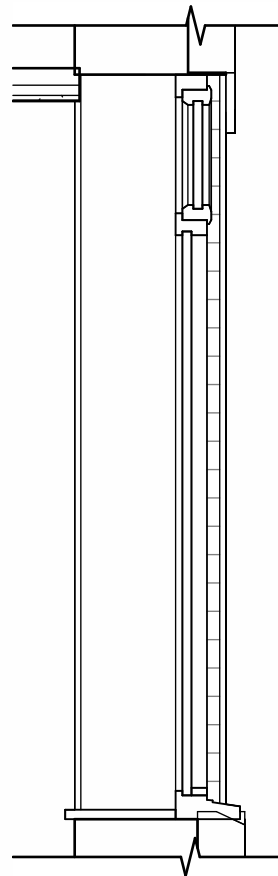

2

Casement Window Sections



1 : 20

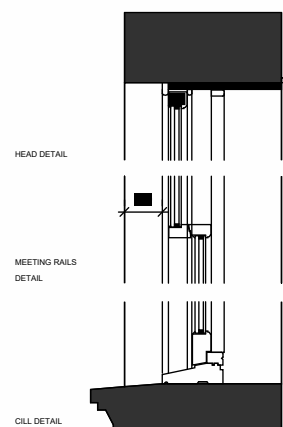


3

Window Timber Sash Details

1 : 20

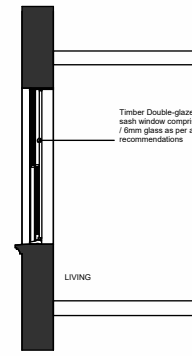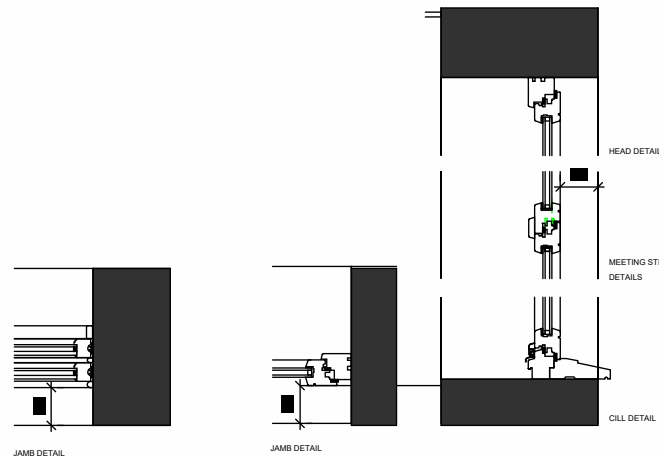


SECTION AA 1:50
TIMBER SASH WINDOWS
(THRO' LIVING AREAS)

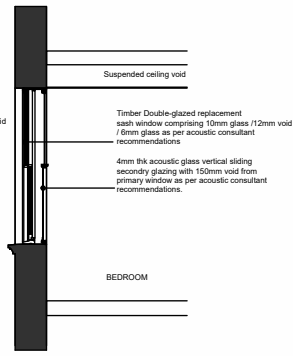

SECTION BB 1:50
TIMBER SASH WINDOWS
(THRO' BEDROOMS)

0m 0.4m 0.8m 1.2m 1.6m

Drawing Scale 1:20 @ A3

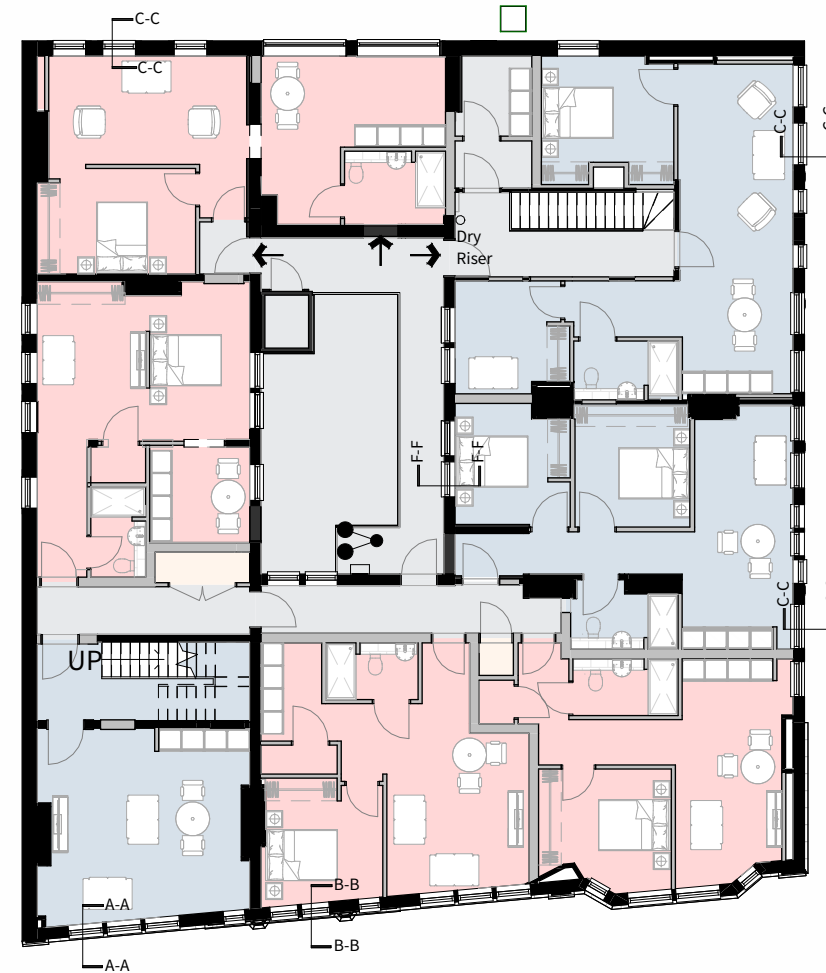

4

FF Plan Window Sections Window Details

1 : 200

Four Architects Limited (11613893)
Note:
This drawing is copyright.
Do not scale dimensions from drawings.
All dimensions must be checked on site by
contractor or suitable qualified individual.
Contractor to report any discrepancies, errors
or omissions prior to commencing work.

Project Title:
VICTORIA BUILDING

Location:
BURY

Drawing title:
Proposed - Window Details

Status:
PLANNING

Scale:
As indicated

Date:
05/11/2024

Job Number:
22-006

Drawing Number:
FA-DR-03-214

Revision:
P2

F

Four
Architects

113 Portland Street, Manchester, M1 6DW
Tel. 01614707969 Email. info@fourarchitects.co.uk