Scale Bars	TO BE USED ONLY AS GUIDANCE								
1:100	mm	1000		3000		5000			
1:200	mm			5000		8000			
1:500	M	5		15		25			
1:1250	M	10		30		50		70	


N

Application Boundary

Land owned by applicant

0 40 80 120m

Scale @ 1:2500

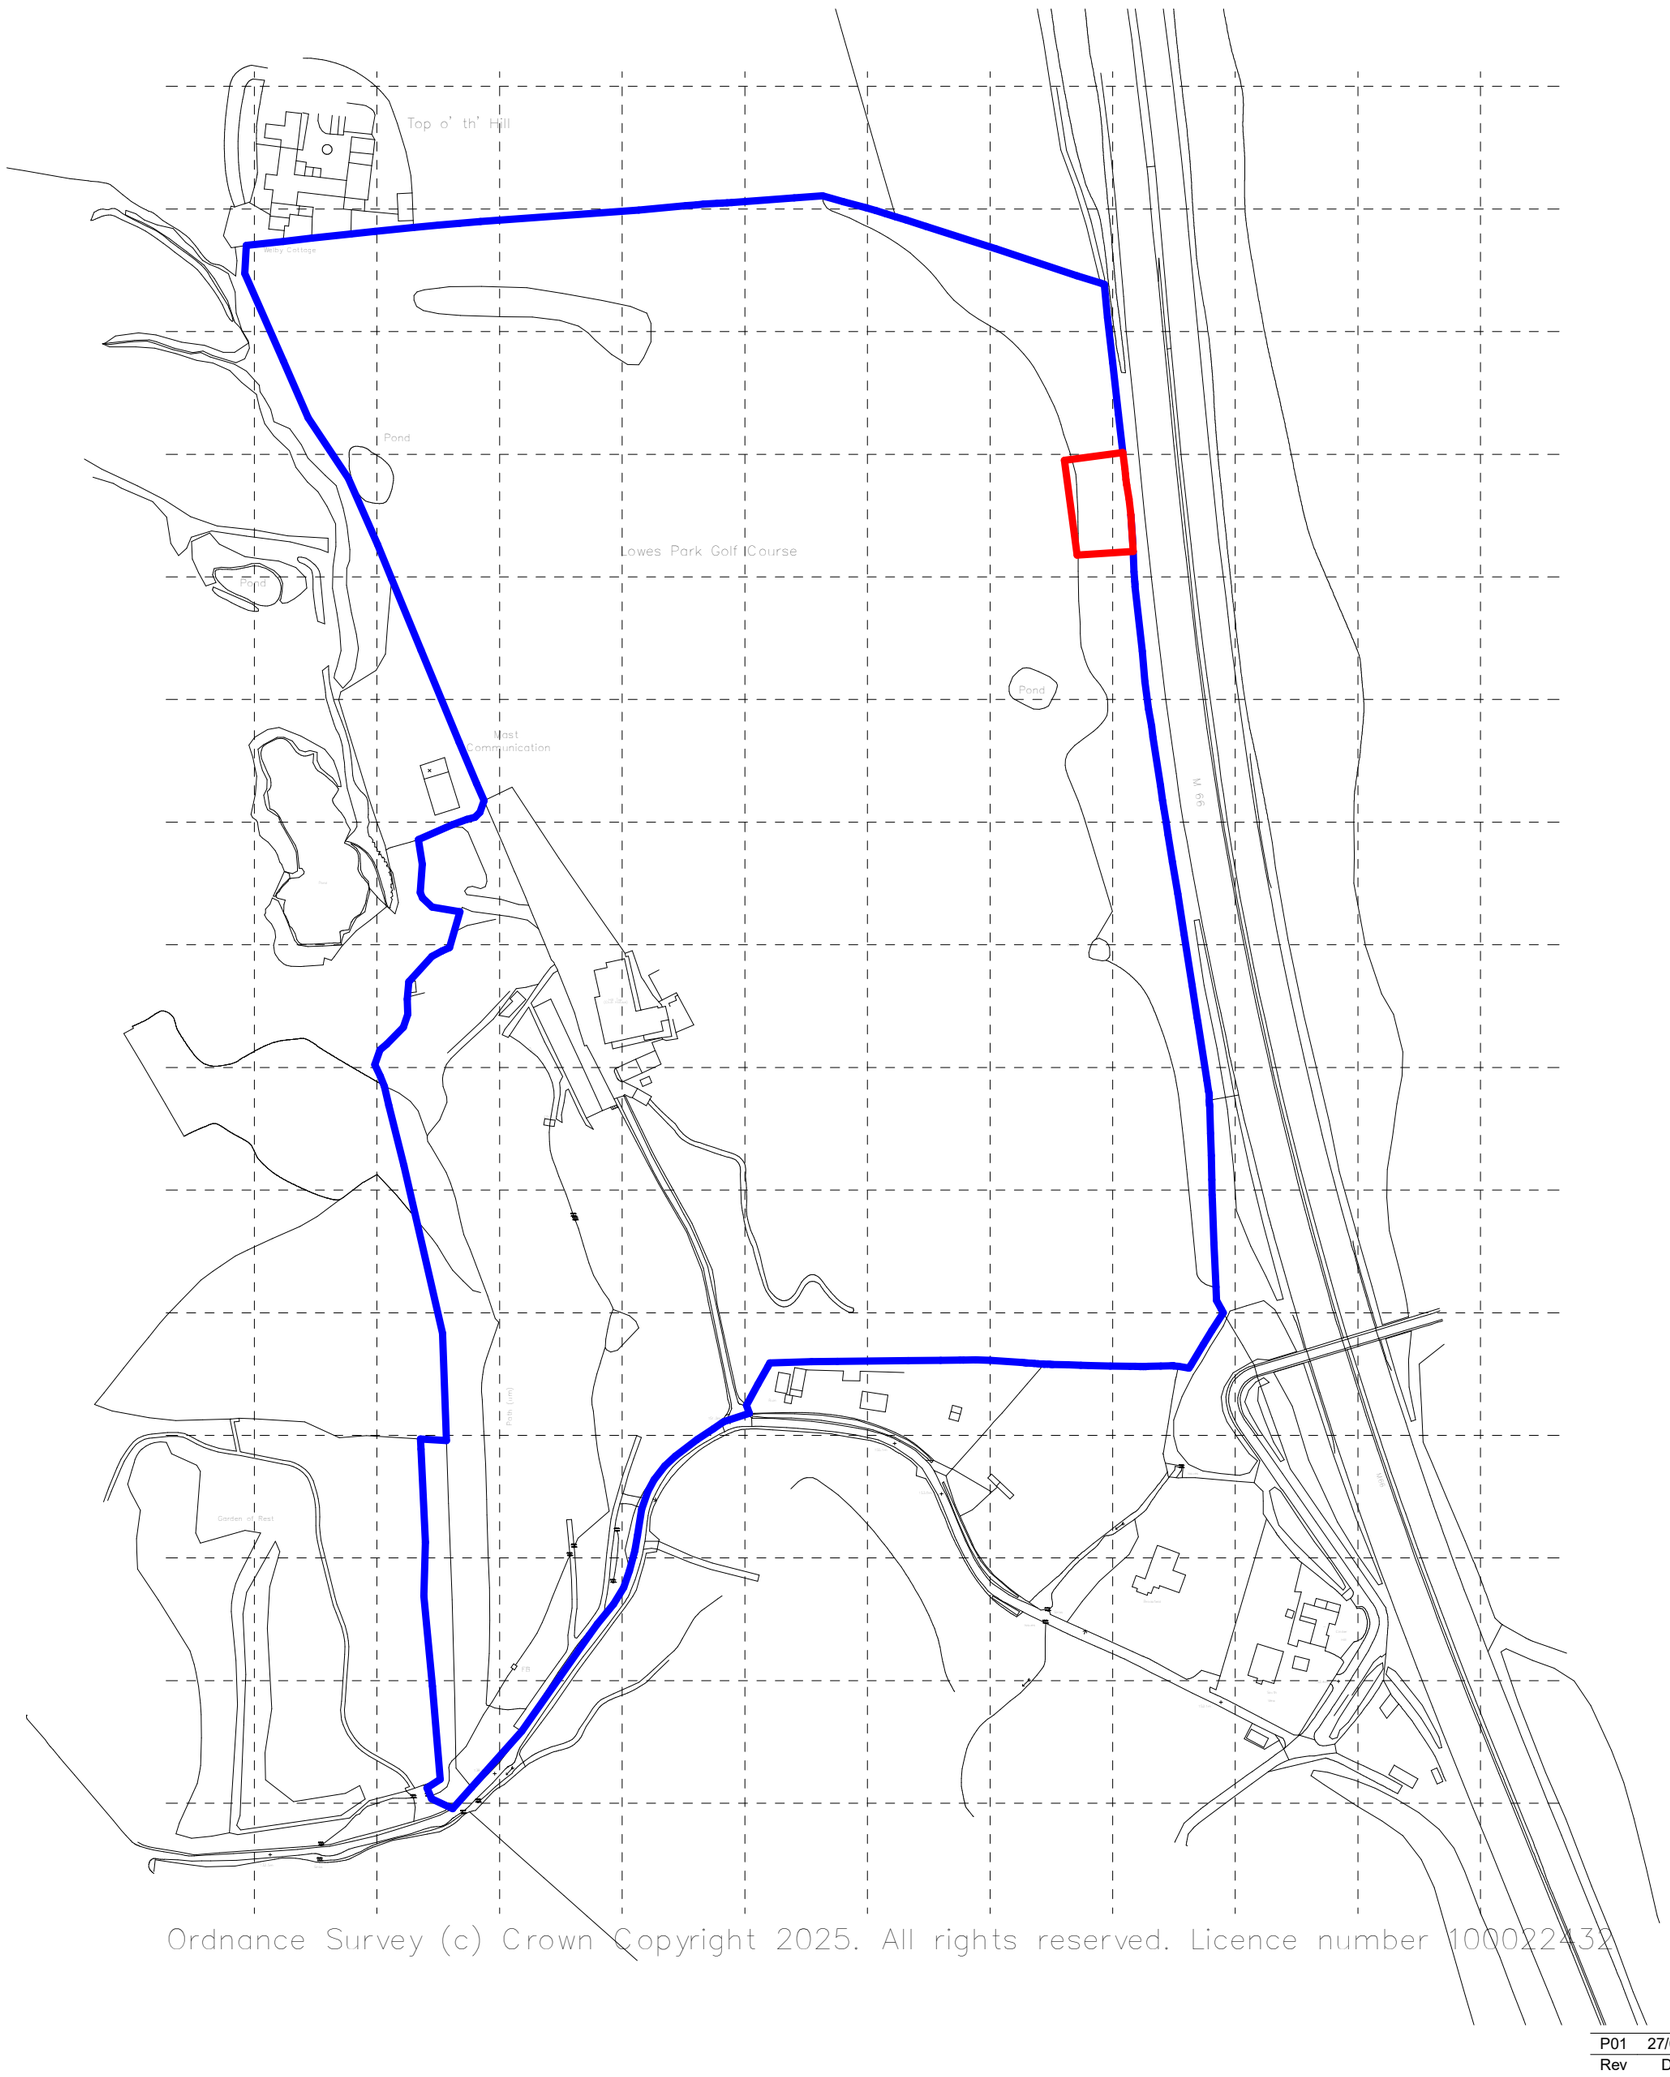

Ordnance Survey (c) Crown Copyright 2025. All rights reserved. Licence number 100022432

Rev	Date	Description	Drawn by	Checked By
P01	27/03/25	Initial Drawing Issue	DRW	CHK

Status: S0 — Purpose of Issue: For Information

drawing stage: **Stage 3**

client: **Lowes Park Golf Club**

project: **Lowes Park**

drawing title: **Locataion Plan**

date 27/03/2025 drawn DRW

scale @ A2 1 : 2500 checked CHK

Rev **P01**

Dwg No **0000-1000**