

Elevation Materials Legend



New brickwork
Colour - Red / Buff
to match the existing



Existing Brickwork
Colour - Red / Buff



New Roof Tiles
Colour - Brown
Type - Concrete Pan Tile
to match the existing




Existing Roof Tiles
Colour - Brown

Windows to be uPVC - White, to match the existing

Fasica Boards to be uPVC - White, to match the existing

Rainwater and exposed waste Goods to be uPVC
Round profile
Colour Black

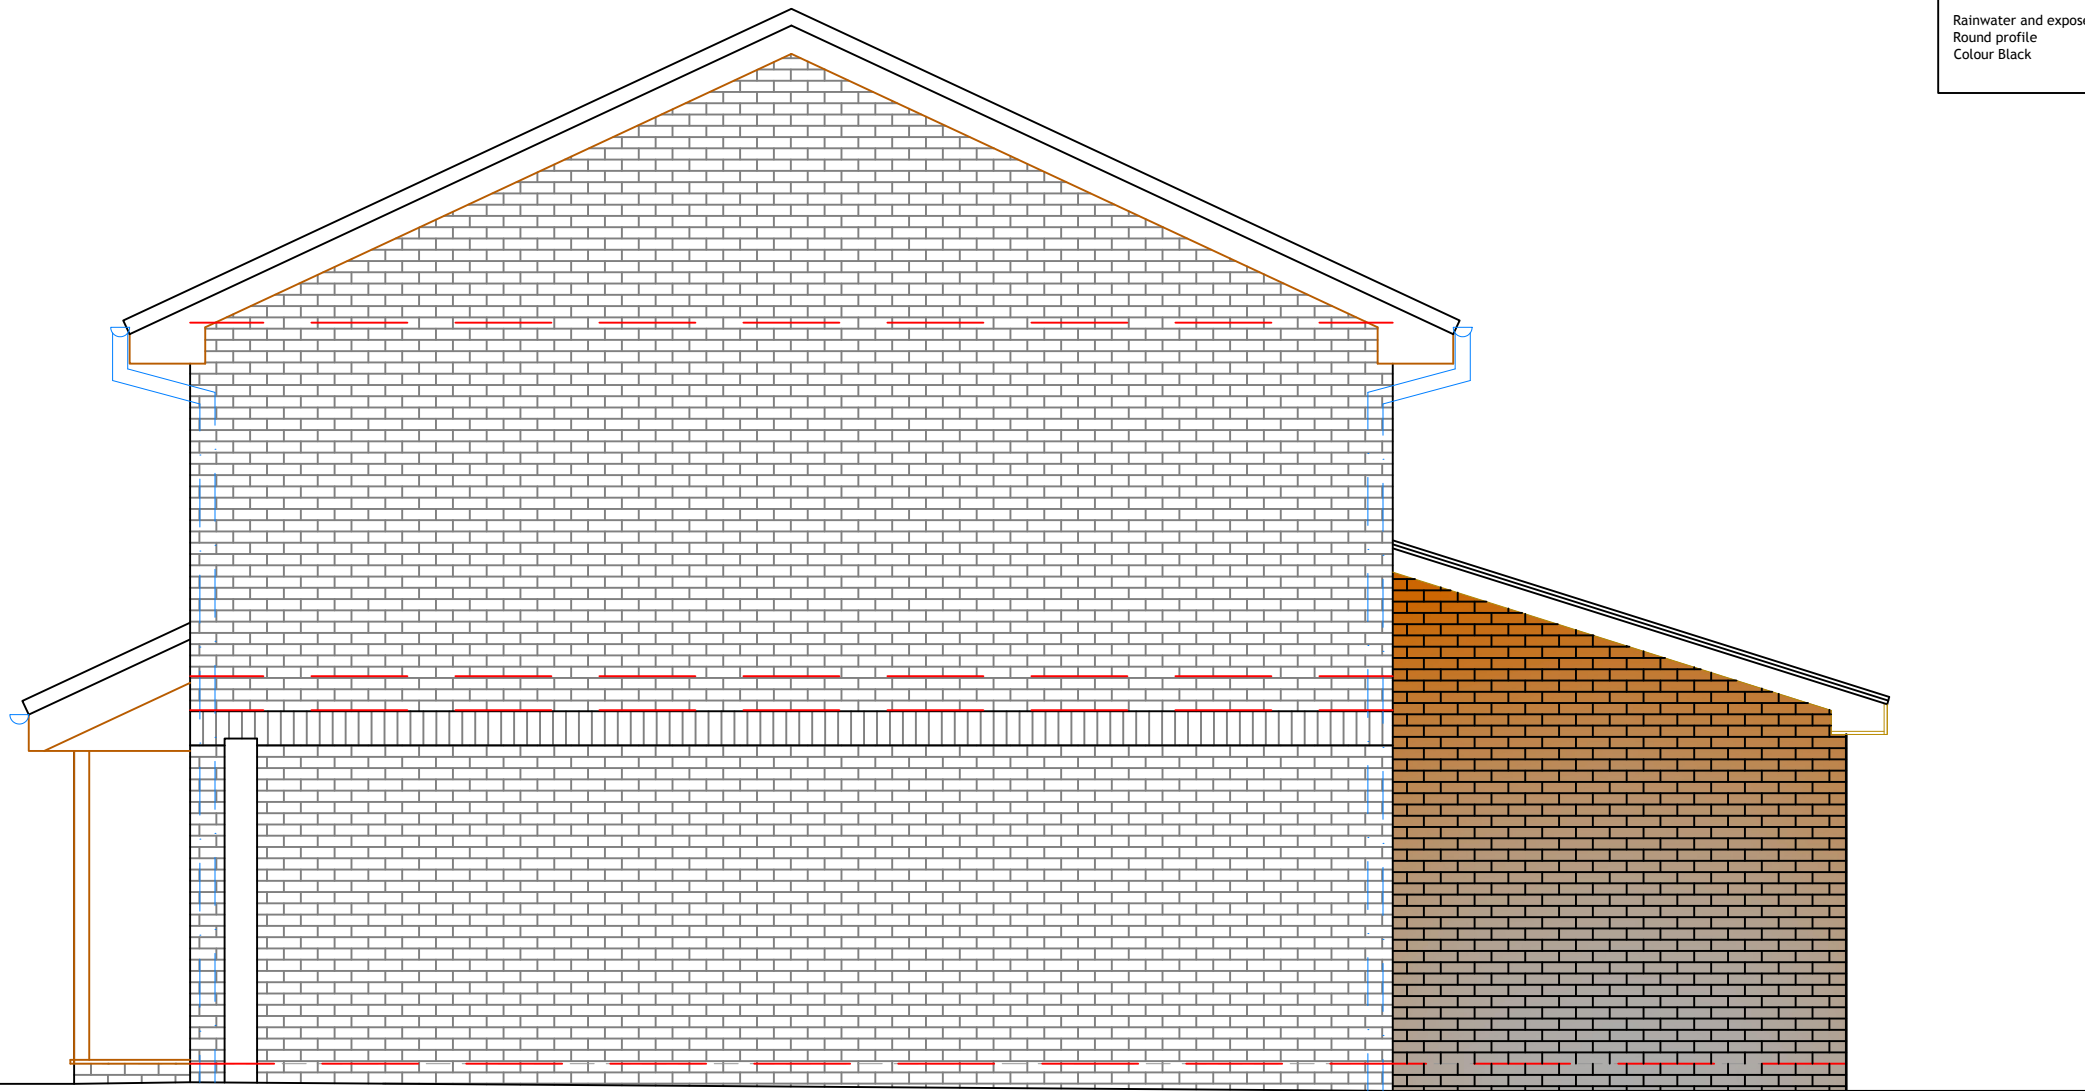

PROPOSED SIDE ELEVATION

EDIFICE Building Consultants Limited email: nick@edificebc.co.uk mobile: 07917125231 Architecture Project Management Consultancy All levels and dimensions must be checked on site by contractor prior to commencement of works. Any variations must be reported to Edifice BC Ltd. All information hereon in is the copyright of Edifice BC Ltd. Copying in full or in part is forbidden without the written permission from Edifice BC Ltd.	PROJECT Proposed Development at: 78 Prestwich Hills Road Prestwich Bury	DRAWING TITLE Proposed Side Elevation Planning	CLIENT Mr and Mrs Garside	DATE Feb '23	DRAWING No	REV
				DRAWN BY NH	833-4.05	A
				SCALE 1:50@A3		