



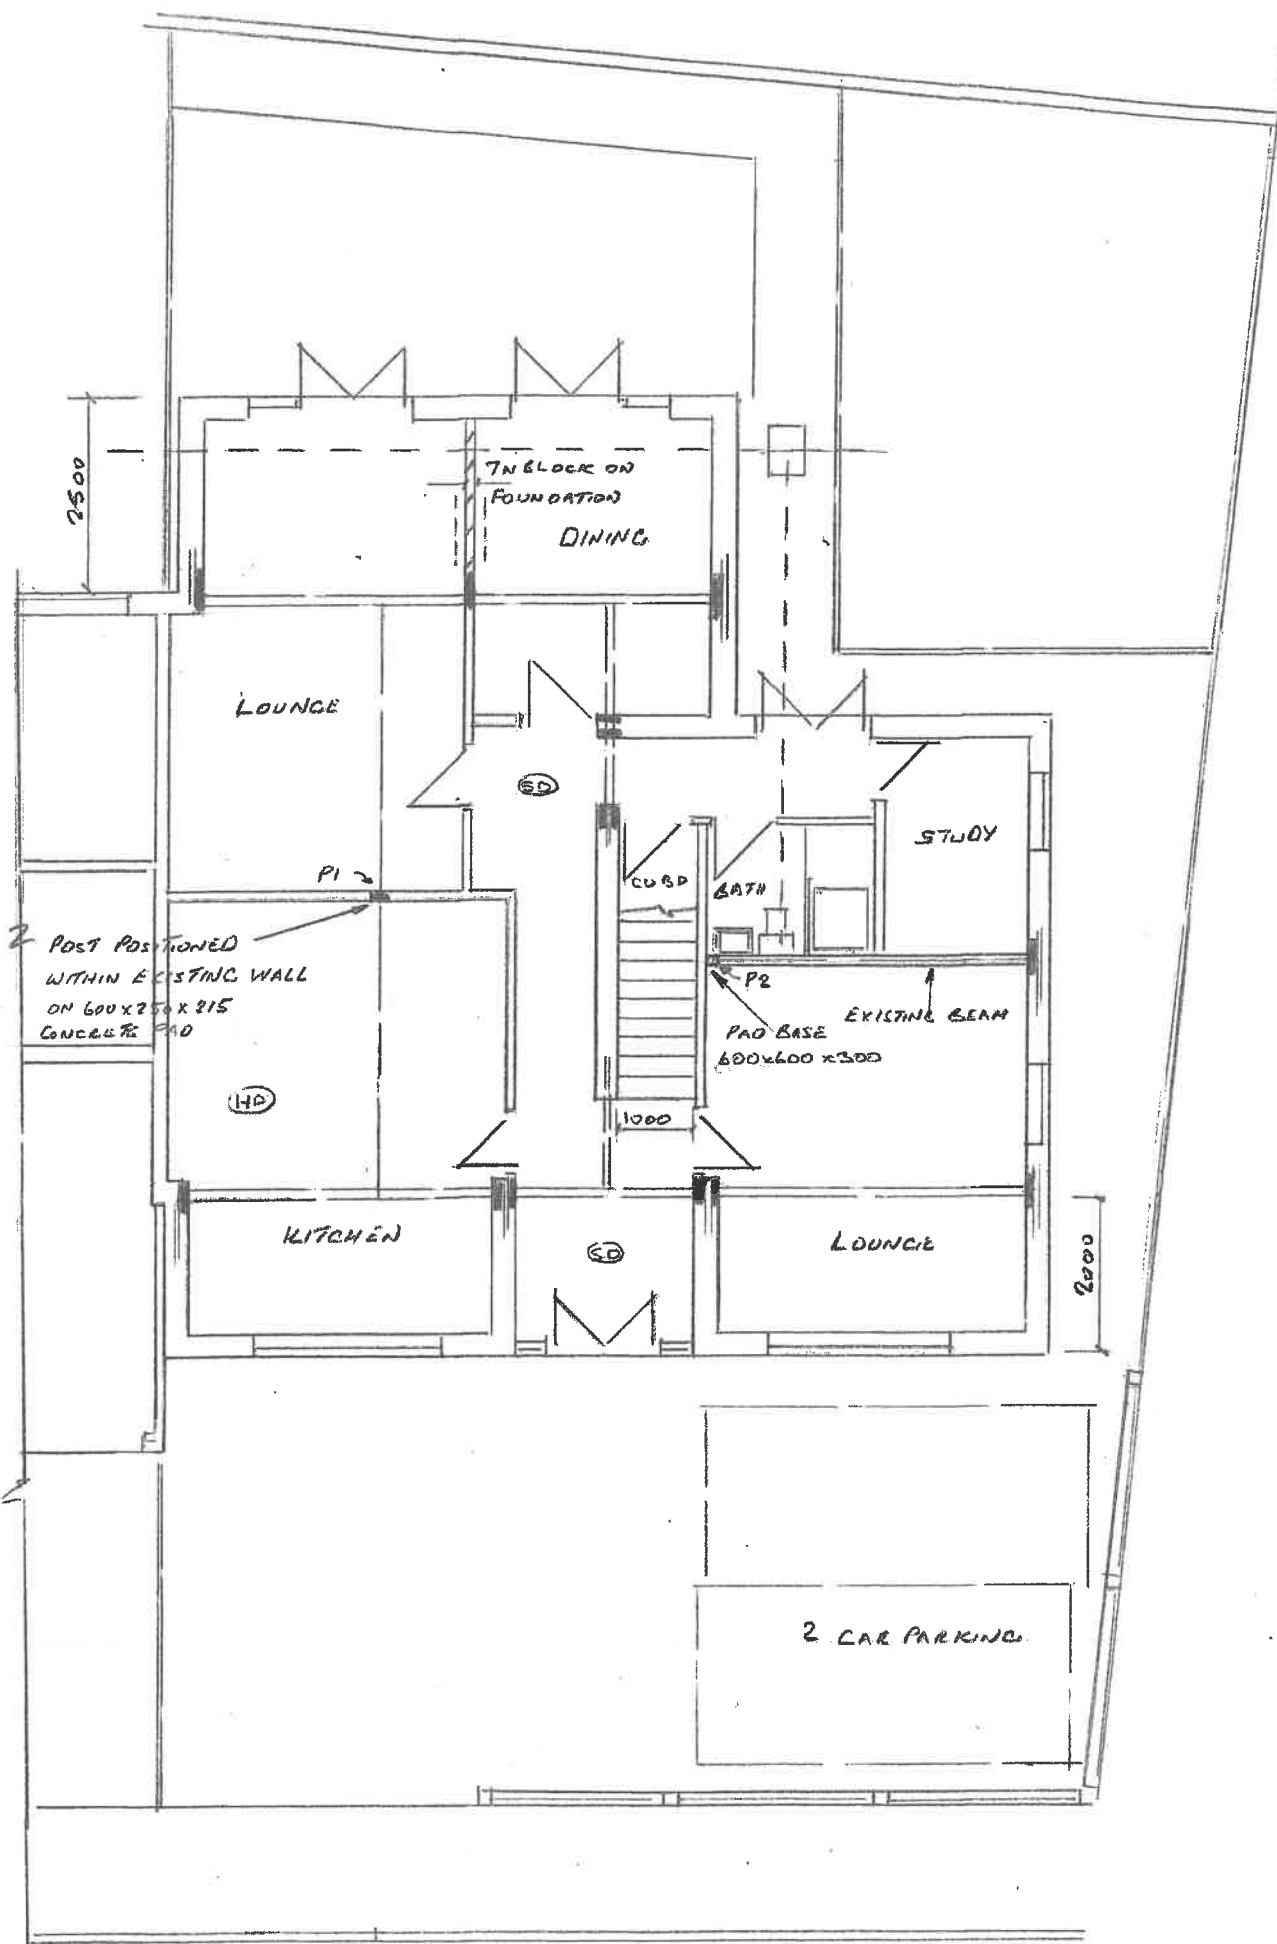

PROPOSED GROUND FLOOR

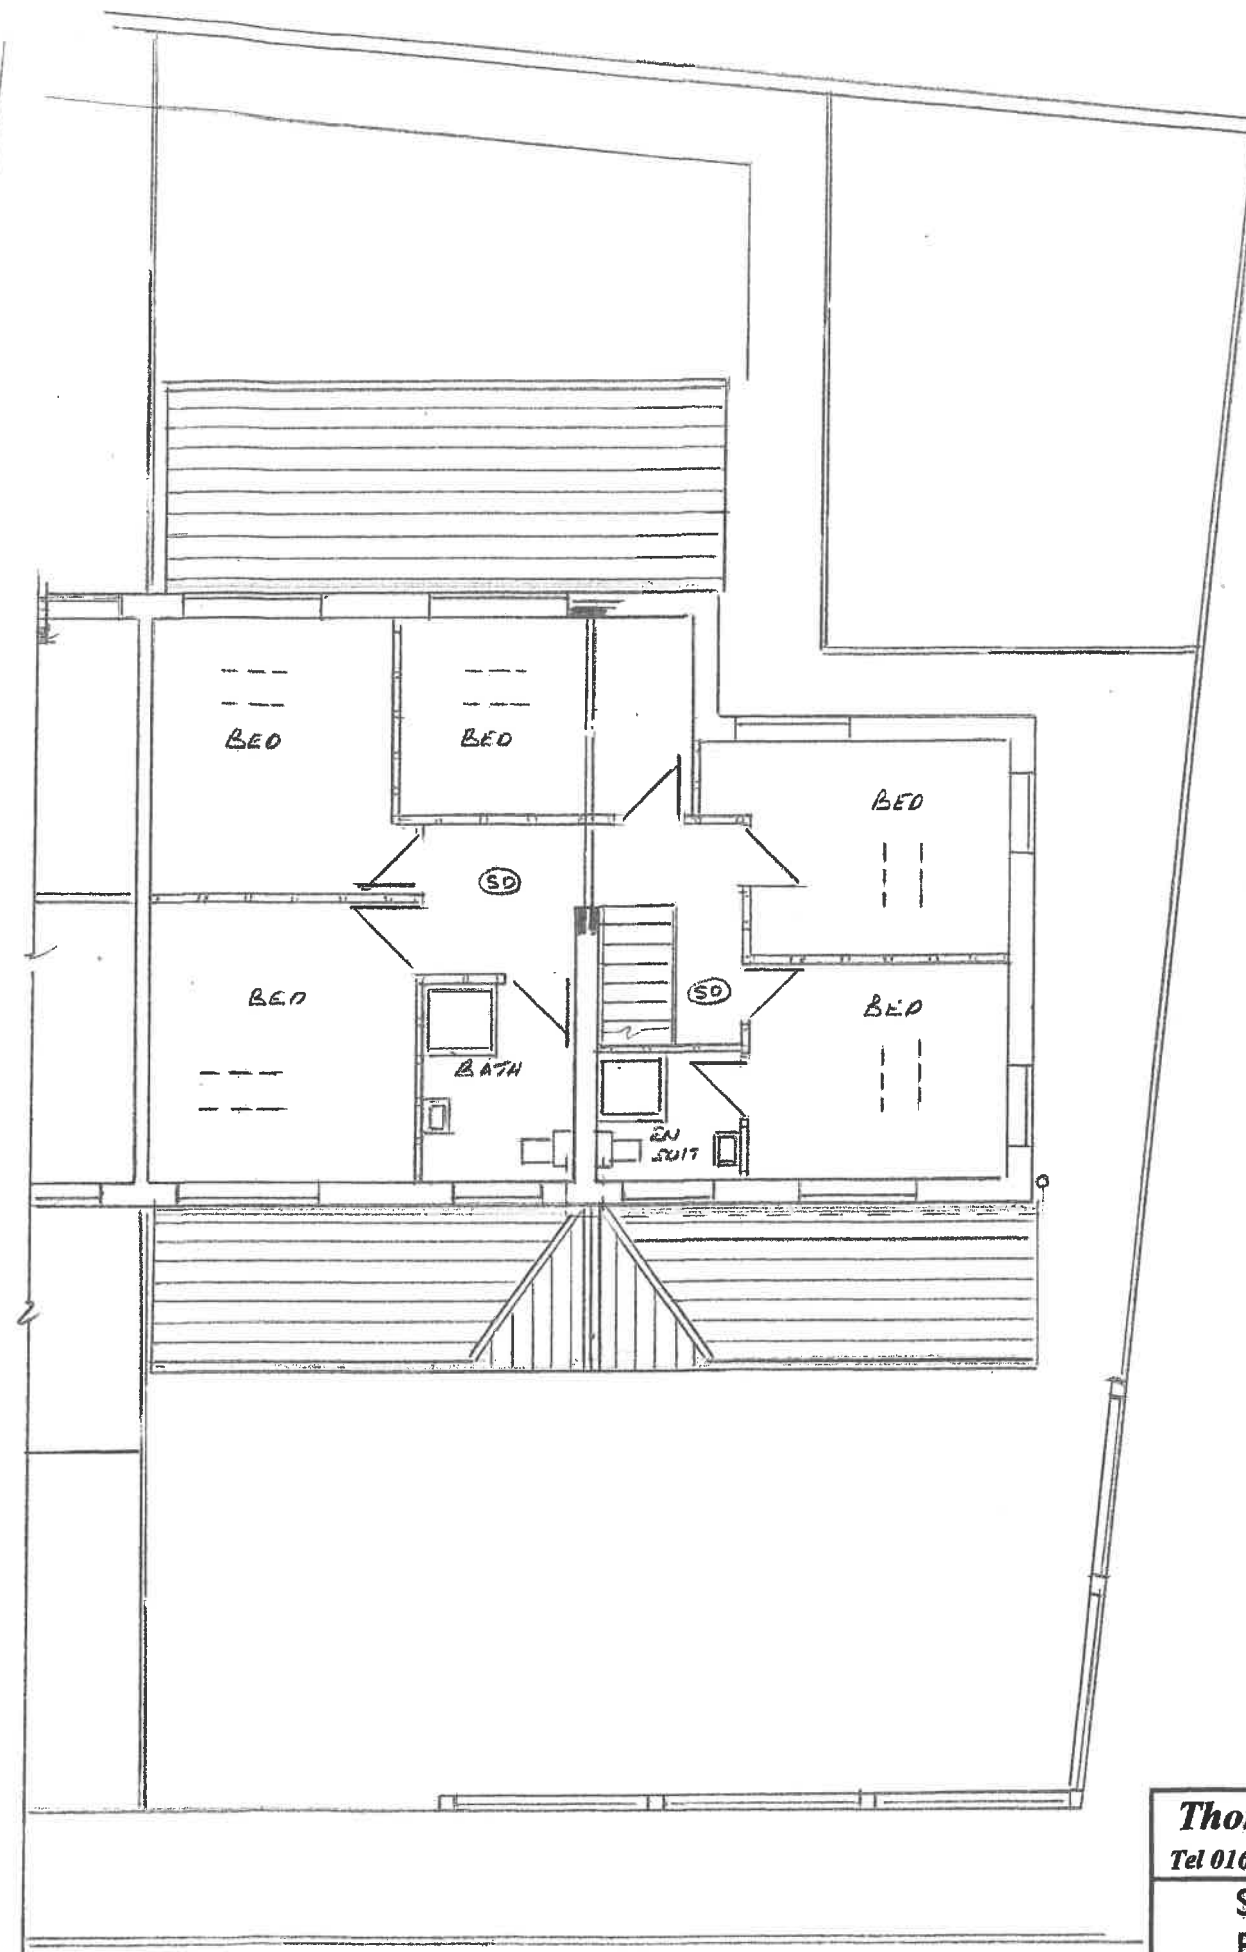

PROPOSED FIRST FLOOR

Thompson Designs
Tel 0161 705 1458 Mob 07884 318634

Sheet 2
Proposed Plans
5 Richmond Street
Bury BL9 9BX
Scale 1:100 @ A3 Date July 2022