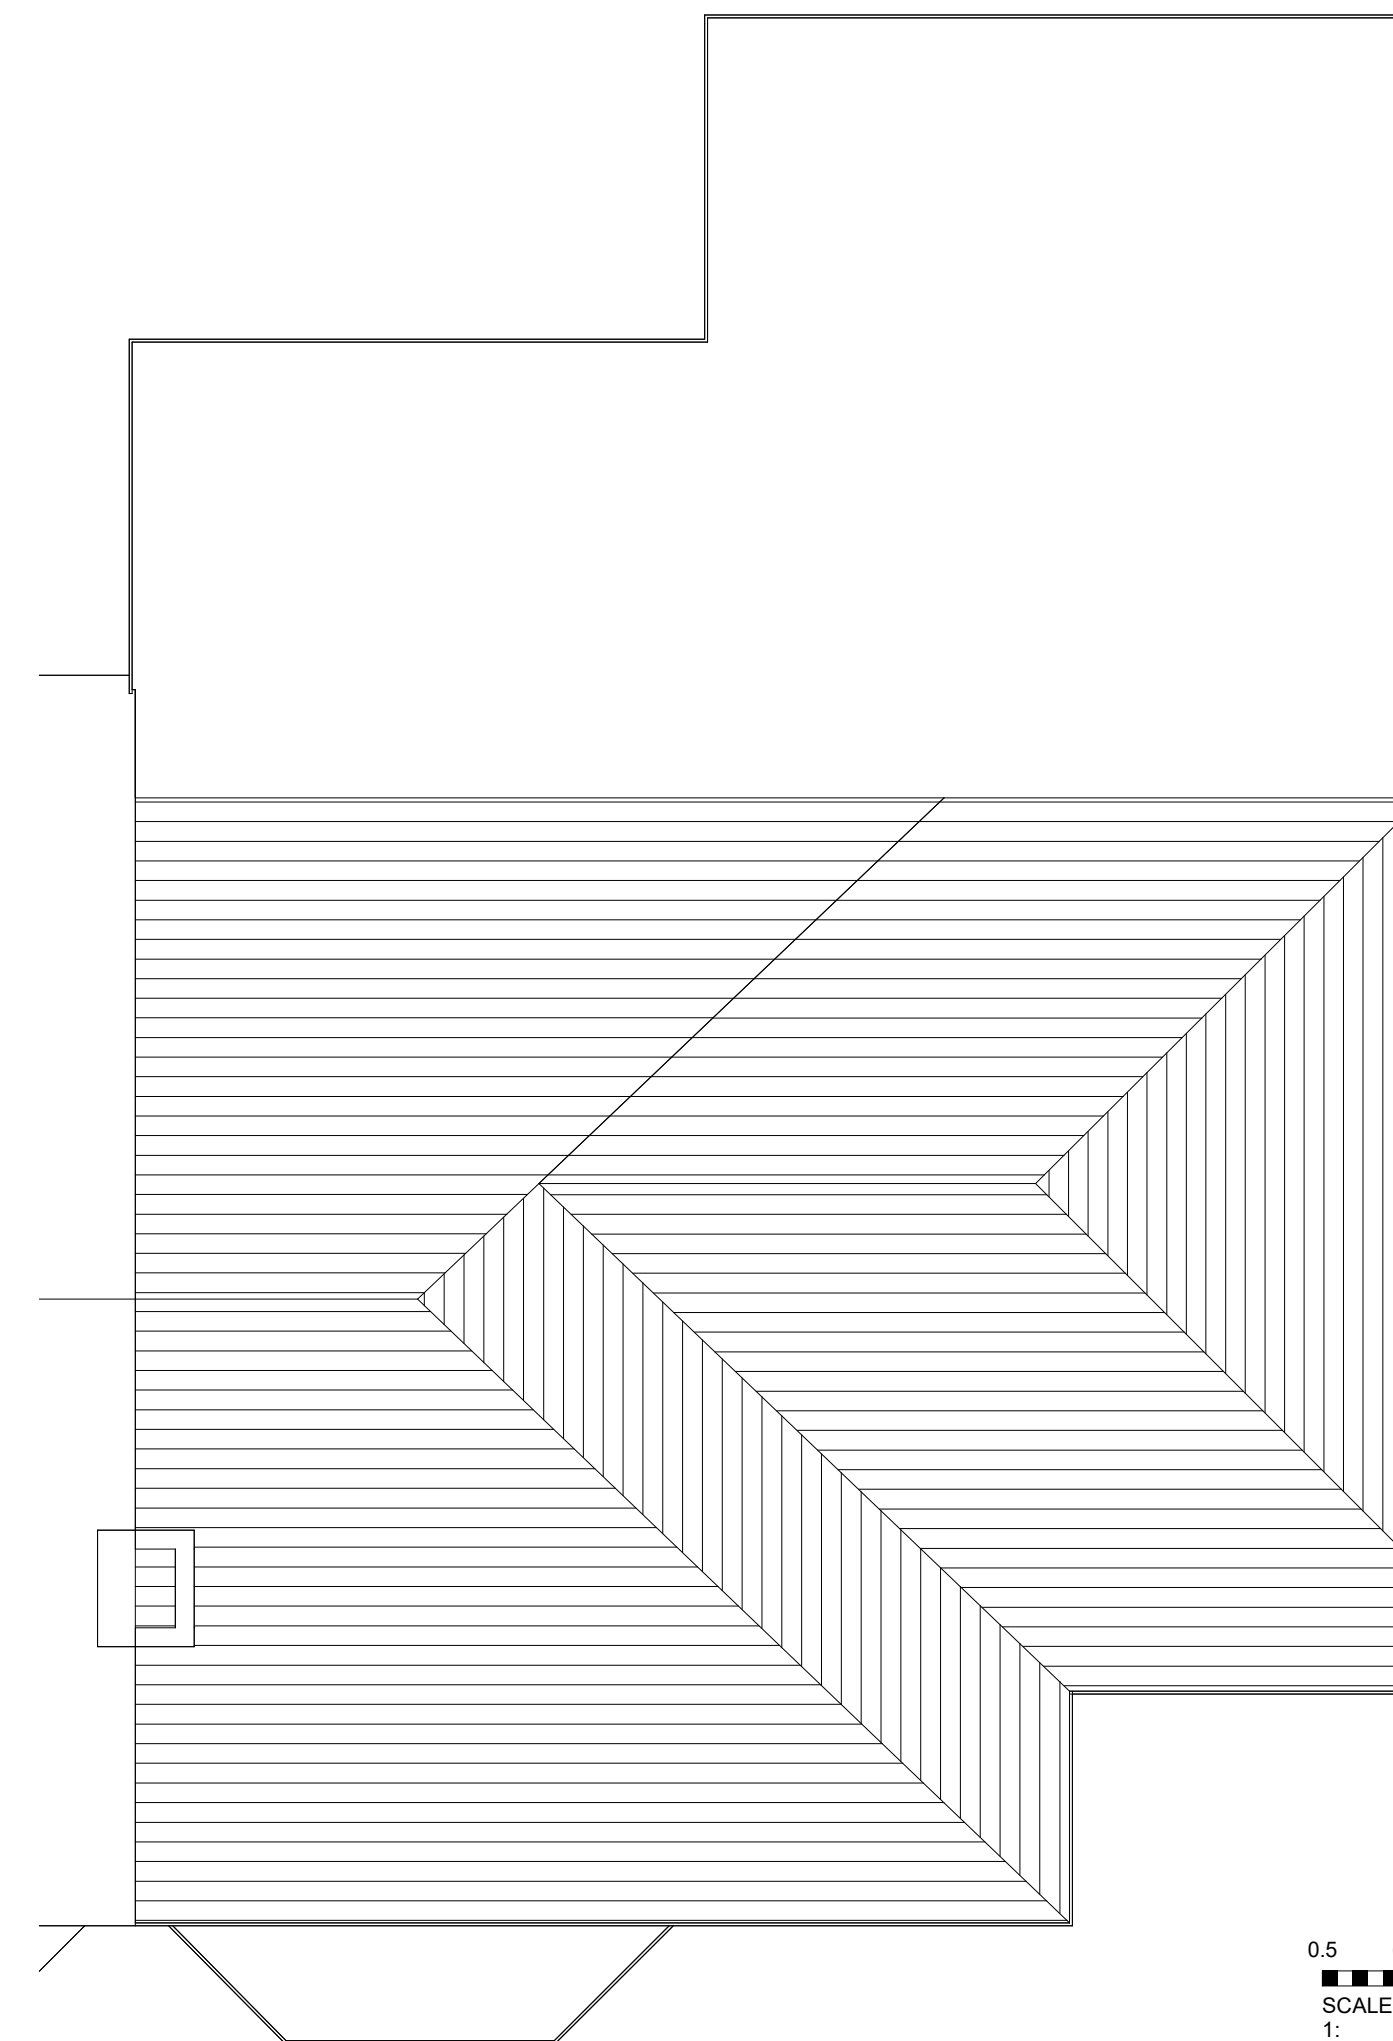
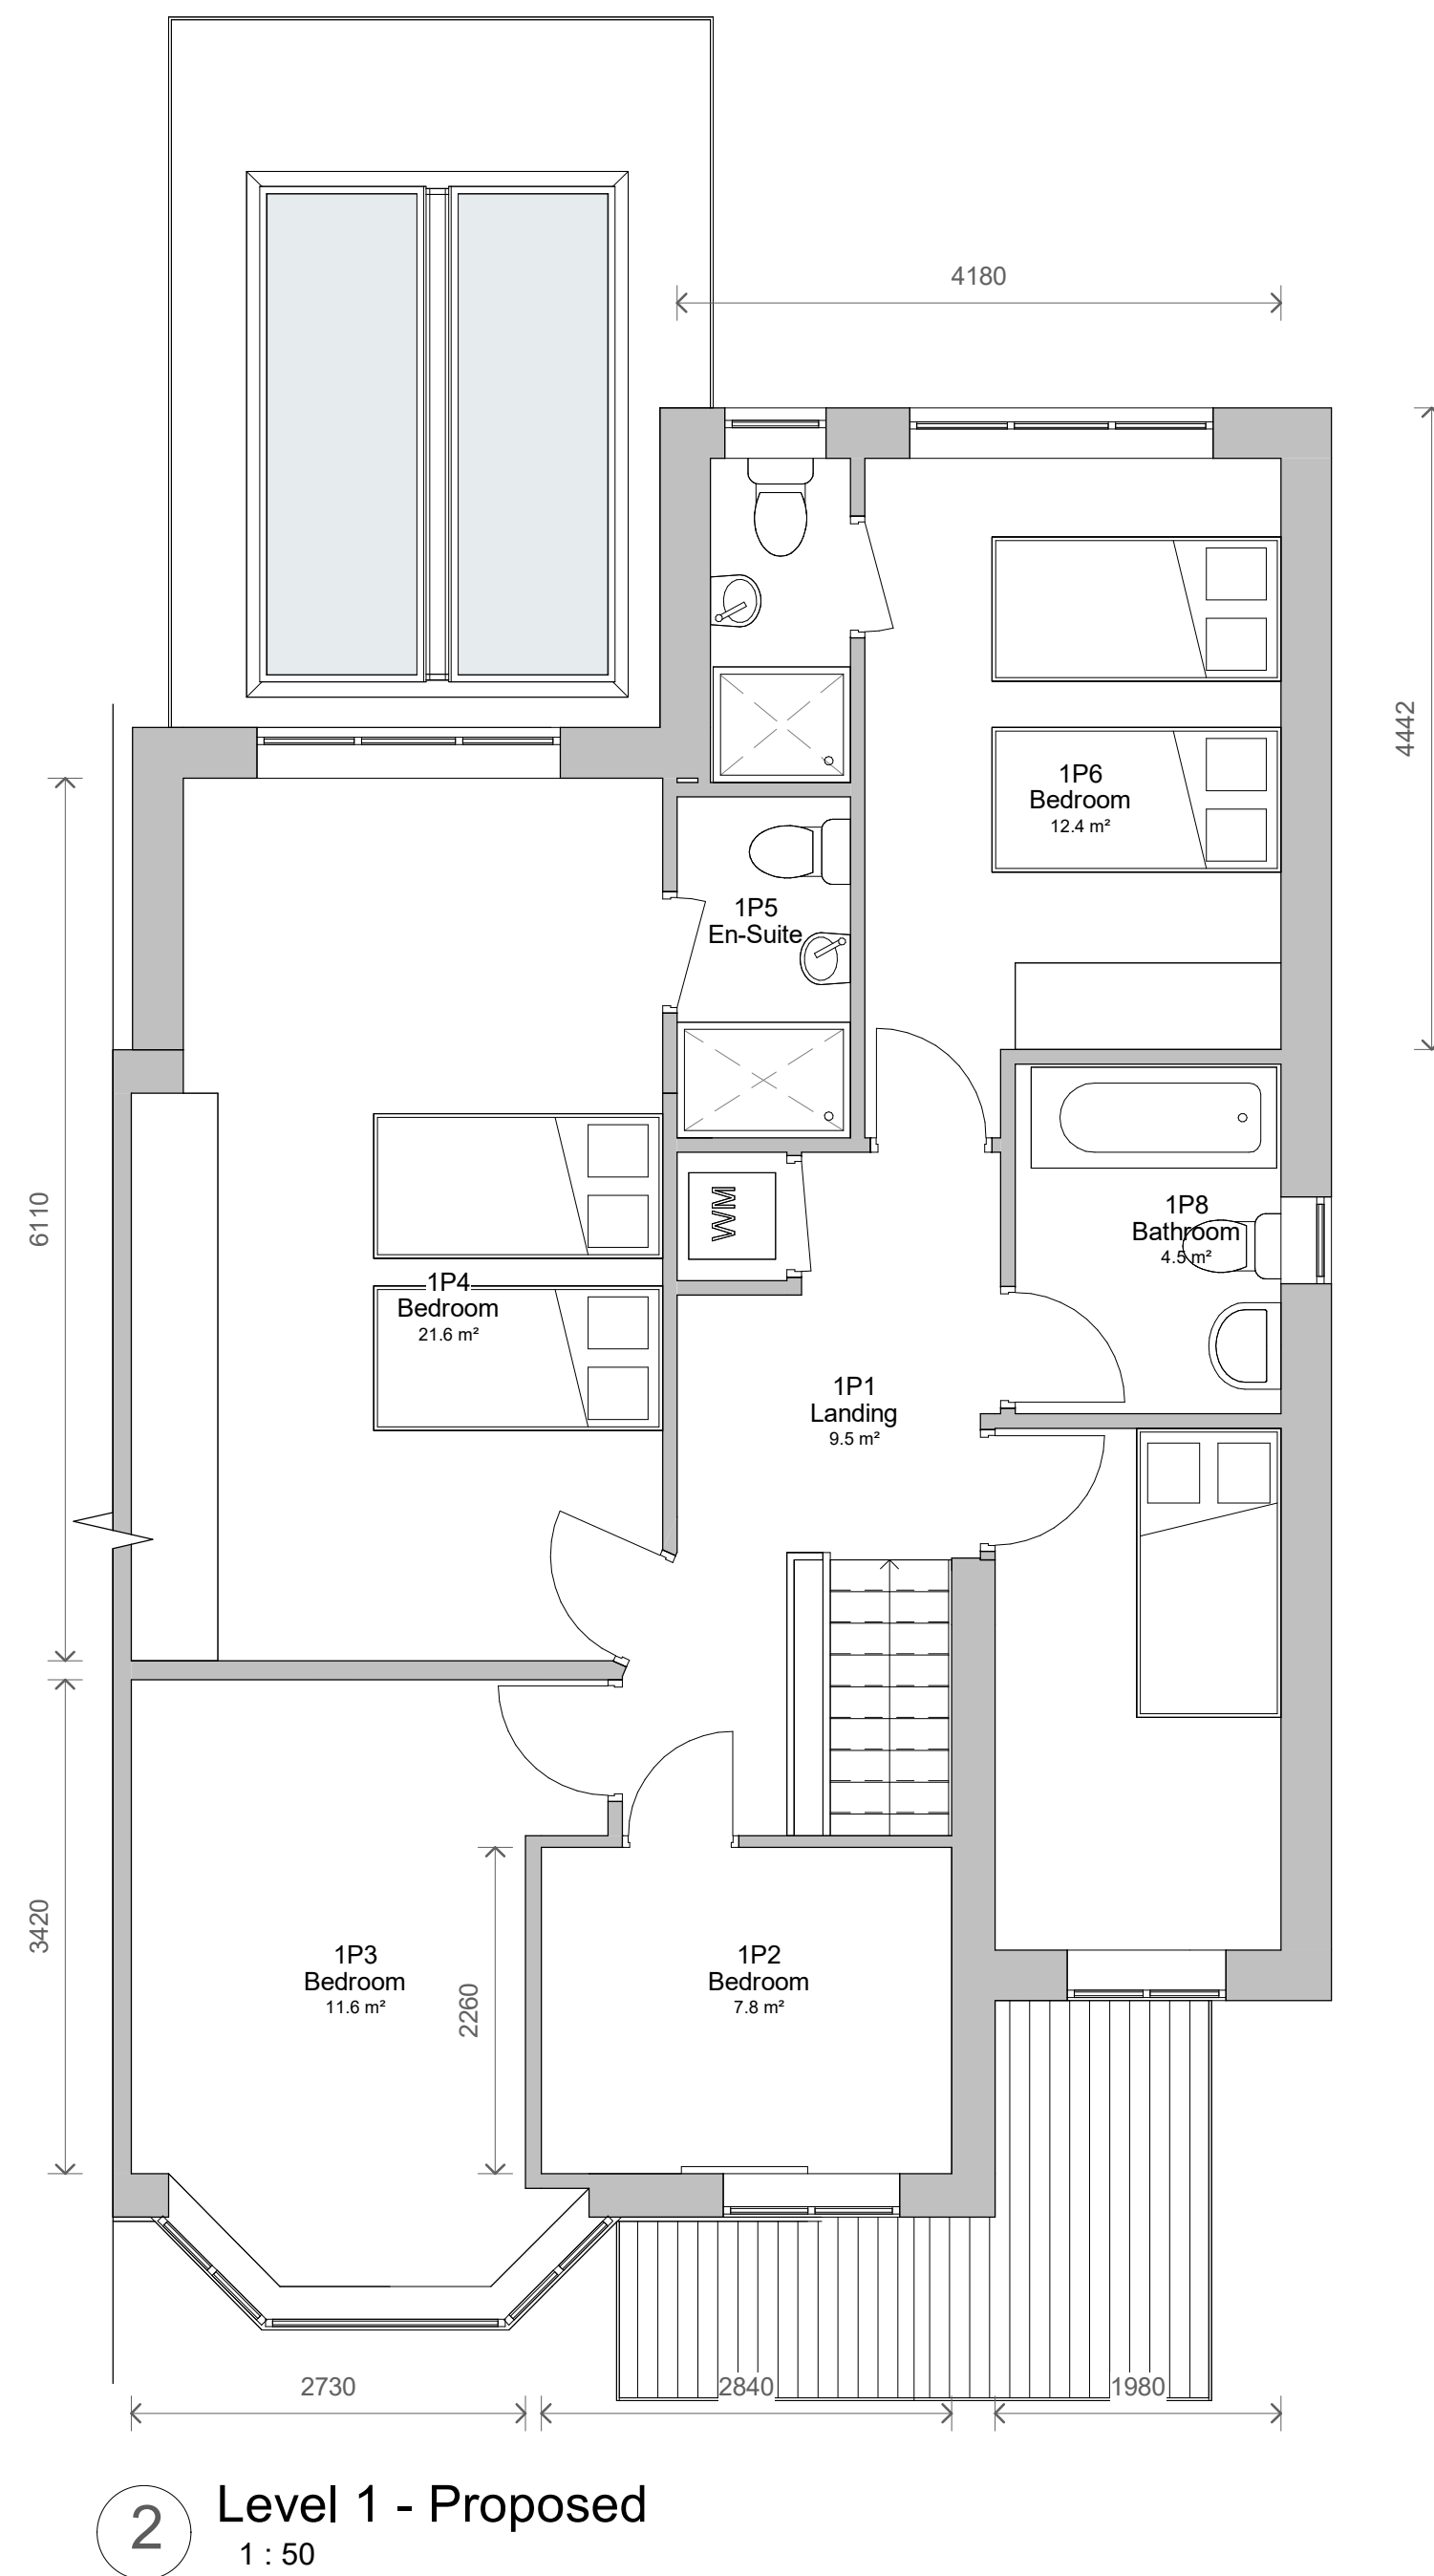
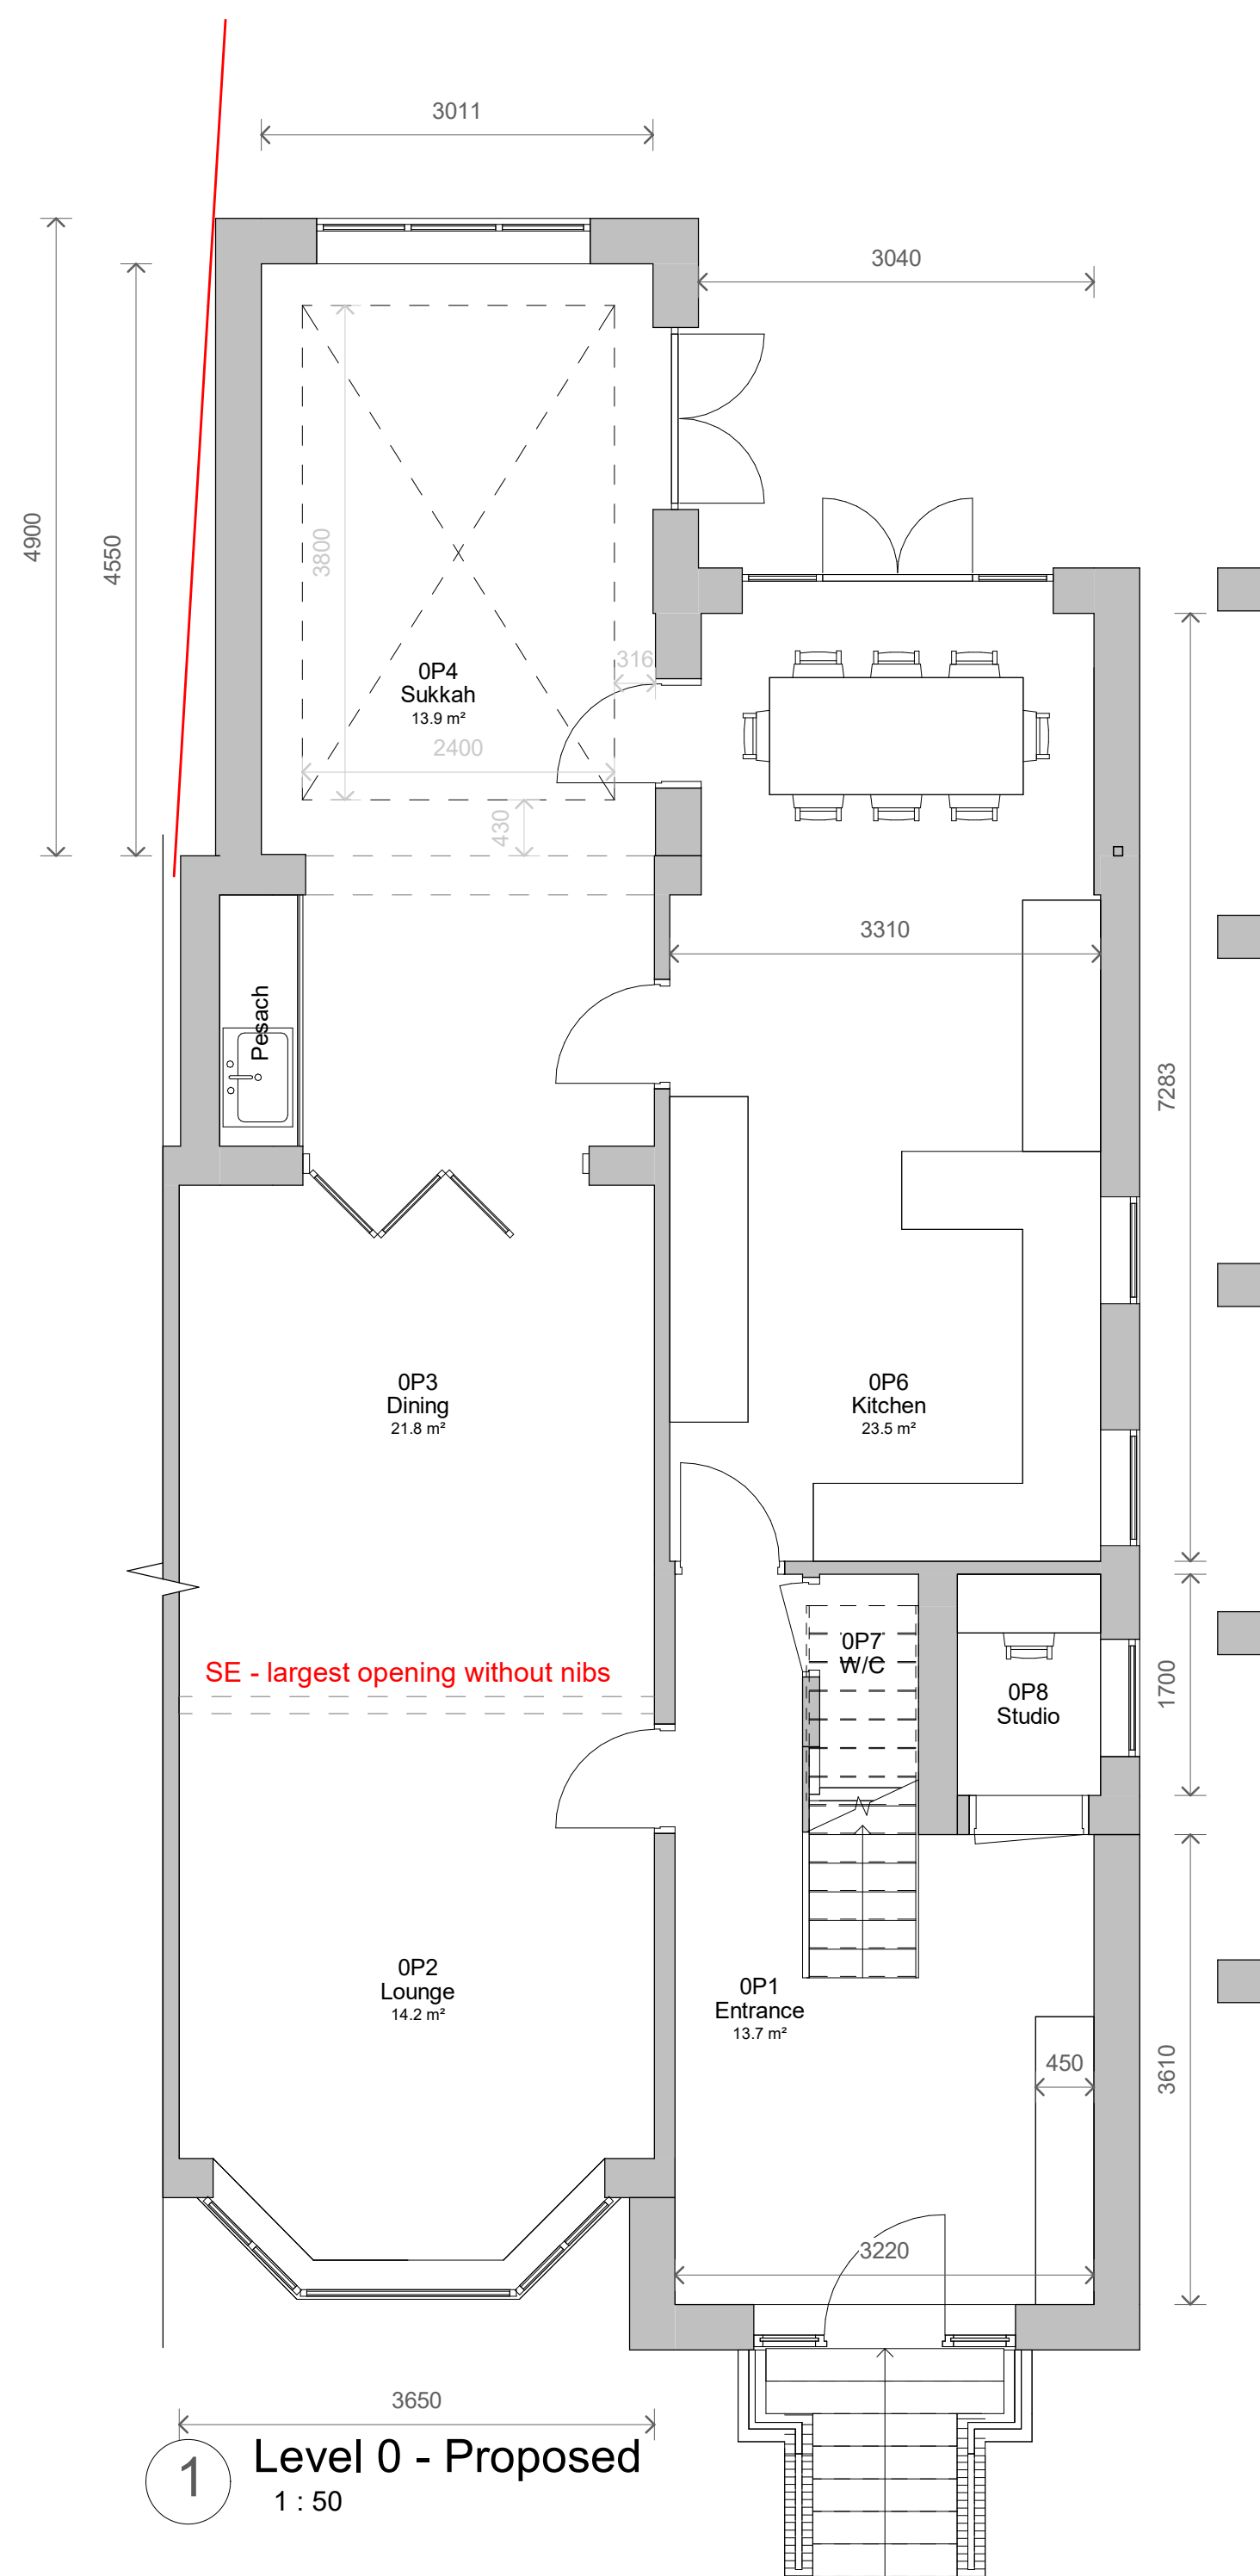
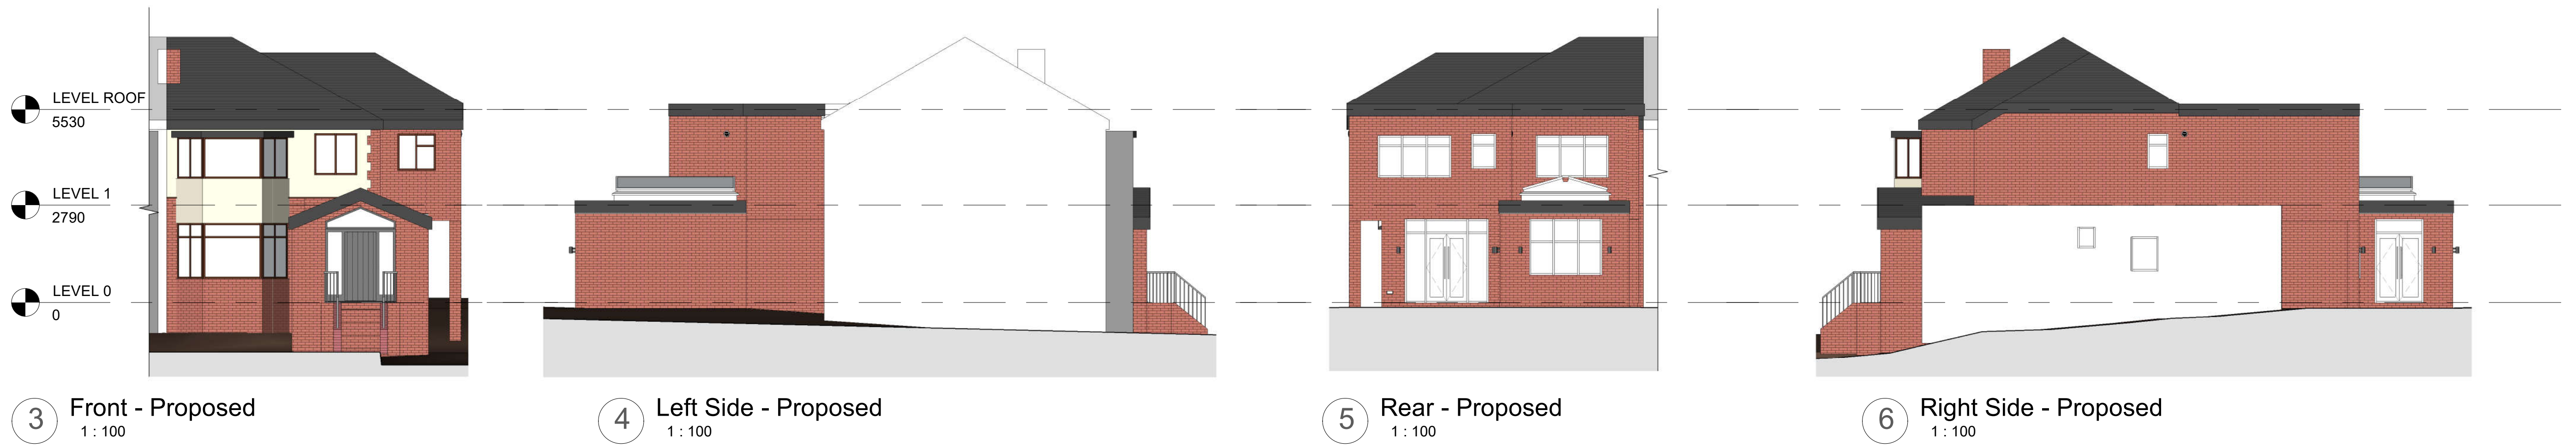


No.	Description	Date
PROJECT		
27 Parkway		
TITLE		
Proposed Plans and Elevations		
CLIENT		
Cope		
STATUS		
BUIDLING REGS		
DRAWN BY	DATE	SCALE (@ A1)
TP	19/08/2022	As indicated
PROJECT NUMBER	DRAWING NUMBER	REV
GSS22092.2	003	
GOLD SKETCH		
S T U D I O S		
www.goldsketch.co.uk info@goldsketch.co.uk 0161 792 9595		
NOTES		
© COPYRIGHT ALL RIGHTS RESERVED. THIS DRAWING IS NOT TO BE REPRODUCED WITHOUT WRITTEN CONSENT. DRAWING TO BE USED FOR THE STATUS INDICATED ONLY. NO DISCREPANCIES TO BE REPORTED TO THE ARCHITECT. ALL DIMENSIONS ARE TO THE EXTERIOR SURFACE UNLESS OTHERWISE STATED. LOCAL AUTHORITIES MAY REQUIRE A SEPARATE APPLICATION FOR A SEPARATE APPLICATION. ALL DIMENSIONS ON THIS DRAWING ARE IN MILLIMETERS UNLESS OTHERWISE STATED.		