



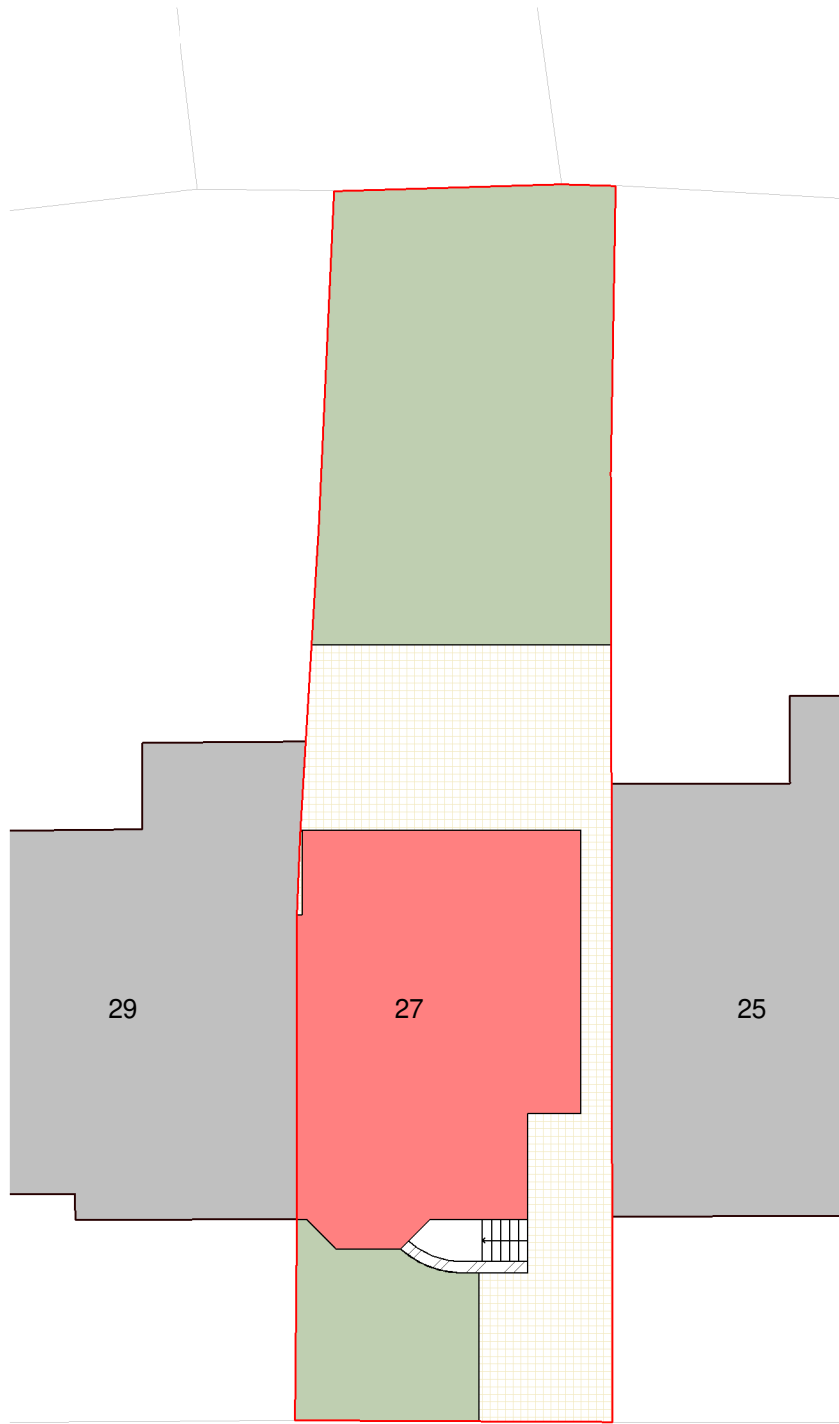

PARKSWAY

1

Site - Existing
1 : 200

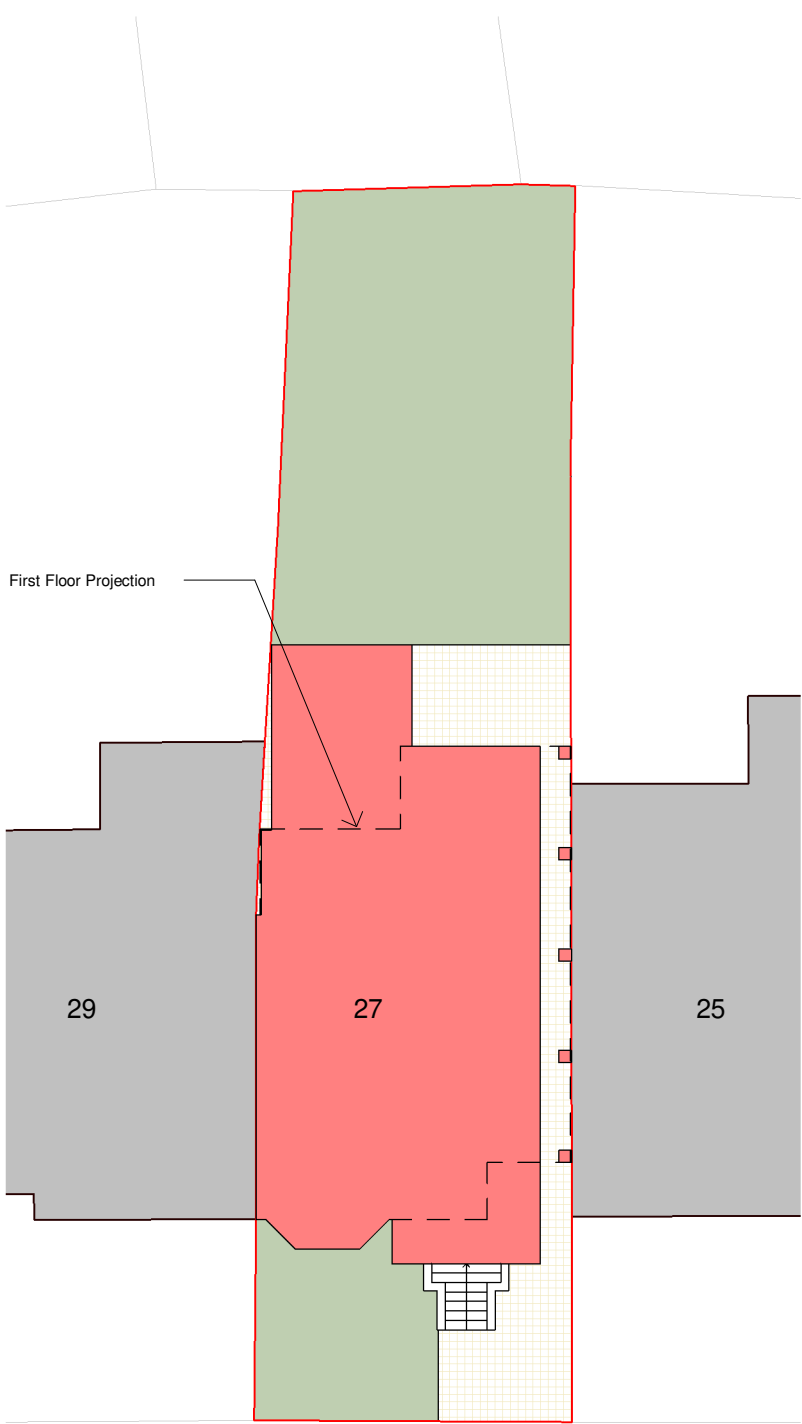

PARKSWAY

2

Site - Proposed
1 : 200

PROJECT	27 Parkway	PROJECT NUMBER	GSS22092.2	DRAWING NUMBER	004	REV			
TITLE	Site - Existing & Proposed	DRAWN BY	cb	CHECKED BY	SG	DATE	31/05/2023	SCALE (@ A1)	1 : 200
CLIENT	Cope								
								No.	Description
								Date	
								STATUS	PLANNING

GOLD SKETCH

S T U D I O S

www.goldsketch.co.uk

info@goldsketch.co.uk

0161 792 9595

NOTES
© COPYRIGHT : ALL RIGHTS RESERVED.
THIS DRAWING MUST NOT BE REPRODUCED WITHOUT PRIOR WRITTEN CONSENT.
DRAWING TO BE USED FOR THE STATUS INDICATED ONLY.
ALL DIMENSIONS AND SETTING OUT SHALL BE CHECKED AND CONFIRMED ON SITE. ANY DISCREPANCIES TO BE REPORTED TO THE DESIGNER
PRIOR TO THE COMMENCEMENT OF ANY WORK. ALL WORK AND MATERIALS TO BE IN ACCORDANCE WITH CURRENT STATUTORY LEGISLATION.
RELEVANT CODES OF PRACTICE AND BRITISH STANDARDS. ALL DIMENSIONS ON THIS DRAWING ARE IN MILLIMETRES (UNLESS OTHERWISE STATED).