




3 Front - Existing
1 : 100

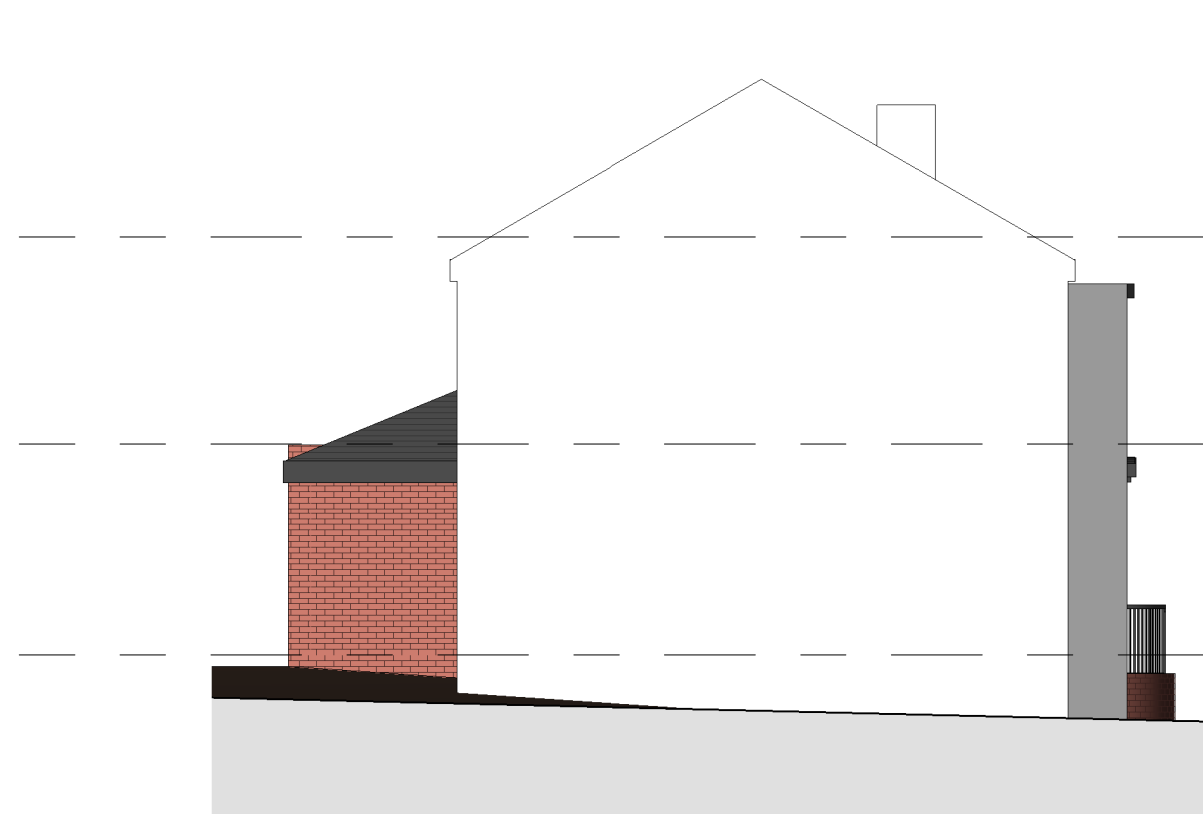


4 Left Side - Existing
1 : 100




5 Rear - Existing
1 : 100




6 Right Side - Existing
1 : 100

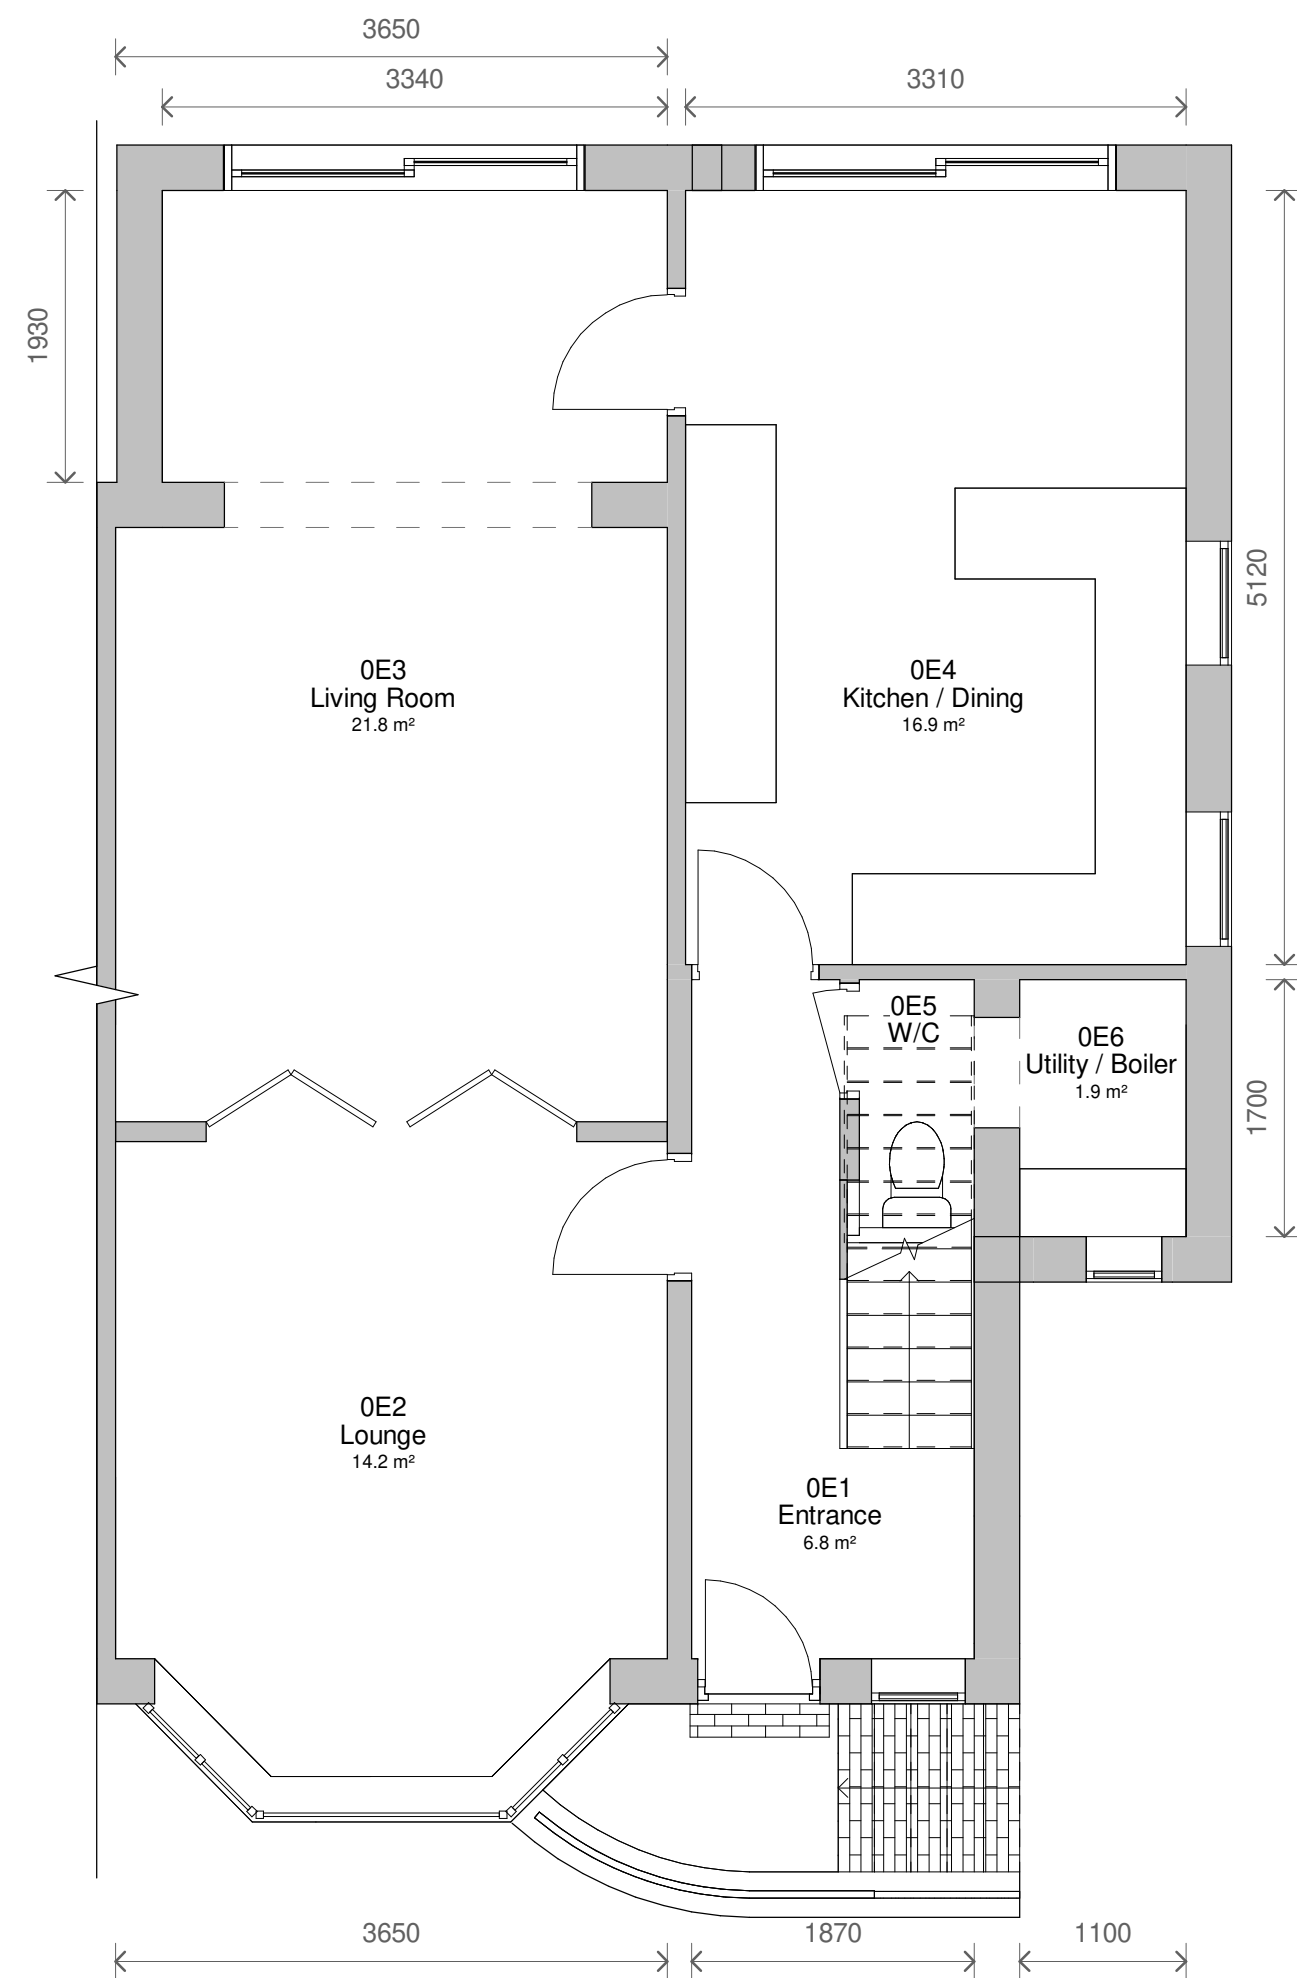

1 Level 0 - Existing
1 : 50

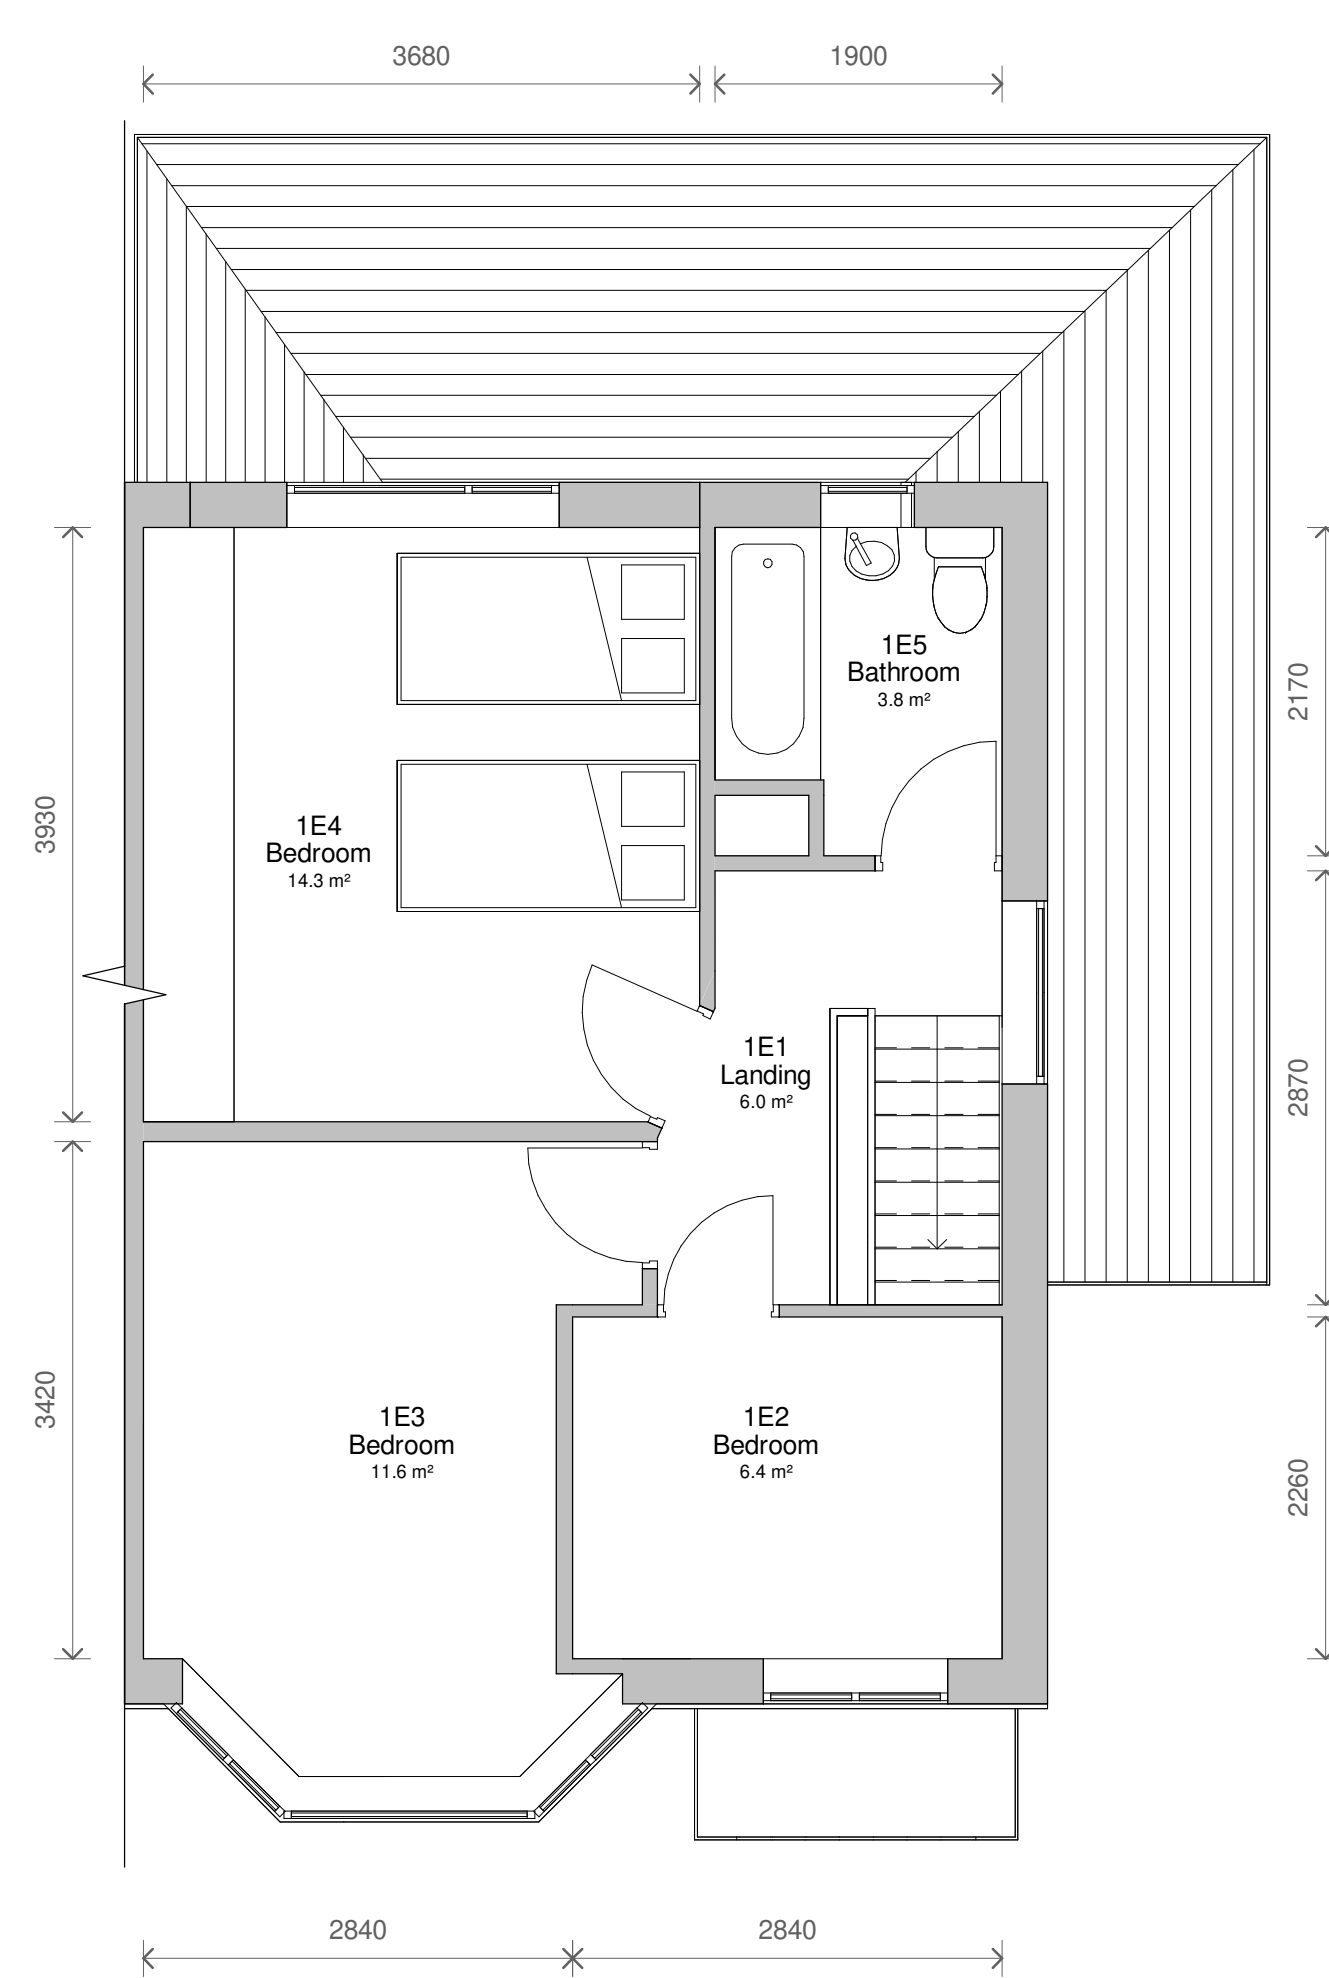

2 Level 1 - Existing
1 : 50

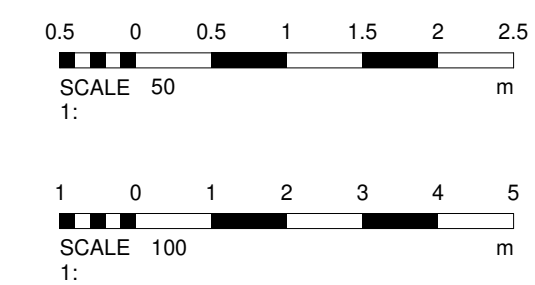

1	Rails/Column Revised	03/03/2023
No.	Description	Date
PROJECT		
27 Parkway		
TITLE		
Existing Plans and Elevations		
CLIENT		
Cope		
STATUS		
DESIGN		
DRAWN BY	DATE	SCALE (@ A1)
GJ	19/08/2022	As indicated
PROJECT NUMBER	DRAWING NUMBER	REV
GSS22092	002	1
GOLD SKETCH		
S T U D I O S		
www.goldsketch.co.uk info@goldsketch.co.uk 0161 792 9595		
NOTES		
COPYRIGHT: ALL RIGHTS RESERVED. NO PART OF THIS DRAWING IS TO BE REPRODUCED WITHOUT WRITTEN CONSENT. DRAWING TO BE USED FOR THE EXISTING PLAN ONLY. ANY DISCREPANCIES TO BE REPORTED TO THE ARCHITECT. THE ARCHITECT IS NOT RESPONSIBLE FOR ANY DISCREPANCIES. ALL DIMENSIONS ARE IN METERS UNLESS OTHERWISE STATED.		