
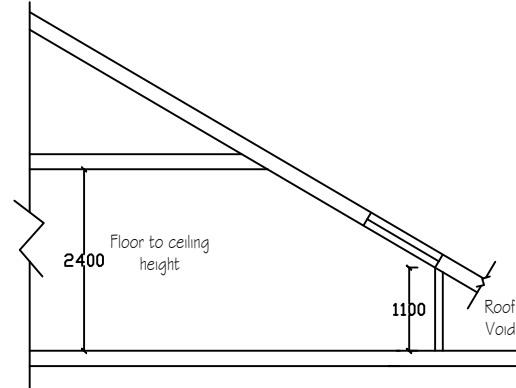
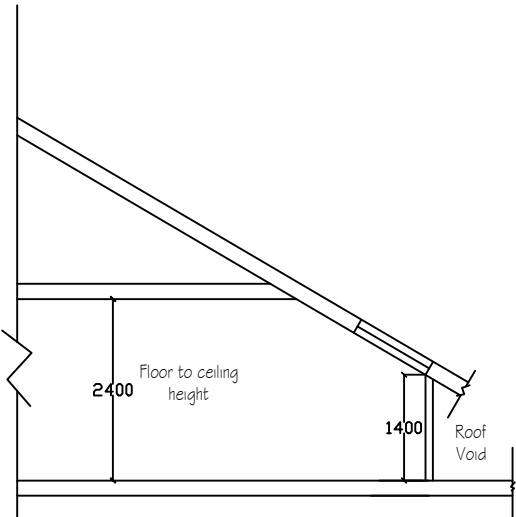


The builder must check the site and the approved drawings before commencing the works and must take any working measurements as necessary. Any discrepancy in the drawing must be reported to the client.

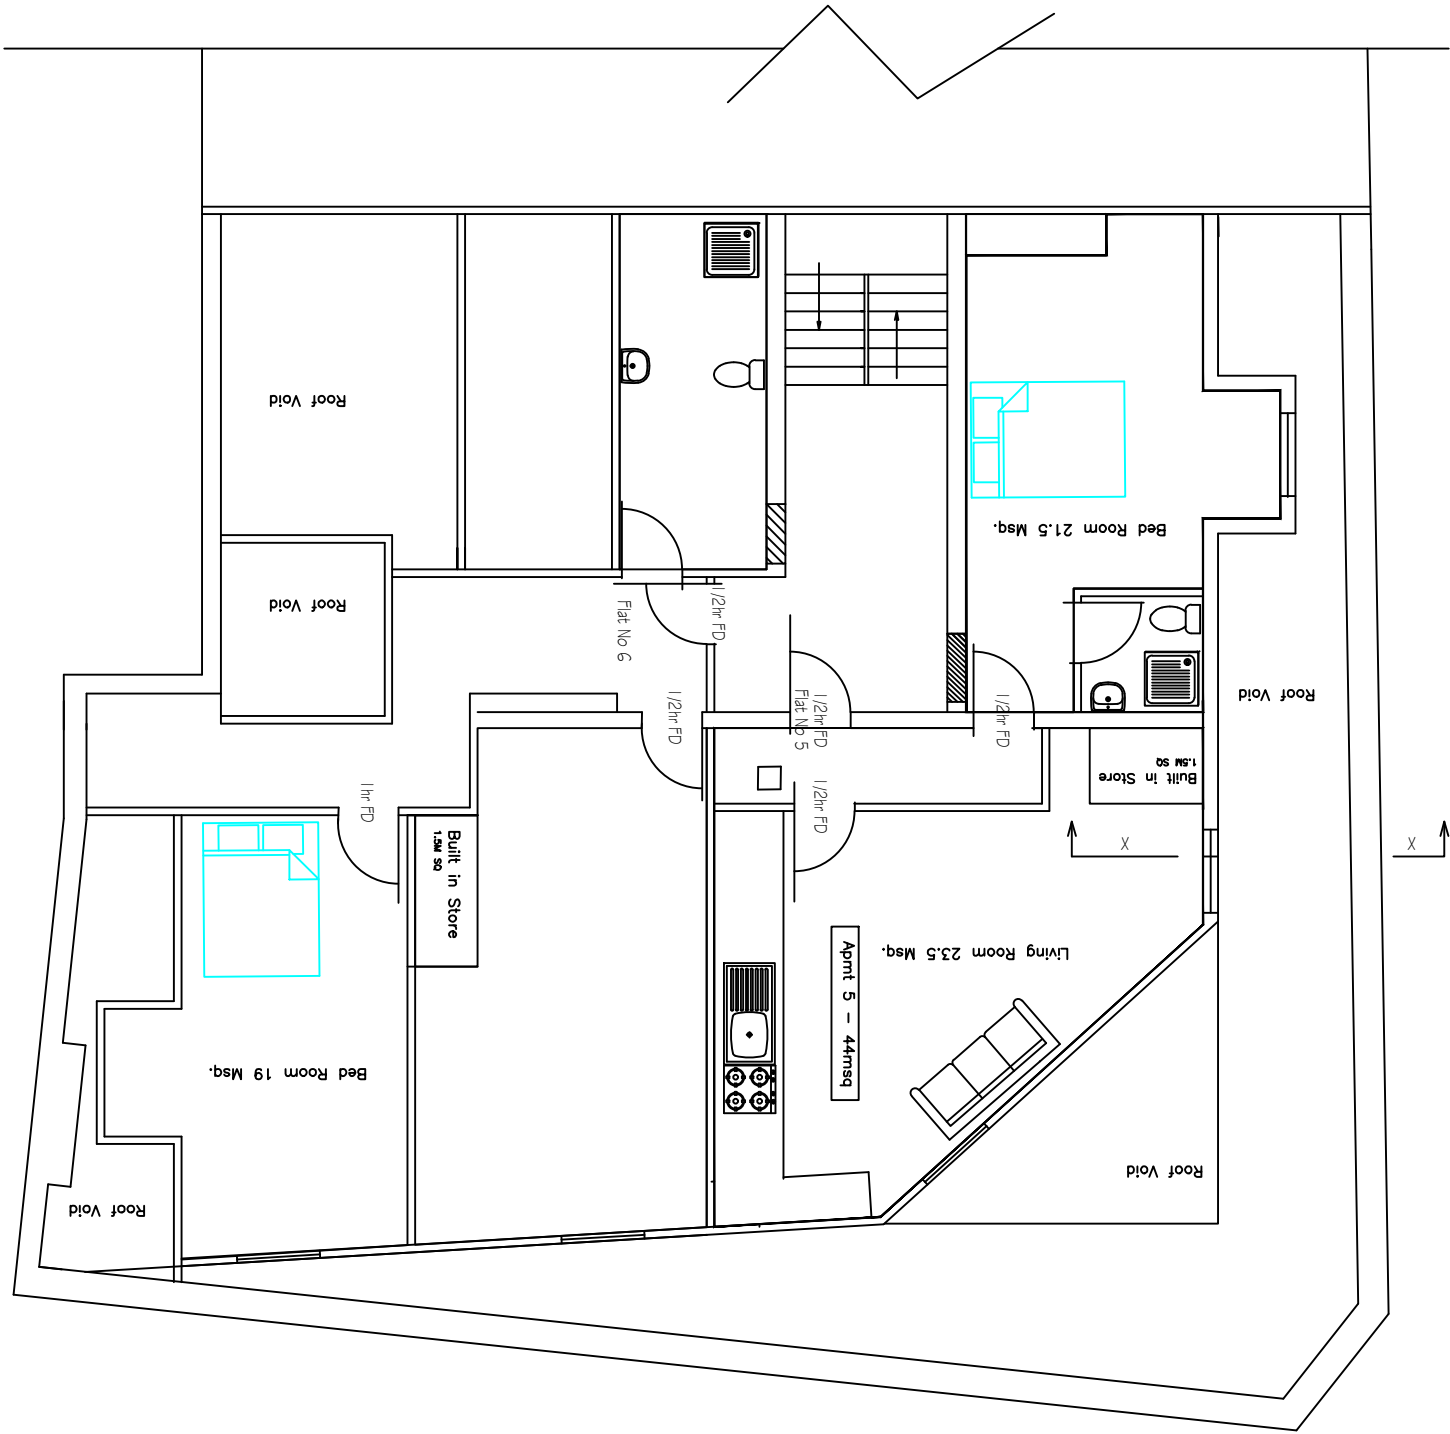

REVISION			
no.	date	description	initial

H S H
Engineering Design Services Ltd
428 Cheetham Hill Road Cheetham Manchester
M8 9LE, UK 0161 7956385, 07940197333

project title	Proposed variation of 1st & 2nd Floors to create 6 no self contained apartment.		
client	Ms Yasmin Shariff		
dwg. title	Proposed 2nd Flr Plan & Section Details		
dwg.no.	sheet no.	scale.	job no.
Dwg No.07a		1:100 @ A3	
201 Manchester Road Bury BL9 9HL			
drawn by.	checked by.	approved by.	date
TZ			Feb 2023