


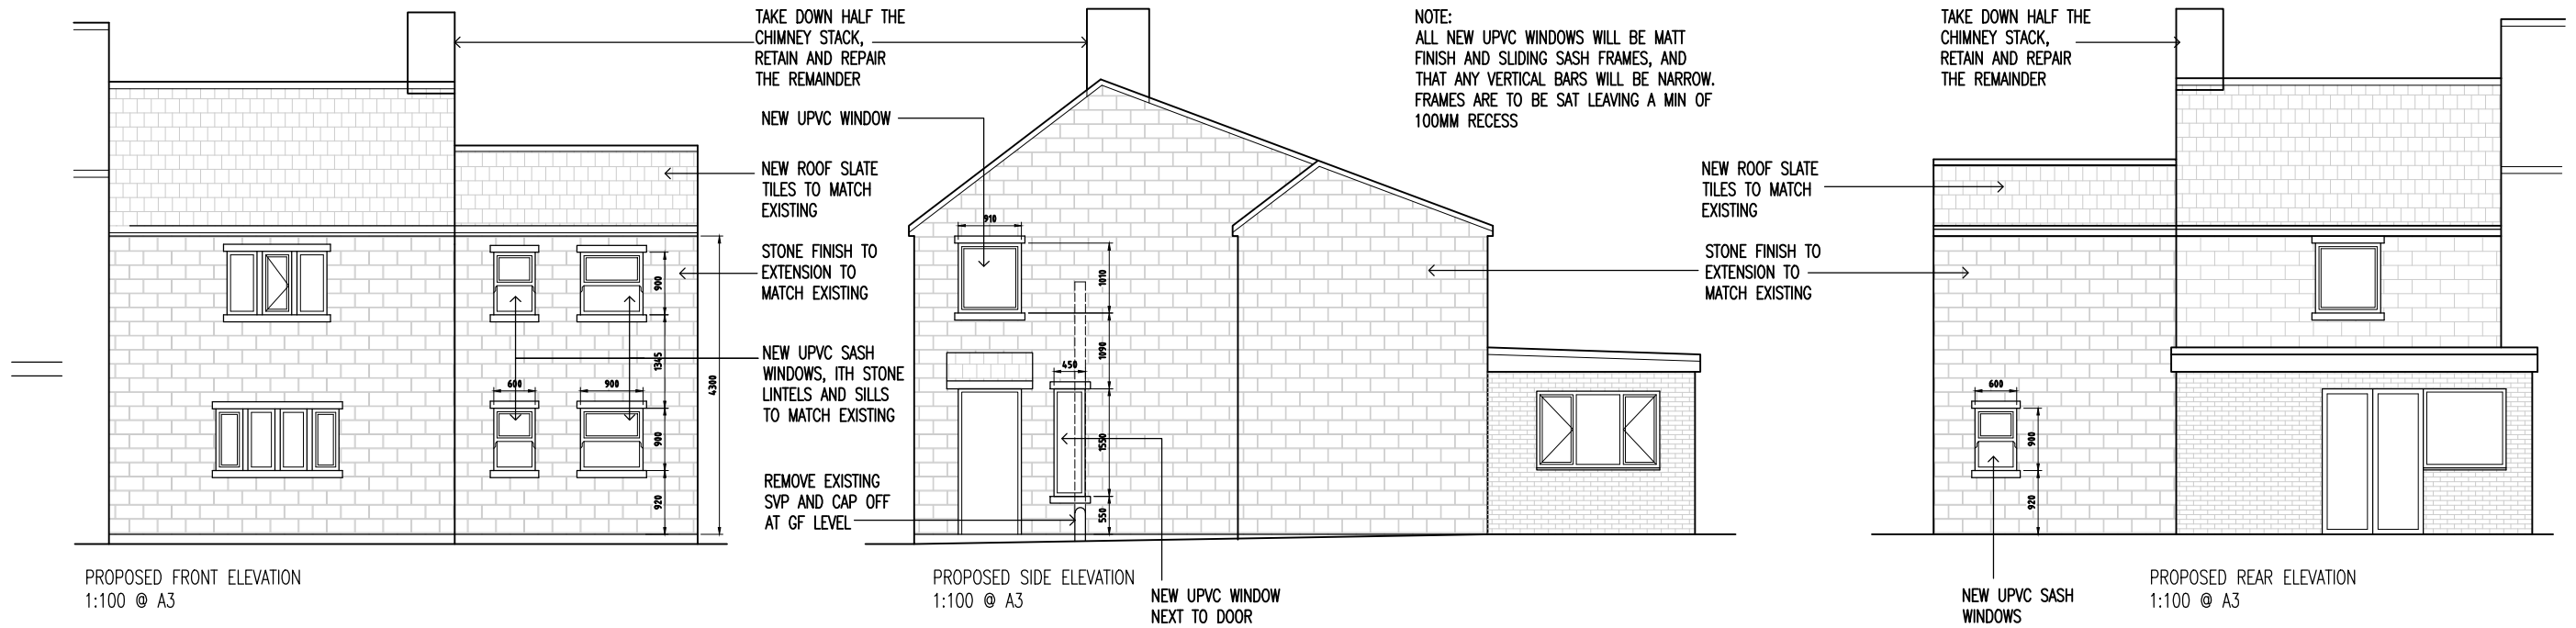

C2	Amendments after client comments	01.08.24	MG
C1	Amendments after client comments	29.05.24	MG
Rev	Amendments	Date	Ints
Mark Gordon Design + Associates			
Project			
18 POT GREEN, RAMSBOTTOM, BLO 9RG			
Drawing Title			
PROPOSED ELEVATIONS			
Drawn	MG	Checked	—
Date	MAR 2024	Scale	A3 1 : 100
Drawing No.	18PG/205/BR	Rev.	C2