


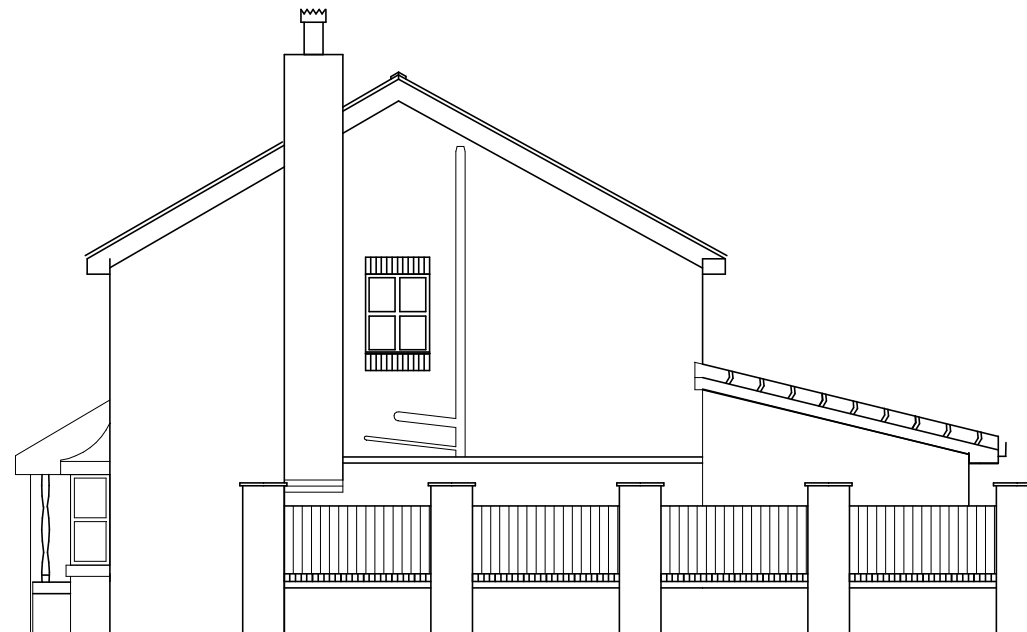

EXISTING RIGHT SIDE(STREET)



PROPOSED RIGHT SIDE(STREET)



REAR- (NO CHANGES TO REAR)

EXISTING MATERIALS- FACING BRICK/ CLAY ROOF TILES  
 PROPOSED MATERIALS- FACING BRICK/ CLAY ROOF TILES  
 WITH SLATE TILE CLADDING TO PORCH

93 Hutchinson Way  
 Mr Jason Dunn  
 PART FRONT EXTENSION/PORCH

Drawing 5 -Existing and Proposed  
 Sides and Rear

Drawing Number 2212-05  
 Loganbuilding@outlook.com

07904 649901  
 Scale 1:100@A3