


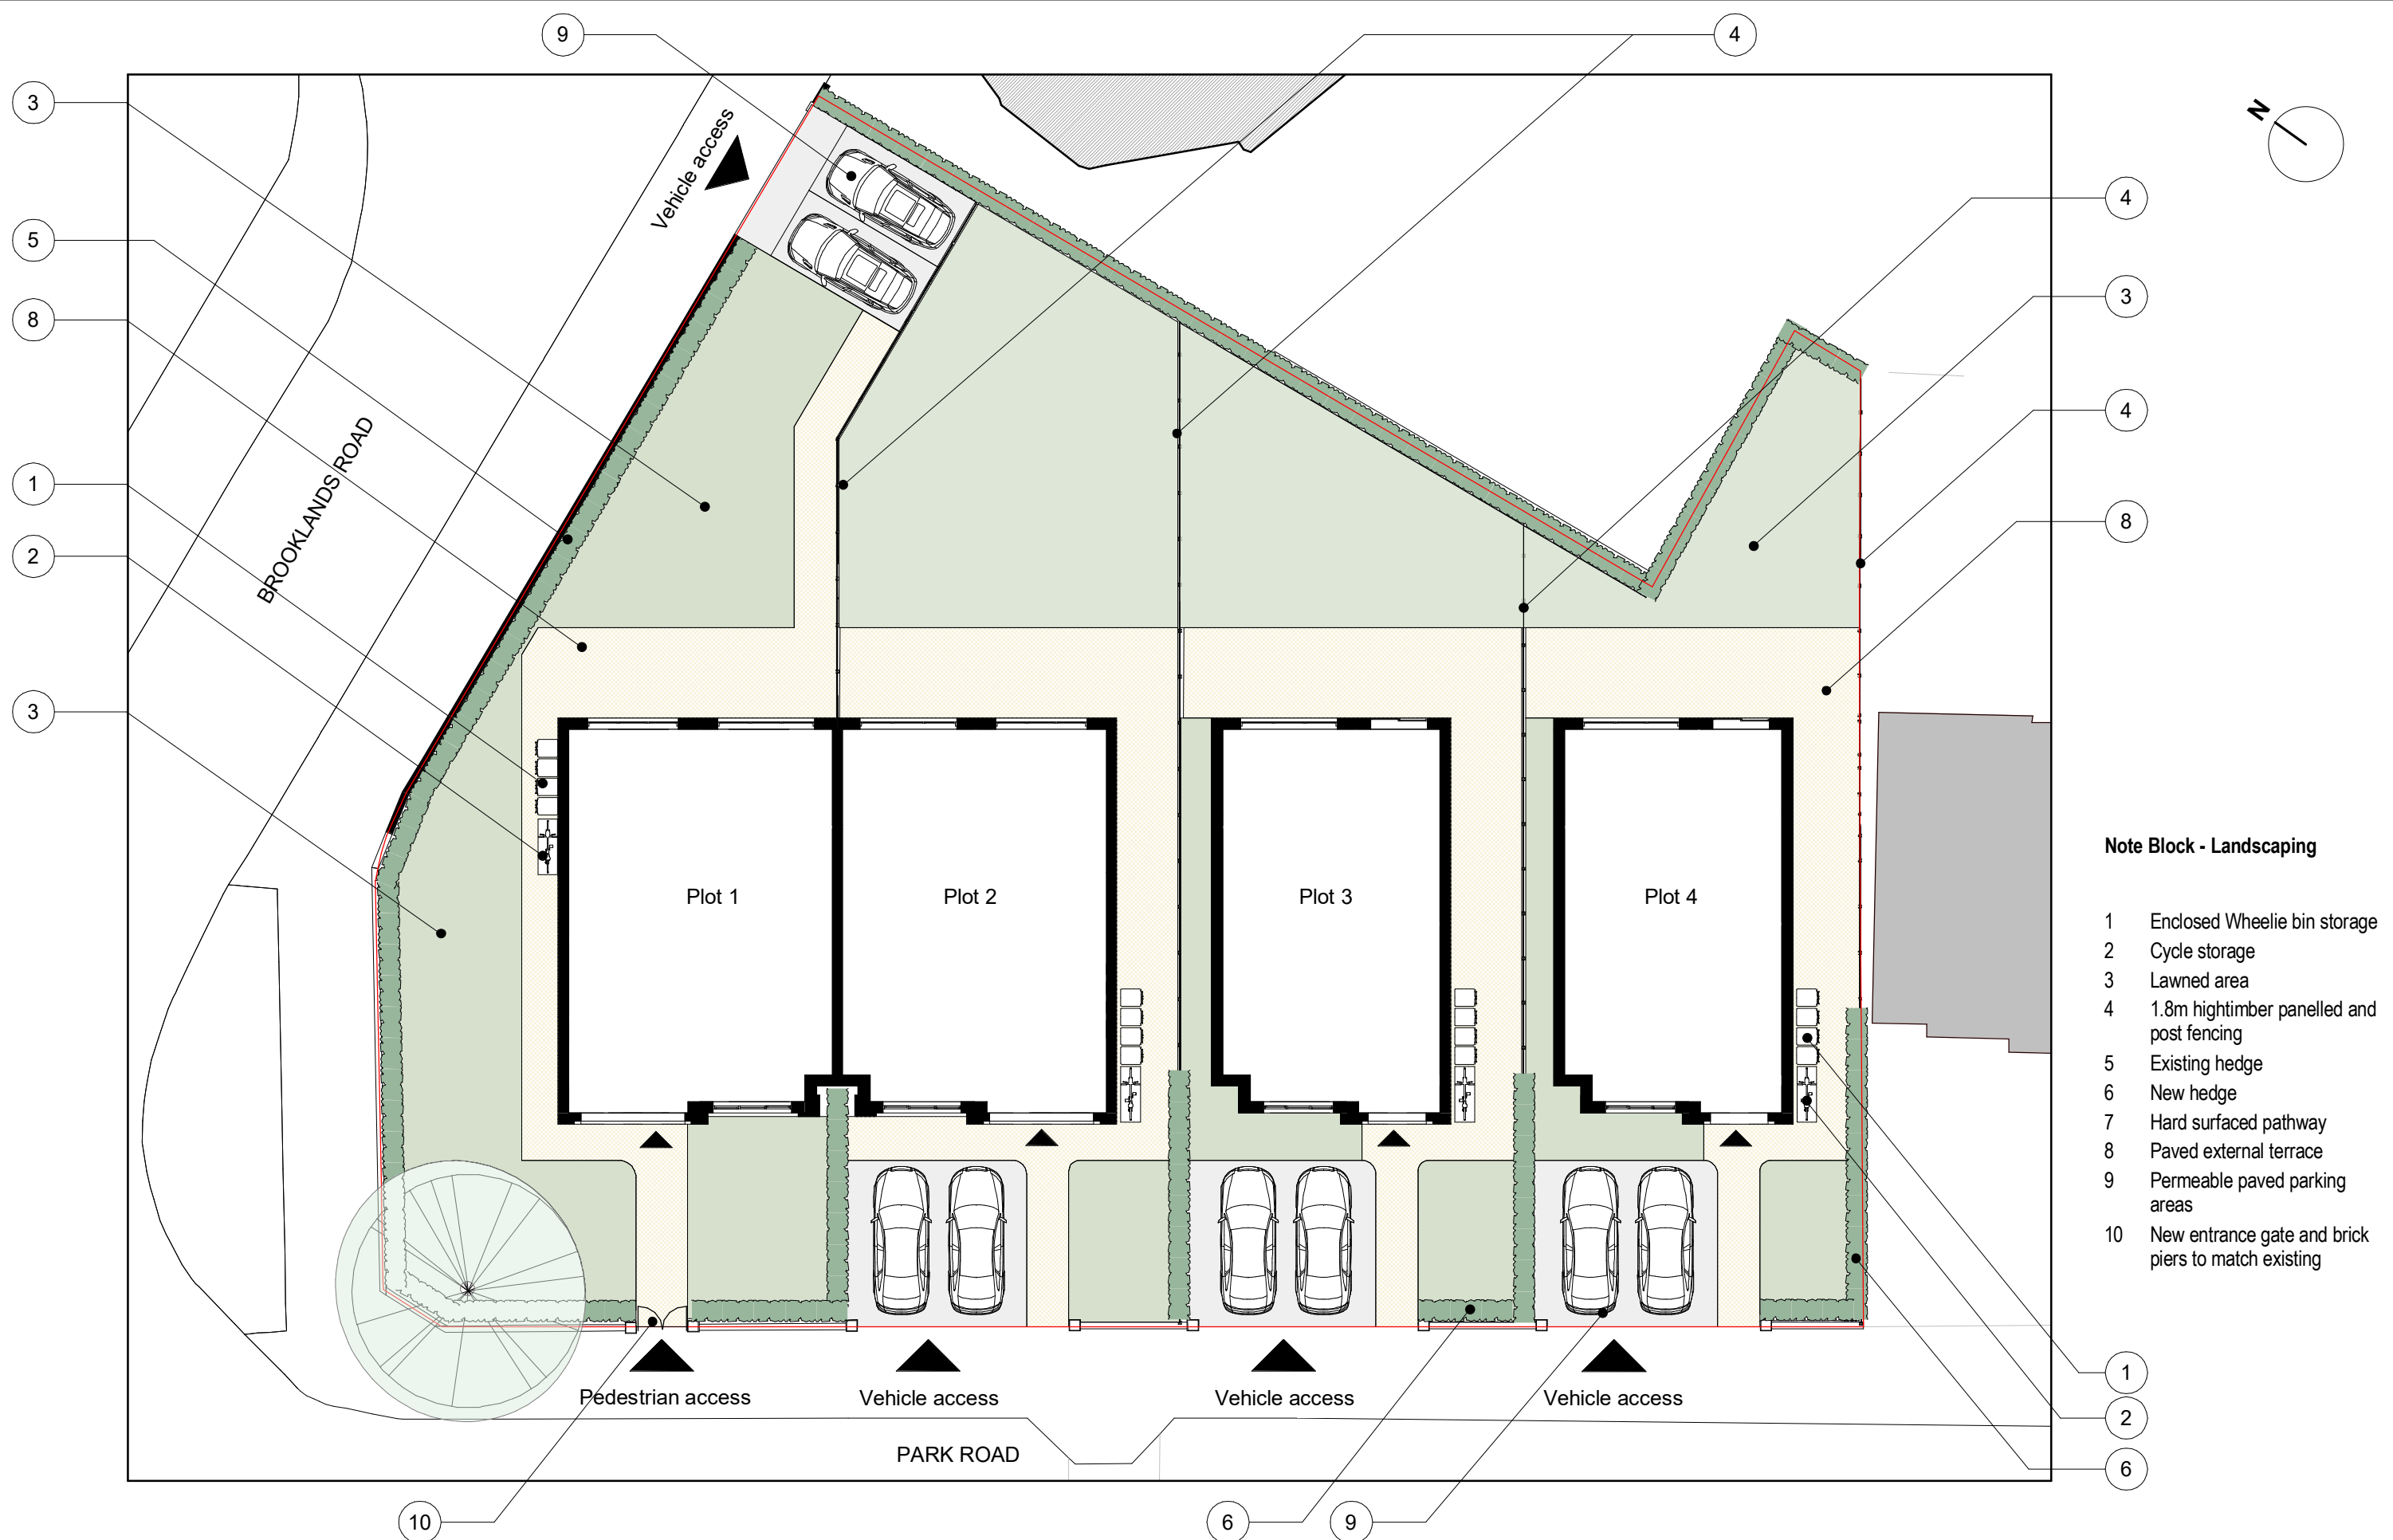

PROJECT
72 Park Road - Site

CLIENT
Mr S. Reichman

SCALE @ A3
1 : 200

STATUS
PLANNING

DATE
01 FEB 26

DRAWN BY
CW

TITLE
Landscape Plan

PROJECT NO.
DA25043.2. 002.

2 0 2 4 6 8 10
SCALE 1: 200 m

DA DEBTAL | ARCHITECTURE

T: +44 (0)161 773 1630
E: OFFICE@DEBTAL.CO.UK
W: WWW.DEBTAL.CO.UK