


footpath

footpath

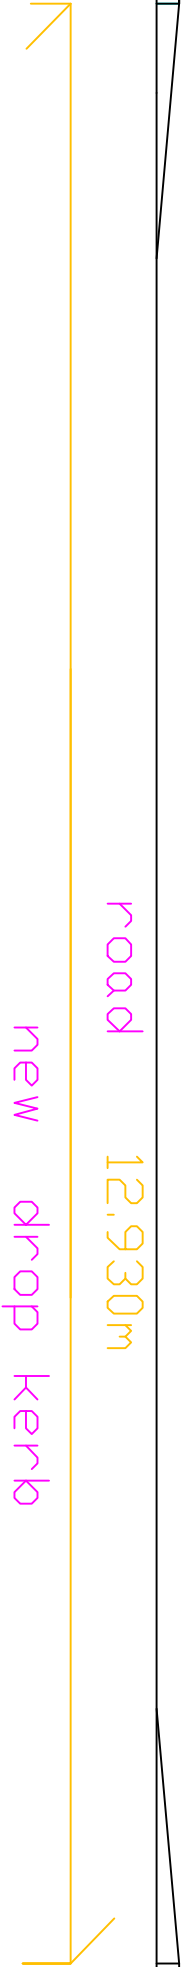

PROPOSED DROP
KERB
1:50

new drive way to
suds self draining
pervious material

footpath
new drop kerb

PROPOSED DROP
KERB SIDE VIEW
1:50

DD NOT SCALE OF THIS DRAWING
TAKE ALL DIMENSIONS ON SITE
(builders Note)
Do not start any works until
all the approvals have been
obtained.
Any discrepancy to be reported
to Plans Drawn as soon as
possible.

drawn: **DRW**

client:
**DANIEL KHAN',
26, HILLINGDON ROAD,
WHITEFIELD,
M45 7QD,**

drawing title:
**NEW BUILD HOUSE WITH OFF
ROAD PARKING
DETACHED SUMMER HOUSE
FRONT DROP KERB
NEW BOUNDARY FENCING**

Project:
**BURY M.B .COUNCIL
PLANNING &
BUILDING CONTROL
APPLICATION**

PLANS DRAWN
tel.no
07952934281
07856609593
email
Bawnterbottom
@aol.com
www.plansdrawn.org