
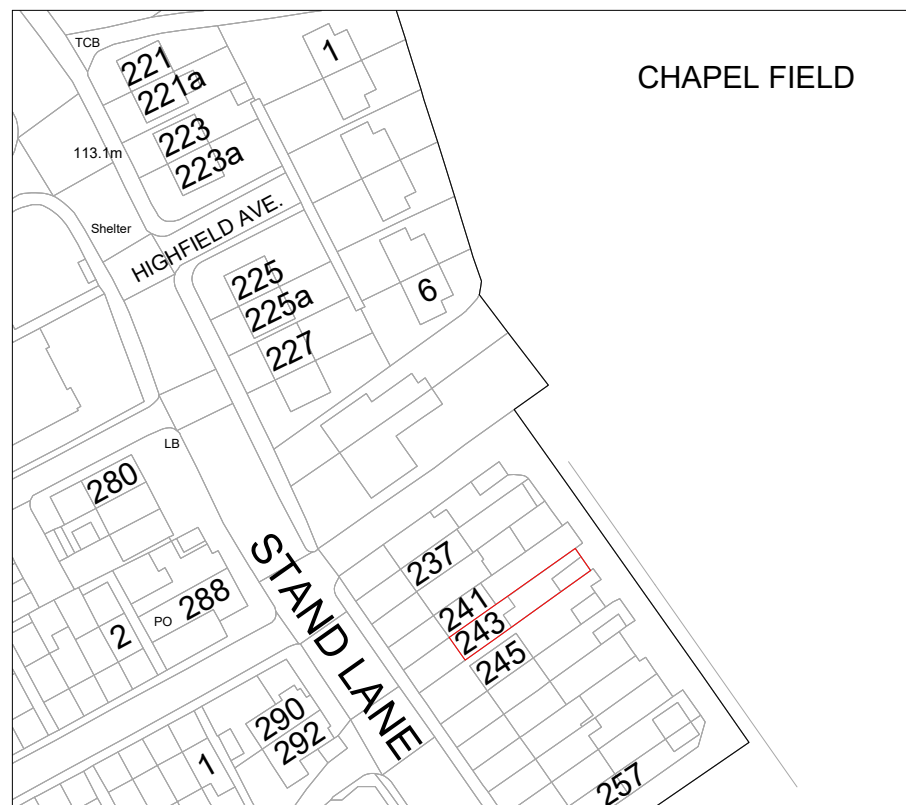


LOCATION PLAN Scale 1:1250

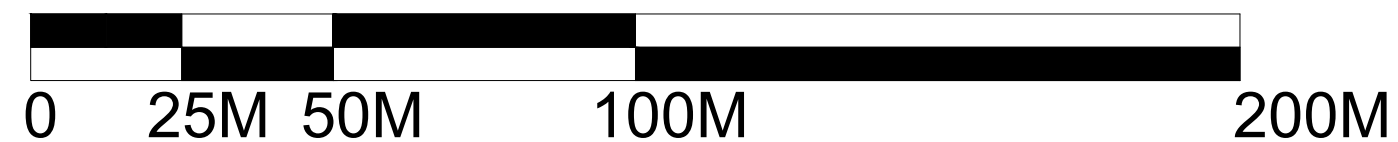

Scale 1:1250 @ A3

Drawn JAL

Checked -

Date April 2022

Dwg. No NBOY-BR/02

Revision -.

Project

Miss N. BOYLE.  
PROPOSED GROUND FLOOR EXTENSION TO THE REAR AT:-  
243 STAND LANE, RADCLIFFE, MANCHESTER, M26 1JA.

Title

LOCATION PLAN.