



4. Front - Proposed
1 : 100



5. Left Side - Proposed
1 : 100




6. Rear - Proposed
1 : 100




7. Right Side - Proposed
1 : 100




1. Level 0 - GA Proposed
1 : 100

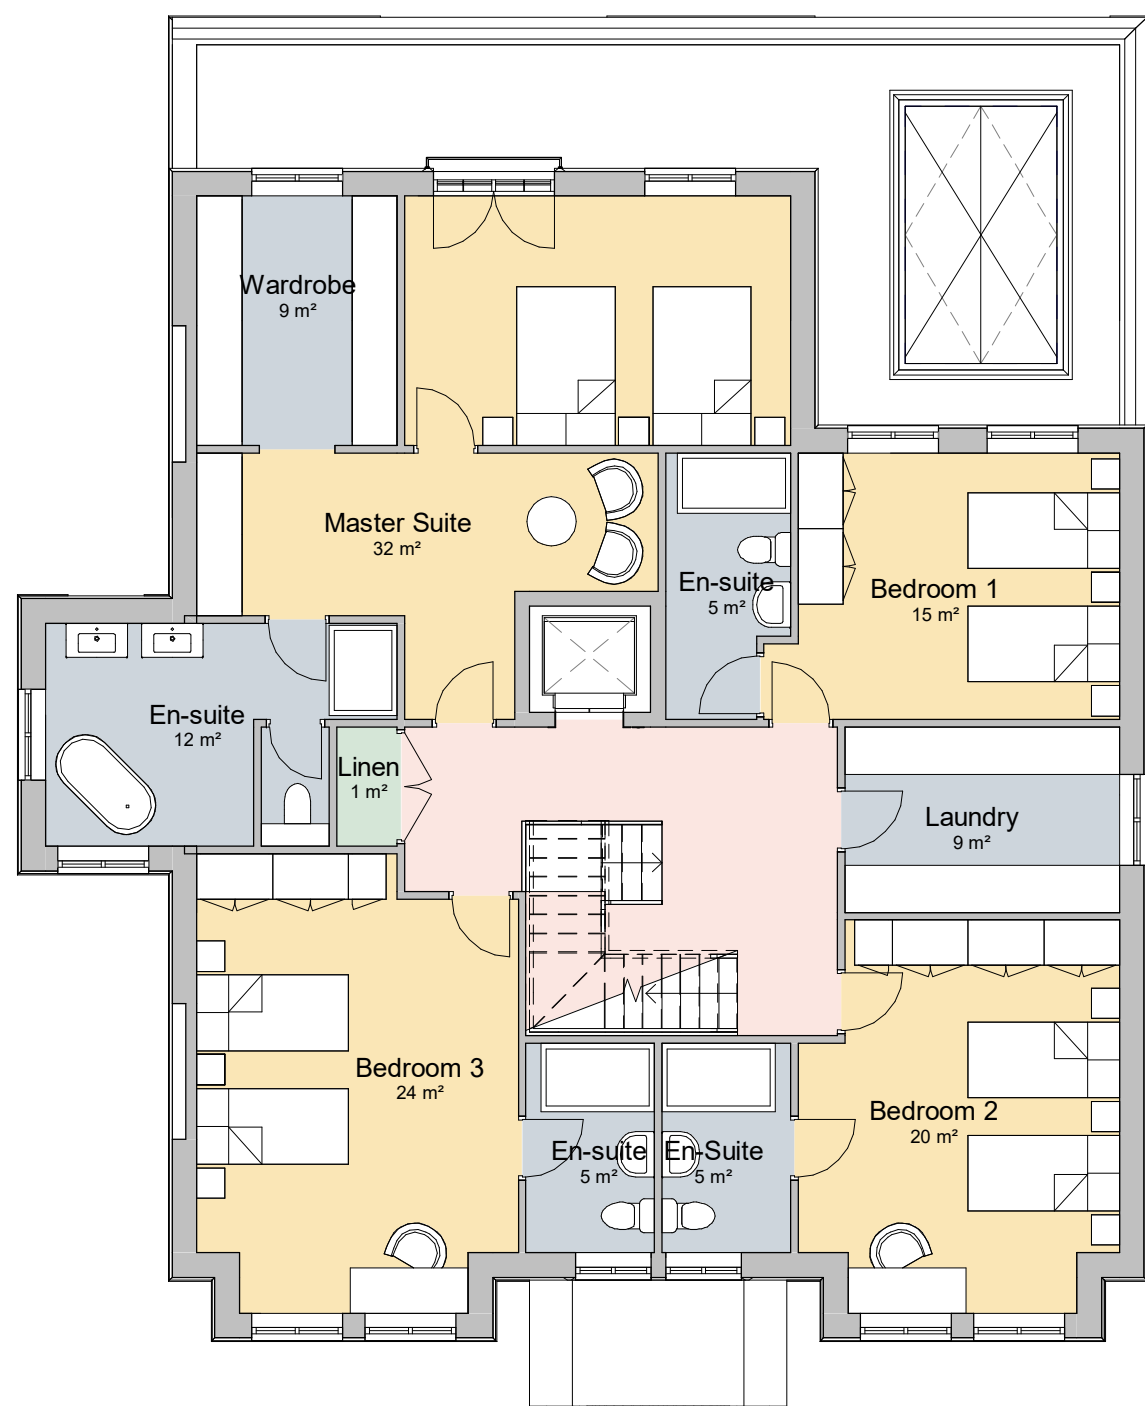

2. Level 1 - GA Proposed
1 : 100

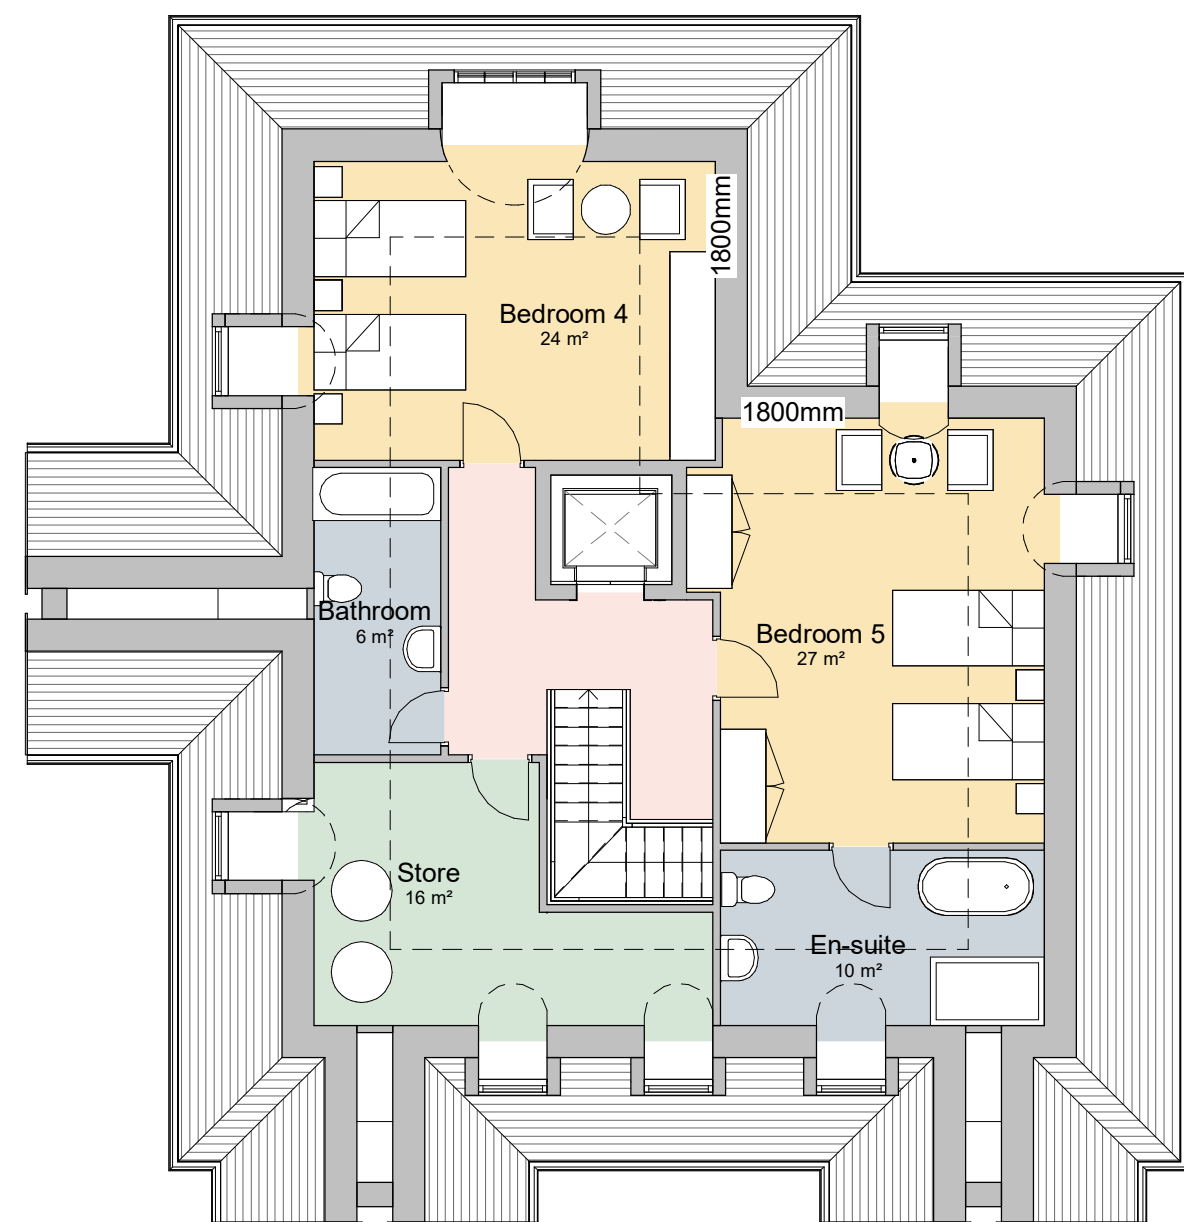

3. Level 2 - GA Proposed
1 : 100

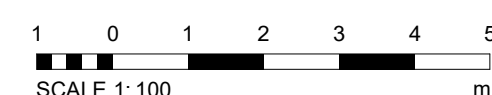

PROJECT	72 Park Road - Detached	SCALE @ A1	1 : 100	DATE	20 JUL 2022	DRAWN BY	SP
CLIENT	Mr S. Reichman	STATUS	PLANNING	PROJECT NO.	DA22012.2. 001.	REV.	1
TITLE	Proposed GA Plans and Elevations	NOTES	THIS DRAWING MUST NOT BE REPRODUCED WITHOUT WRITTEN CONSENT. ALL OWNERSHIP AND INTELLECTUAL RIGHTS ARE RESERVED. ALL DIMENSIONS AND MATERIALS SHALL BE CHECKED AND CONFIRMED IN THE FIELD AND COORDINATED TO THE SITE. TO THE EXTENT POSSIBLE, THE DRAWING SHALL BE IN ACCORDANCE WITH CURRENT STATUTORY REGULATION, RELEVANT CODES OF PRACTICE AND PREVIOUS AGREEMENTS. ALL DIMENSIONS ON THIS DRAWING ARE IN MILLIMETERS UNLESS OTHERWISE STATED.				