




Rev.	Date	By	Description

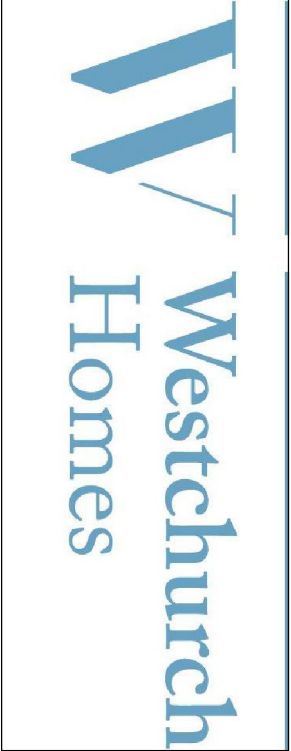

Project:
RADCLIFFEE MOOR ROAD
BURY

Drawing Title:

OFFSETS FROM CA FEATURE

Drawn: PWS	Checked:	Scale: 1:200 @ A3	Date: DEC 2021
Job No: 1013	Drawing No: CA/001	Rev: -	

