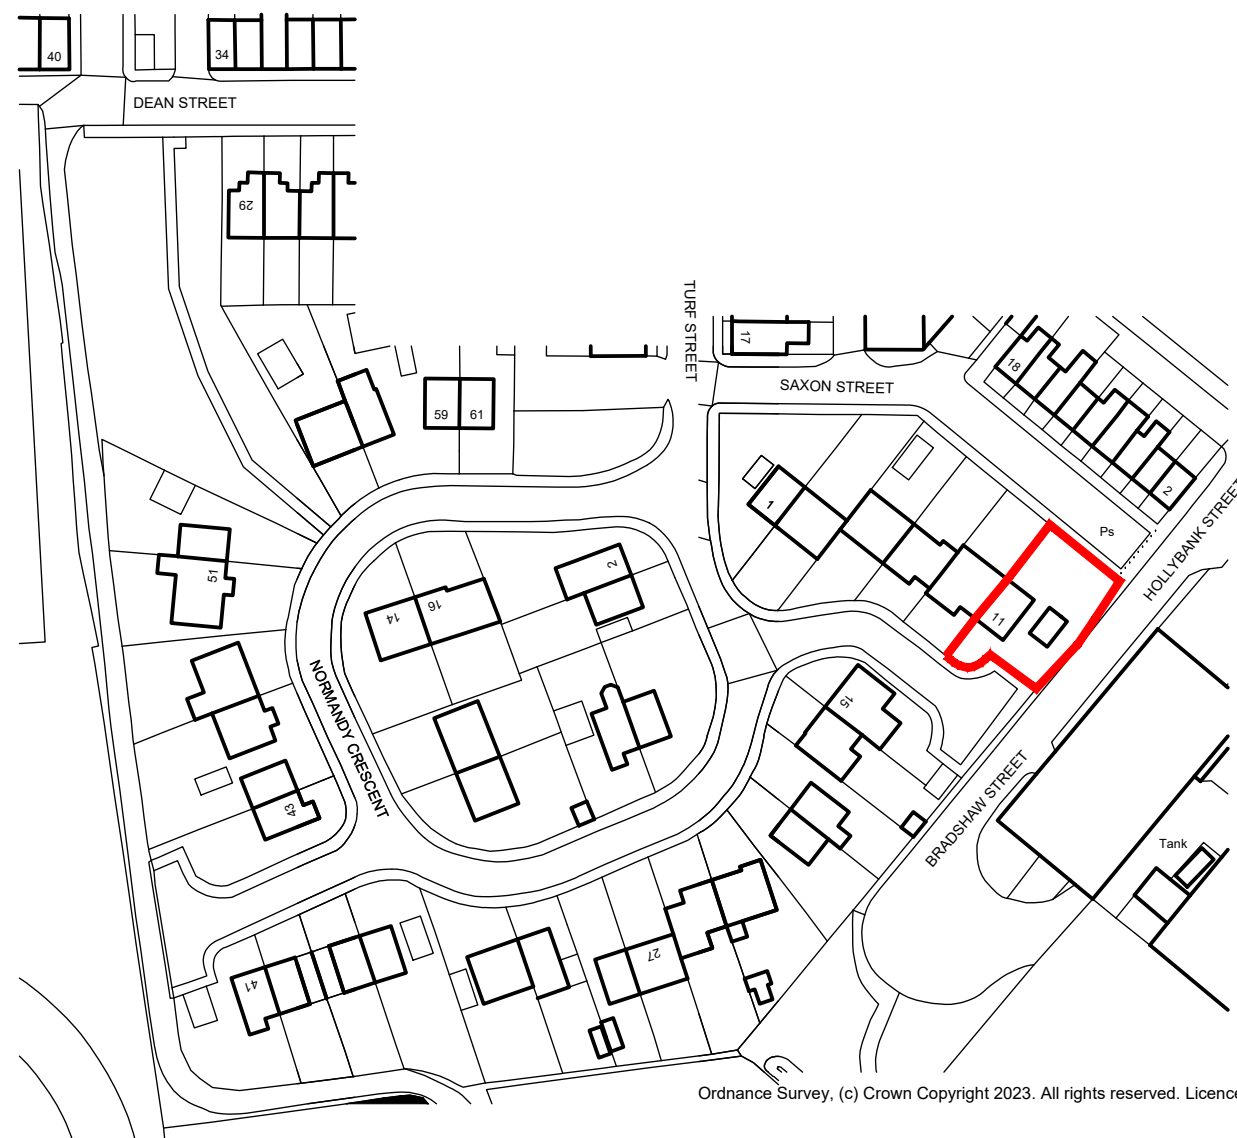


NOTES

- ALL DIMENSIONS TO BE CHECKED ON SITE
● NO DIMENSIONS TO BE SCALED FROM THIS DRAWING
UNLESS OTHERWISE STATED

[illegible]

CLIENT
**MS BRYONIE SHAW &
MR STEWART HARNEY**

PROJECT
11 NORMANY CRES.
RADCLIFFE

DRAWING TITLE
LOCATION PLAN

SCALE 1:1250 @A3	DATE 05.23	
JOB NO. 2023-03	DRAWING NO. 01	REV.