


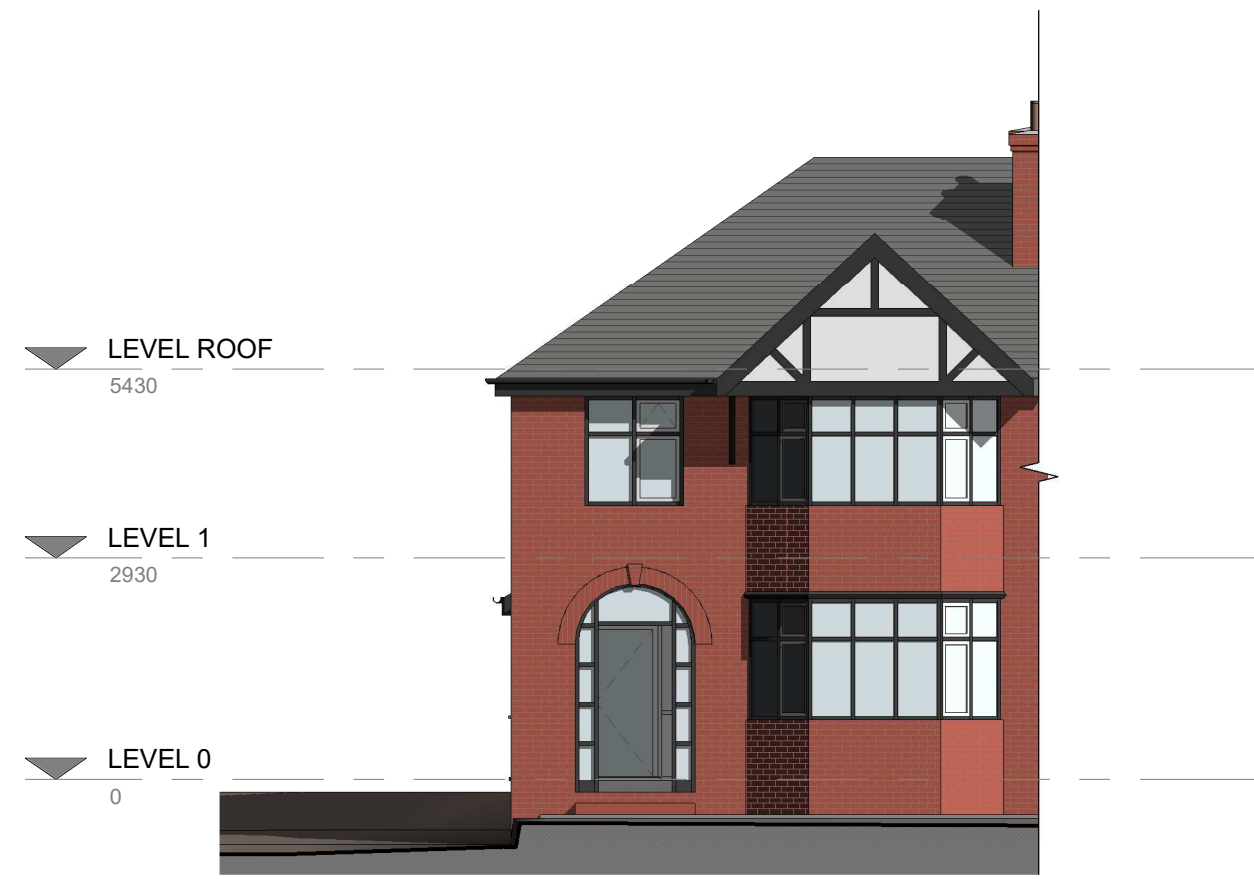

1. Front - Existing
1 : 100




2. Left Side - Existing
1 : 100




3. Rear - Existing
1 : 100




4. Right Side - Existing
1 : 100

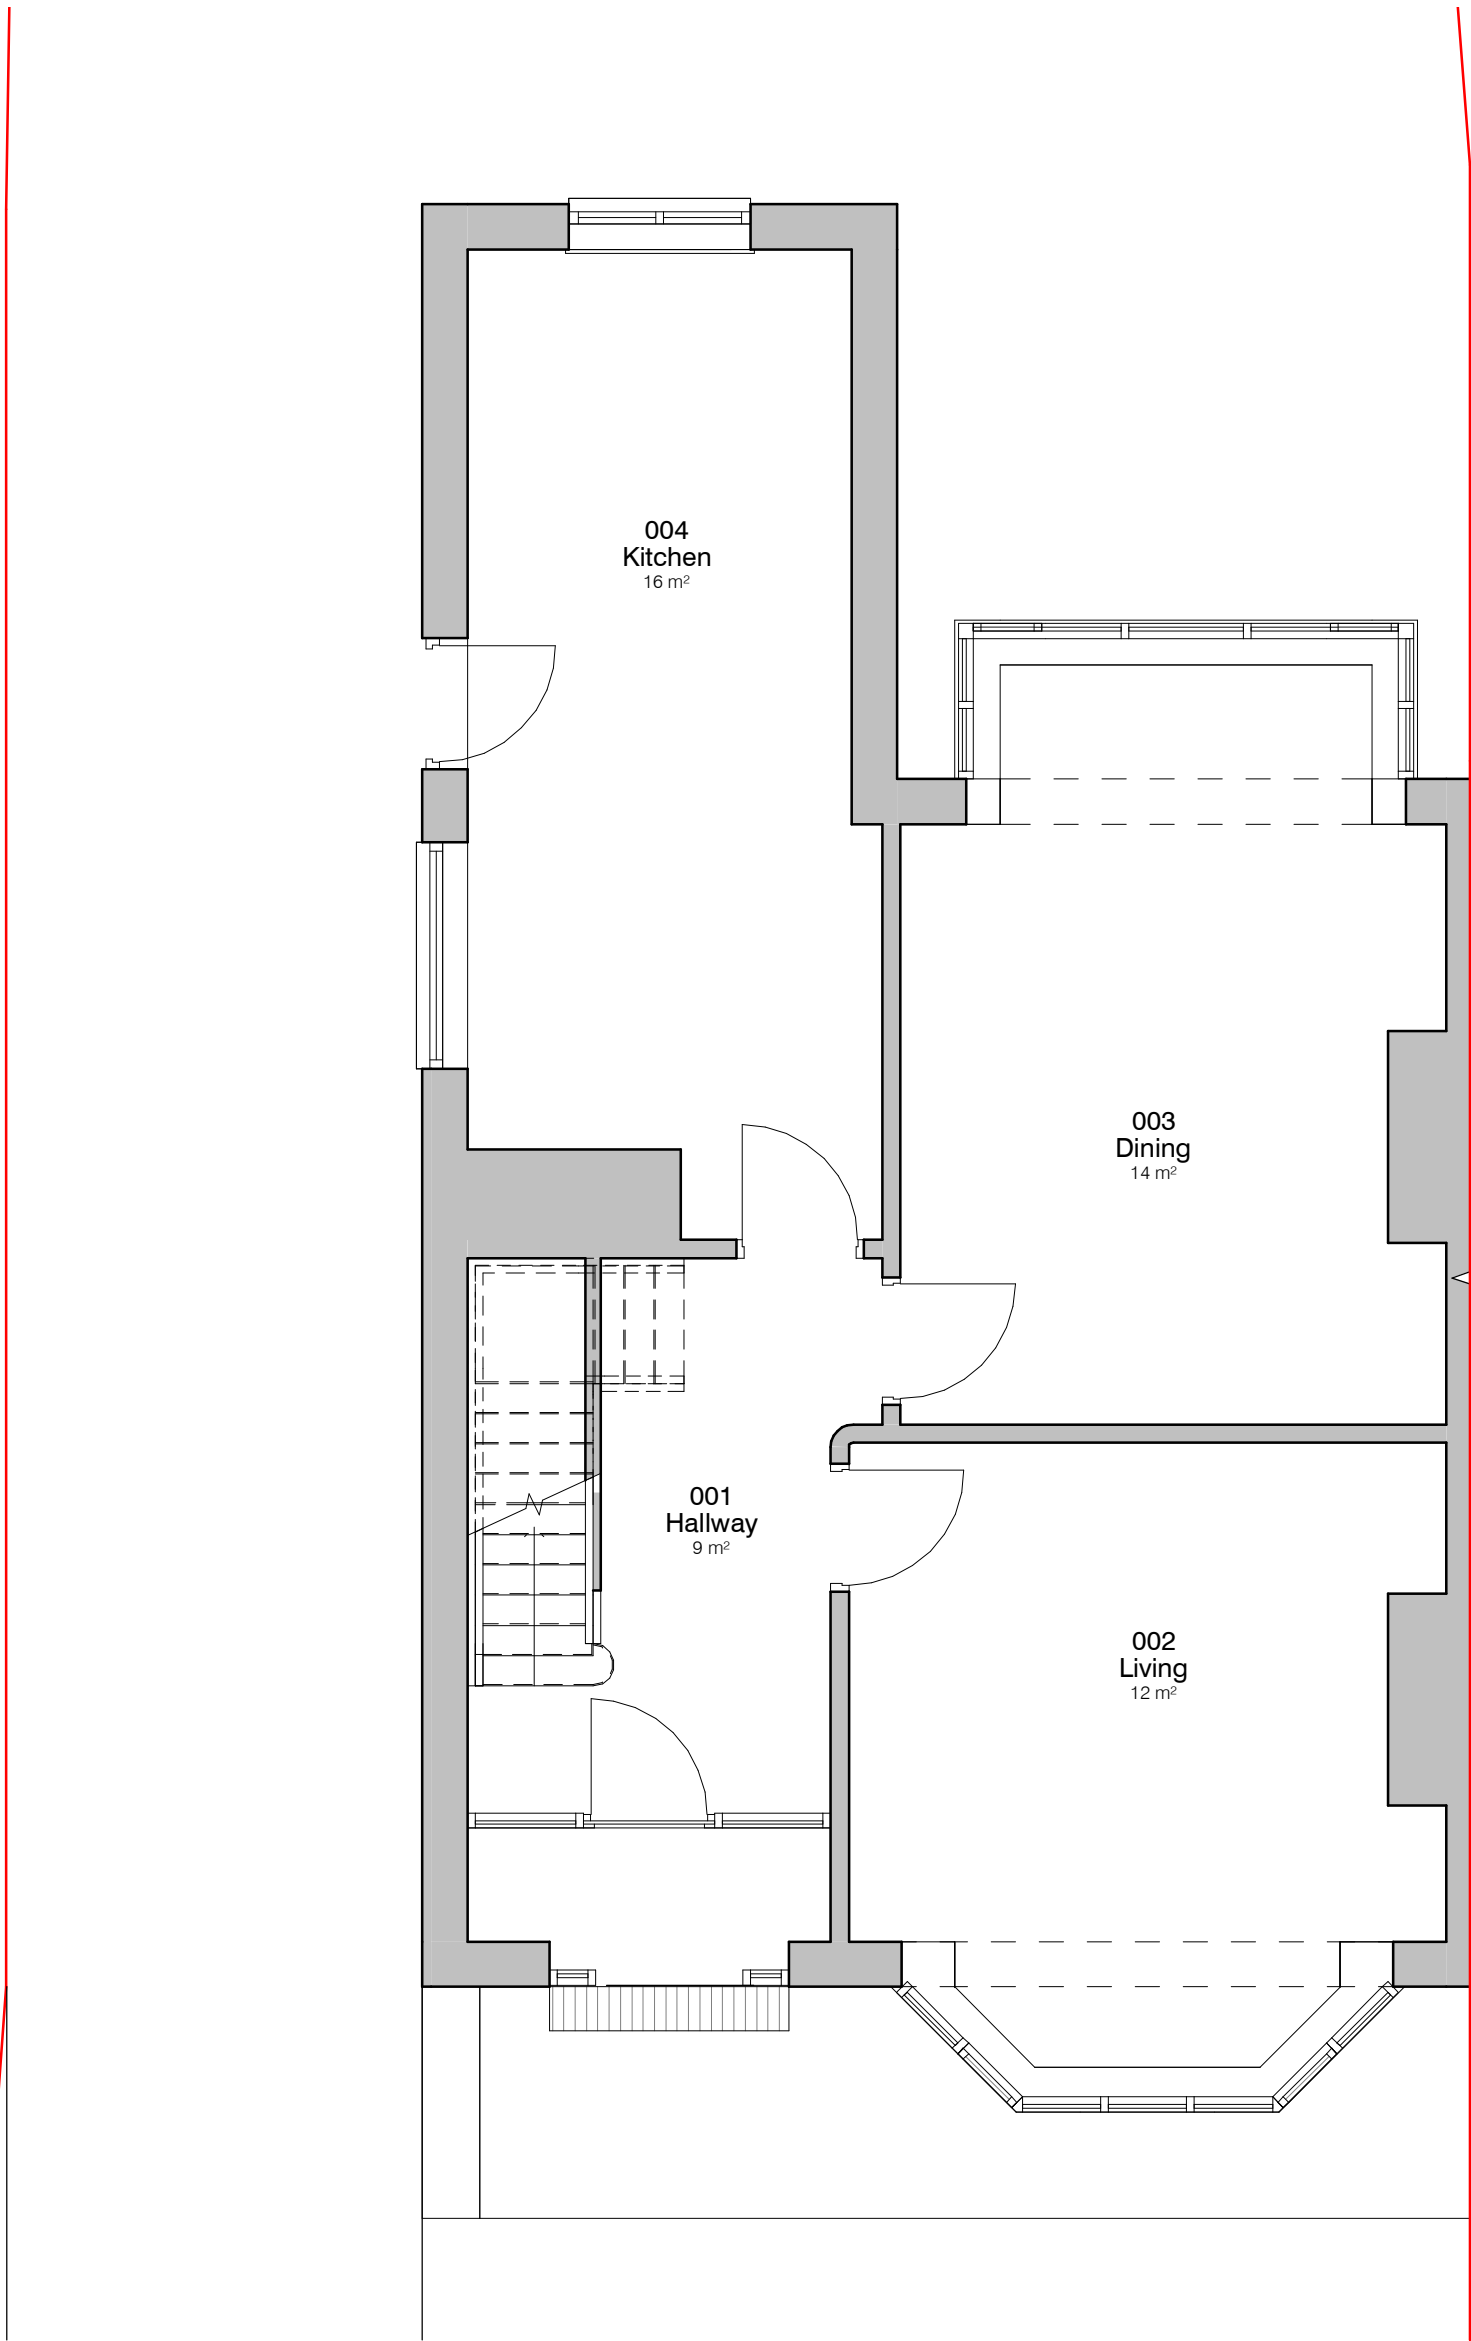

5. Level 0 - GA Existing
1 : 50

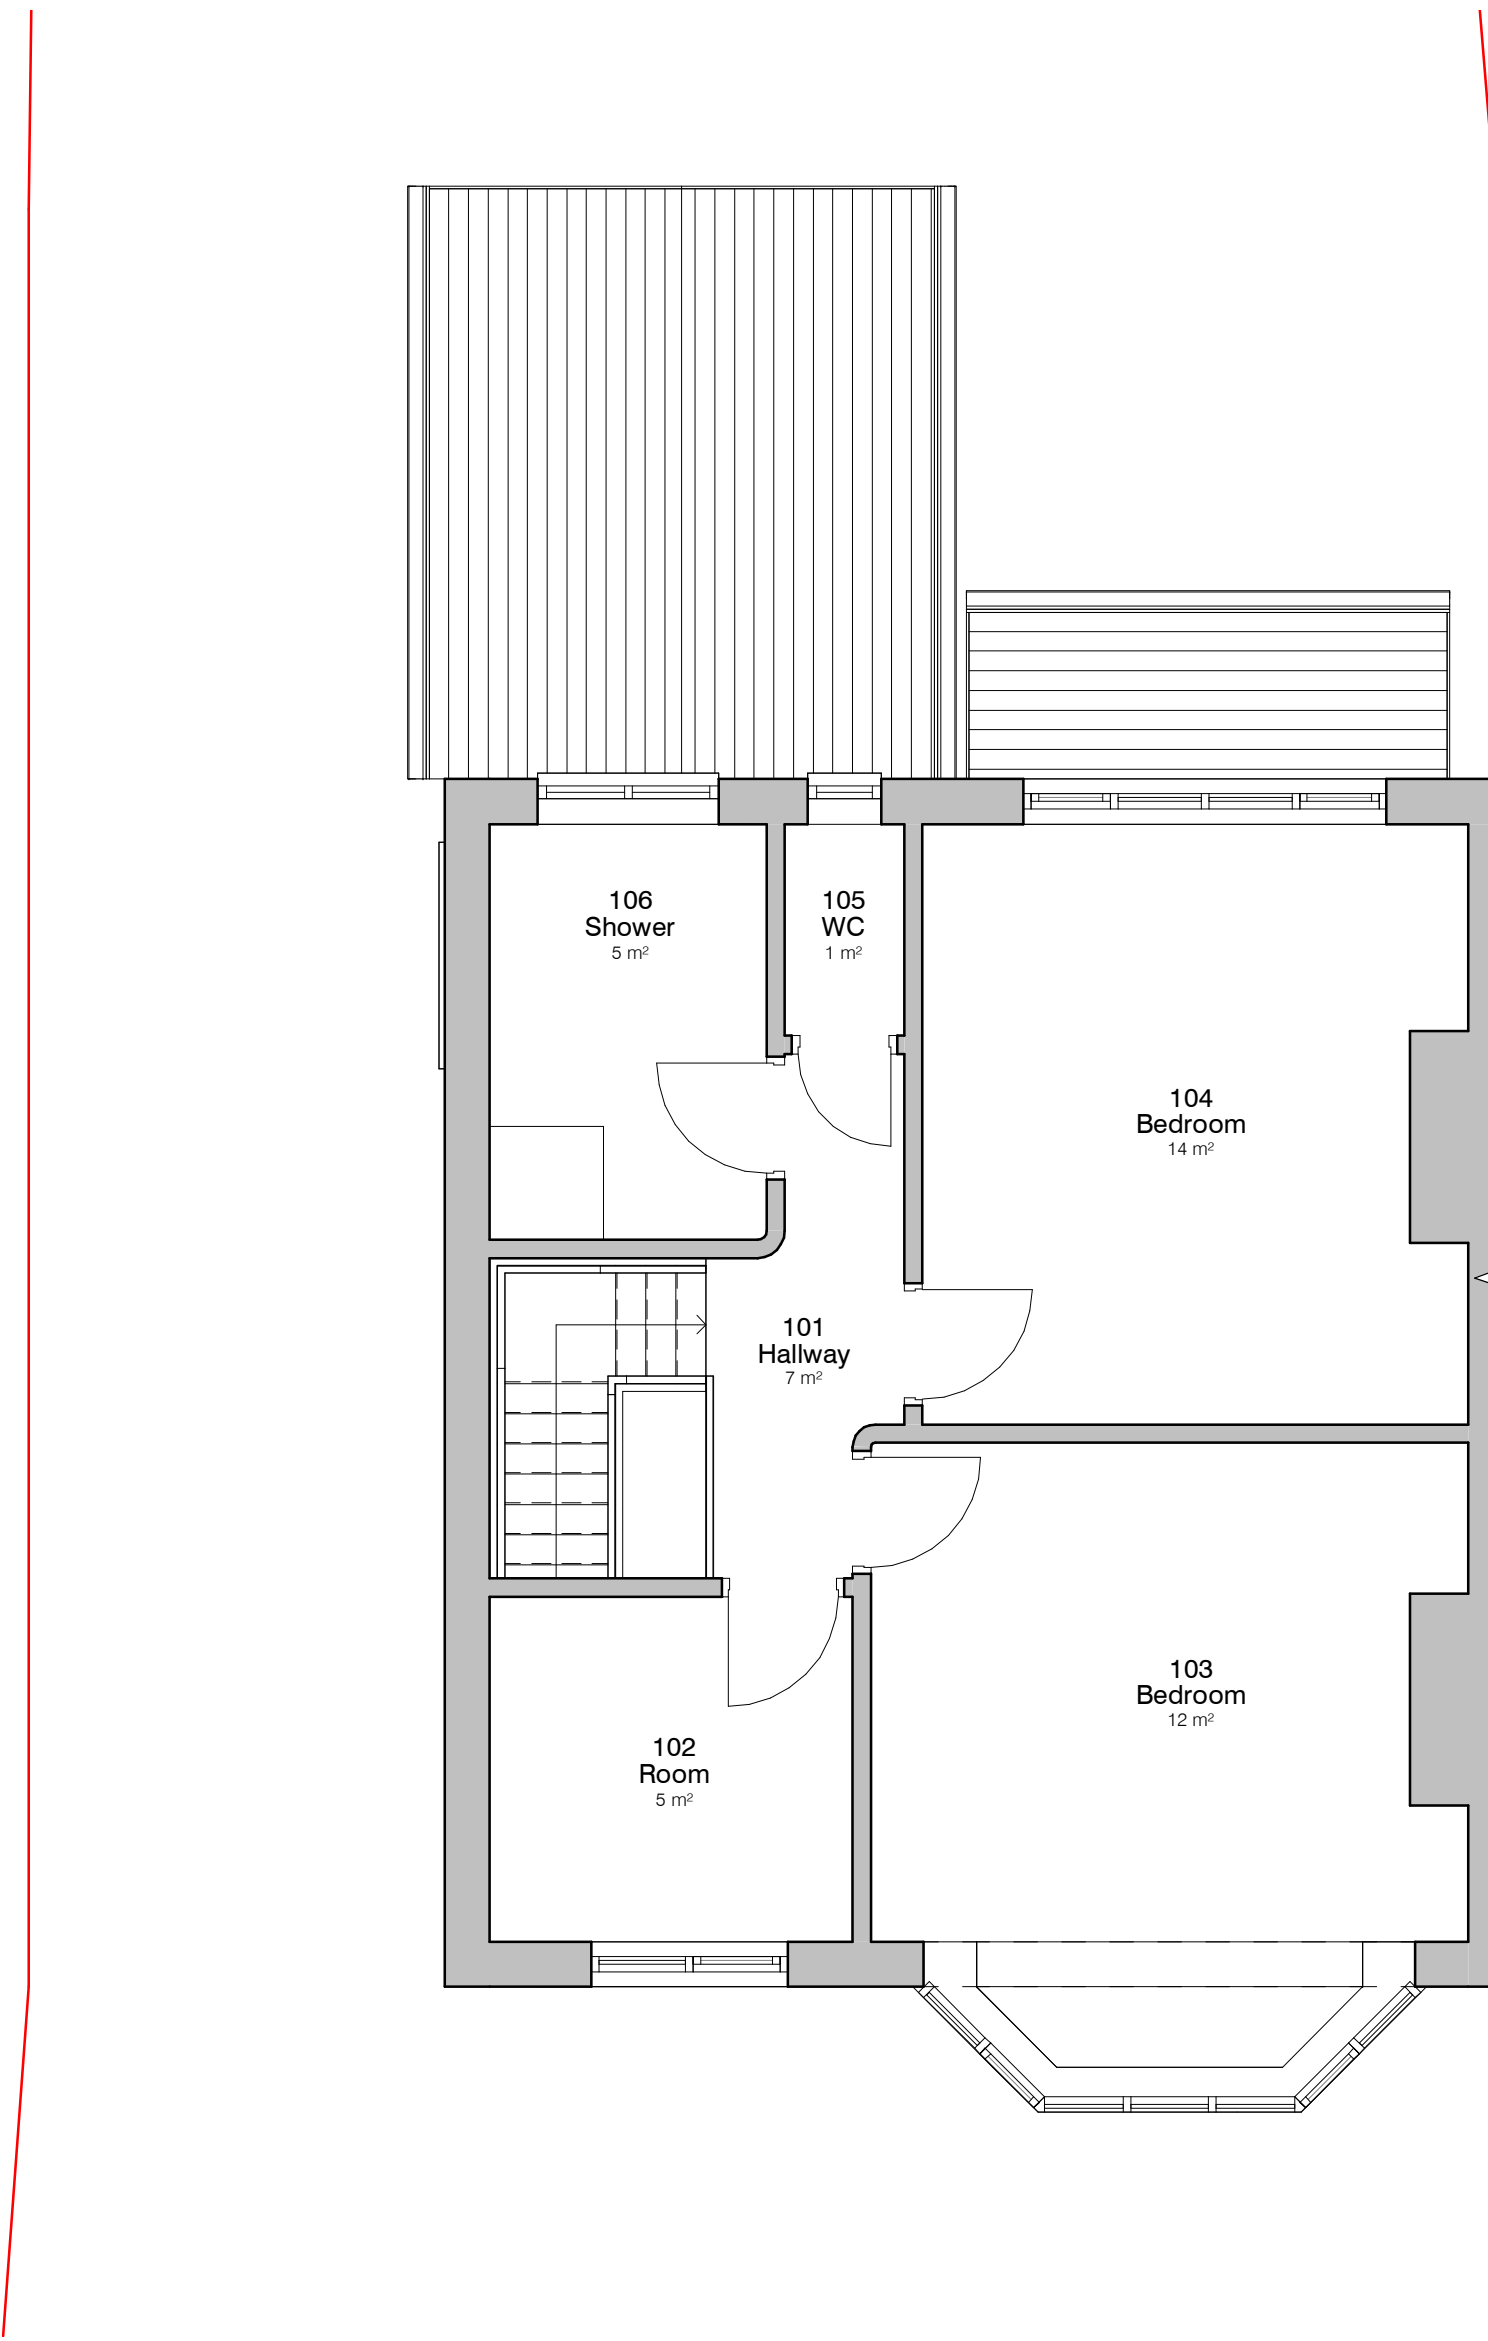


6. Level 1 - GA Existing
1 : 50

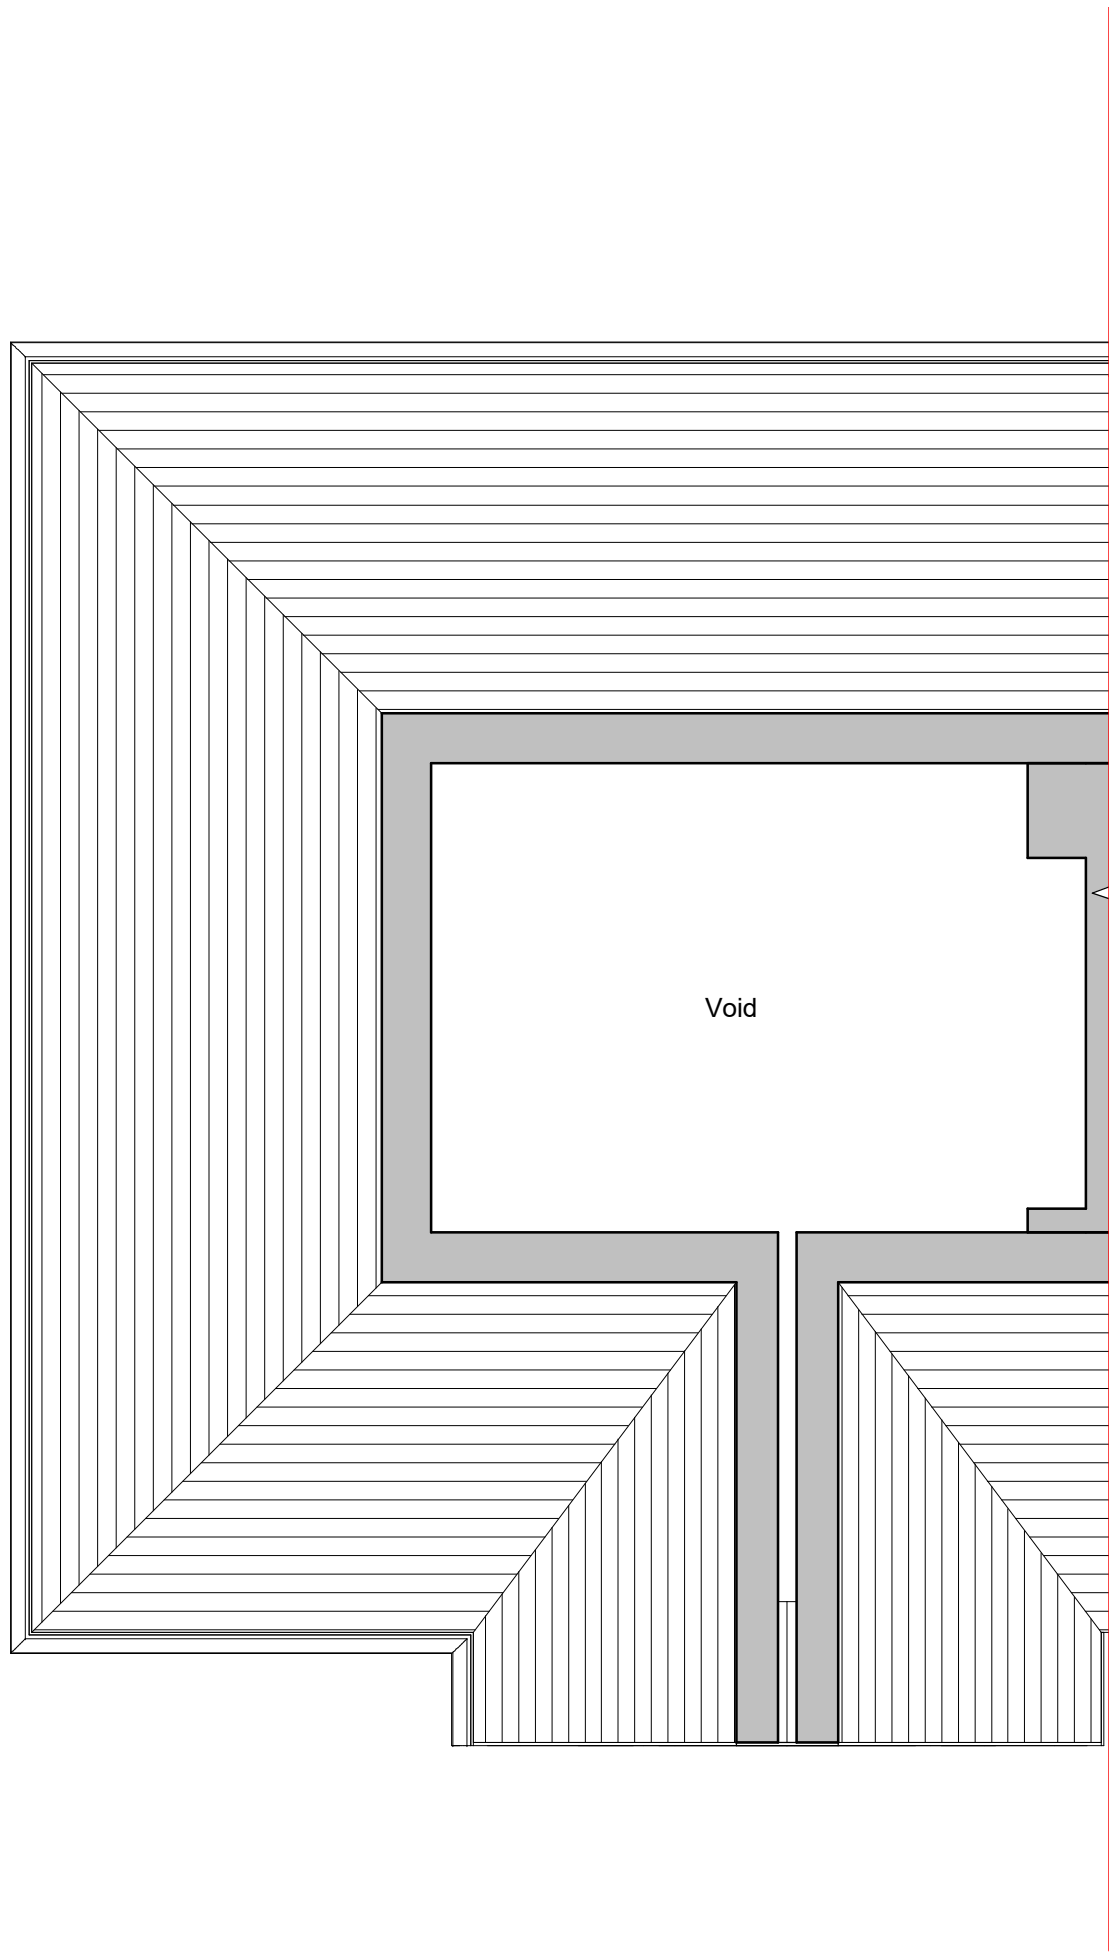

7. Level Roof - GA Existing
1 : 50



8. 3D - Existing Front

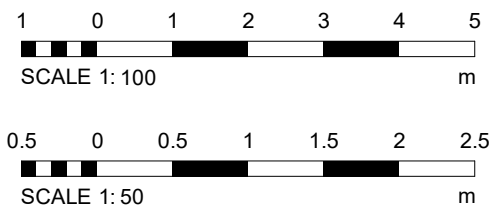

PROJECT		22 Hereford Drive	DATE	20 DEC 24	DRAWN BY	CW
CLIENT		David Benamore	STATUS	PLANNING		
TITLE		Existing GA Plans and Elevations	PROJECT NO.	DA24067.	DRAWING NO.	002.
			REV.			2
		NOTES				
		THIS DRAWING MUST NOT BE REPRODUCED WITHOUT WRITTEN CONSENT. ALL DRAWINGS AND NOTICES OF THIS FIRM ARE THE PROPERTY OF DEBTAL ARCHITECTURE AND SHALL REMAIN THE PROPERTY OF DEBTAL ARCHITECTURE. ANY UNAUTHORIZED REPRODUCTION OR USE OF THIS DRAWING IS STRICTLY PROHIBITED. ALL DRAWINGS ARE TO BE USED IN ACCORDANCE WITH THE CURRENT STATUTORY LEGISLATION, RELEVANT CODES OF PRACTICE AND BEST PRACTICE. ALL DIMENSIONS ON THIS DRAWING ARE IN MILLIMETRES UNLESS OTHERWISE STATED.				