



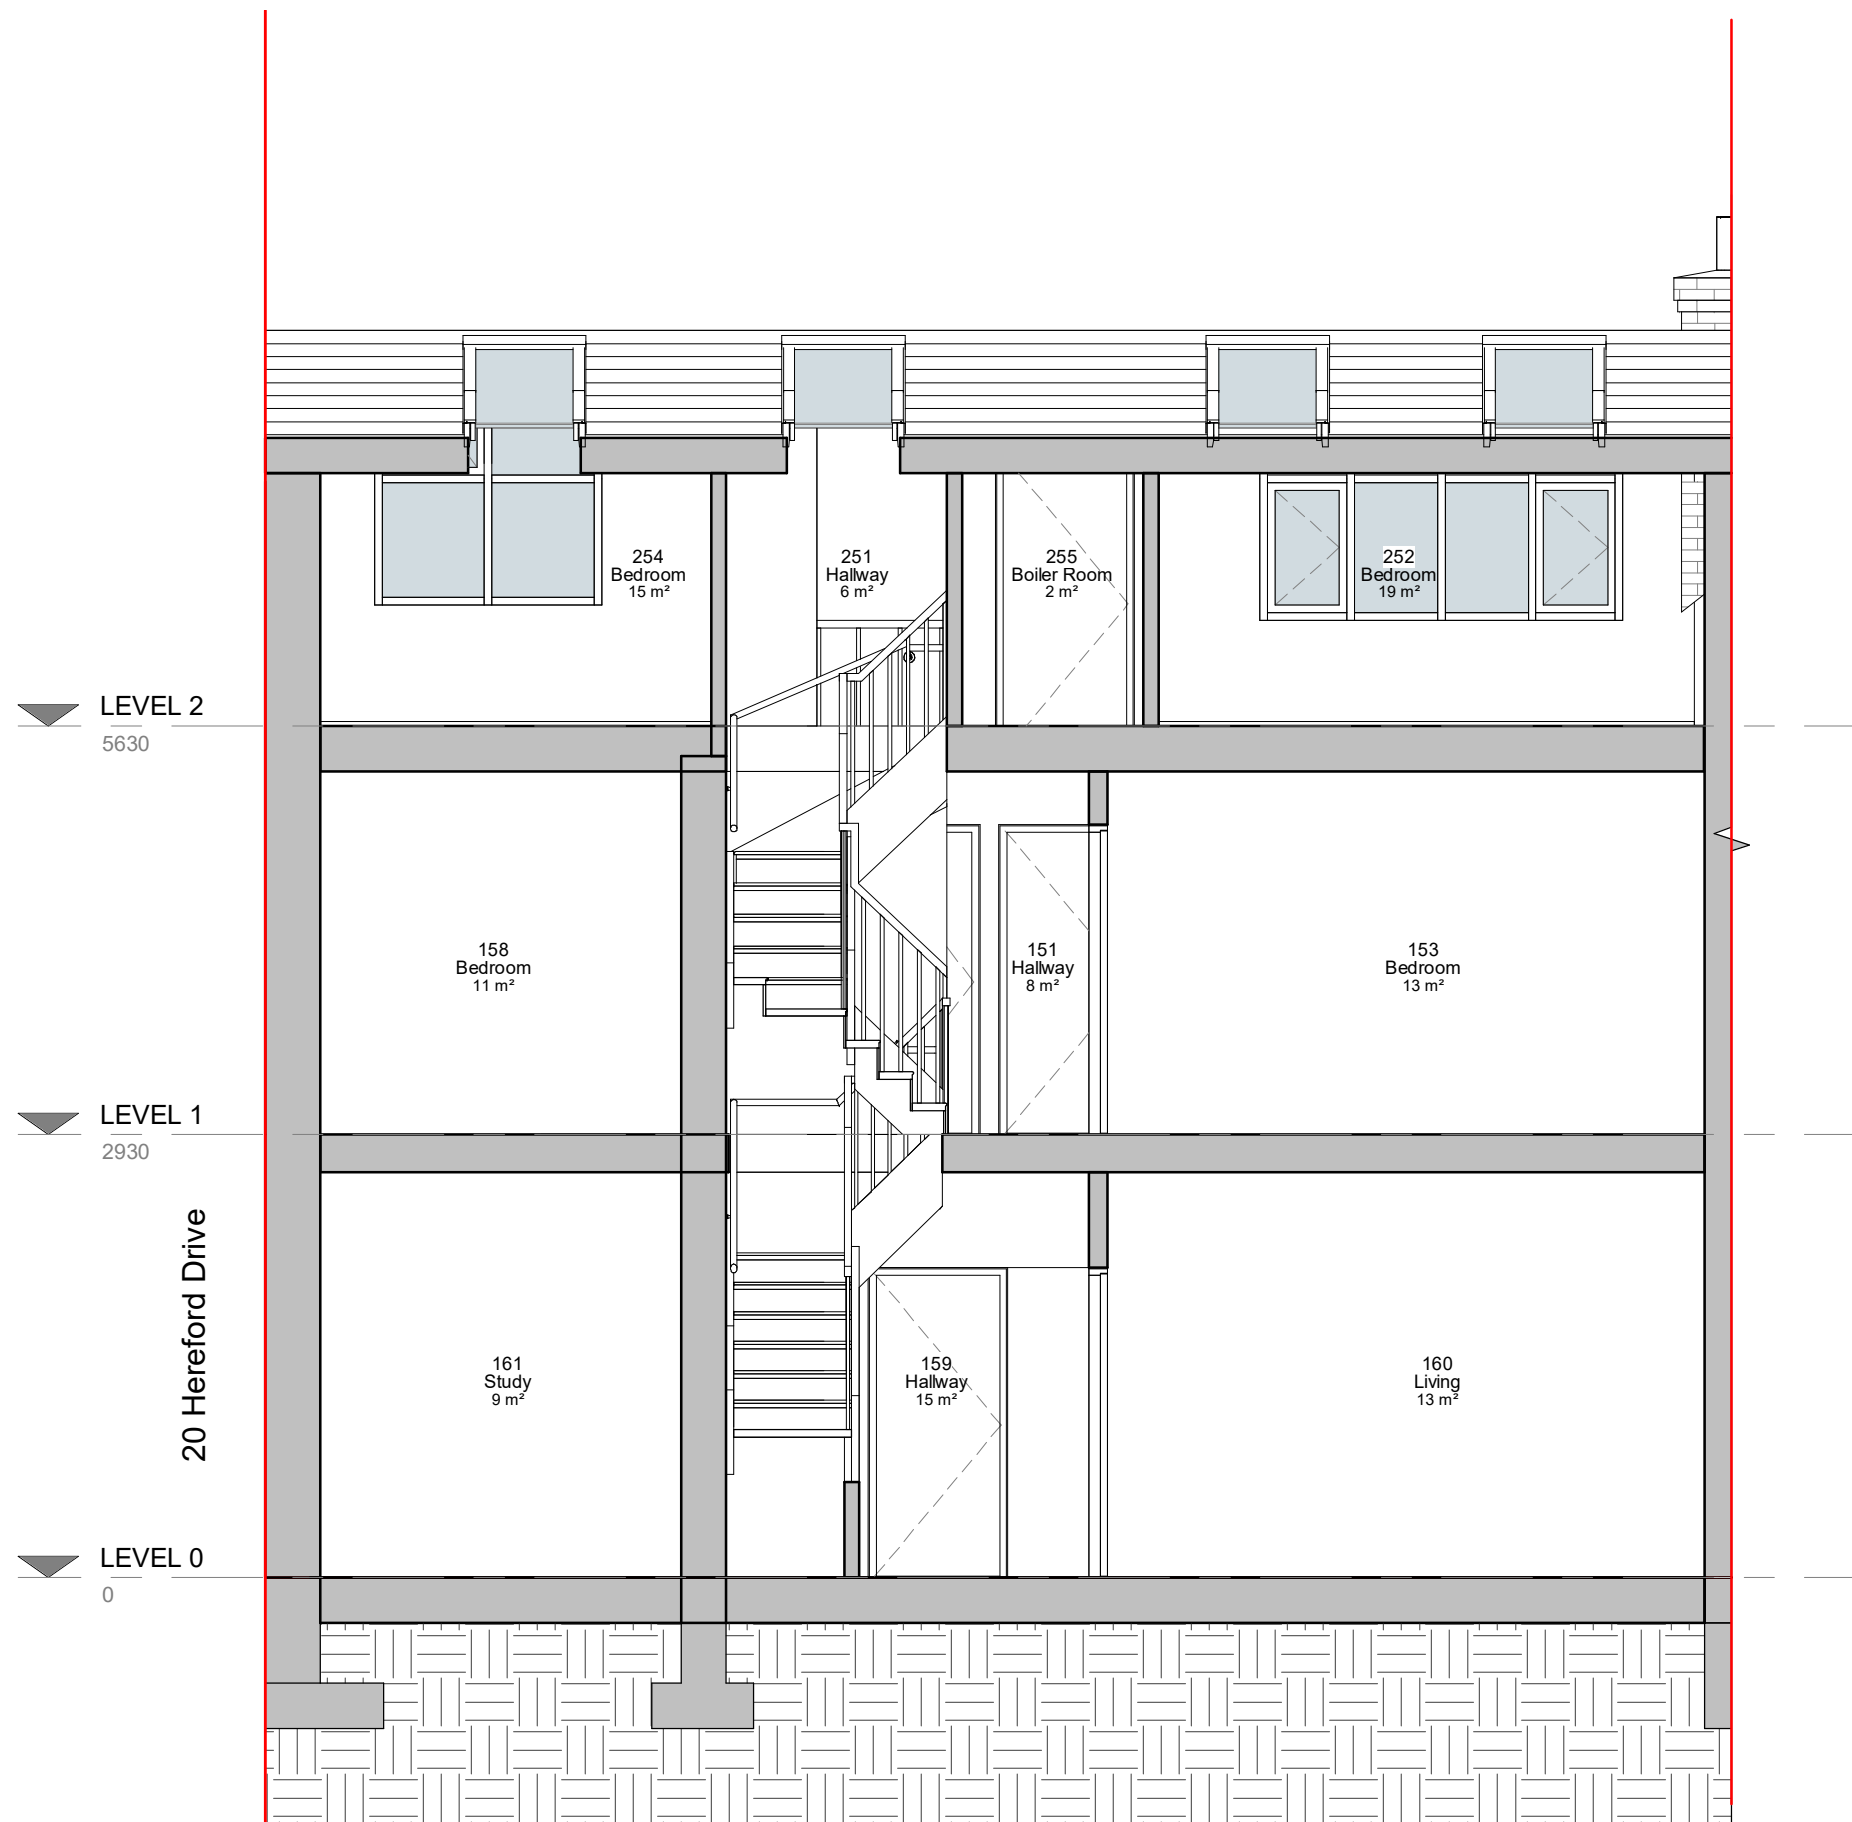

1. Section BB
1 : 50

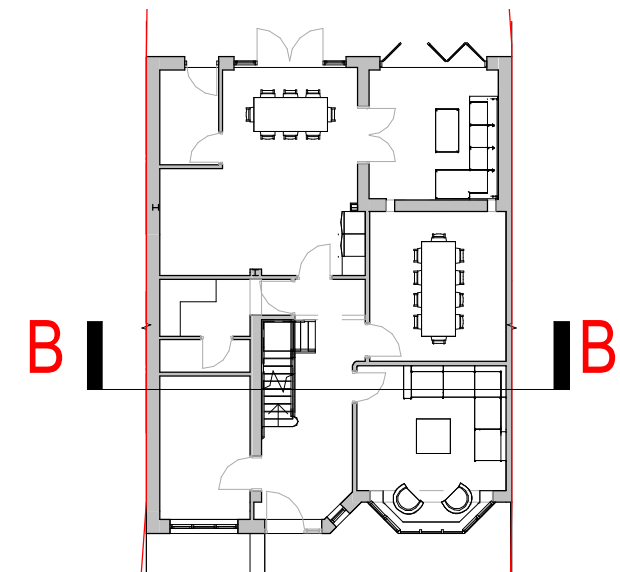

2. Level 0 - Key Plan
1 : 200

PROJECT		REV	DESCRIPTION	DATE	BY	DATE
22 Hereford Drive		SCALE @ A3	As indicated	27 FEB 25	CW	
CLIENT		STATUS				
David Benamore		PLANNING				
TITLE		PROJECT NO.	DRAWING NO.	REV.		
Section BB		DA24067.	304.			
 DEBTAL ARCHITECTURE www.debtal.co.uk		NOTES				
		THIS DRAWING MUST NOT BE REPRODUCED WITHOUT PRIOR WRITTEN CONSENT.				
		DRAWING TO BE USED FOR THE STATUS INDICATED ONLY.				
		ANY DISCREPANCIES TO BE REPORTED TO THE DESIGNER PRIOR TO THE COMMENCEMENT OF ANY WORK. ALL WORK AND MATERIALS TO BE IN ACCORDANCE WITH CURRENT STATUTORY LEGISLATION, RELEVANT CODES OF PRACTICE AND BRITISH STANDARDS. ALL DIMENSIONS ON THIS DRAWING ARE IN MILLIMETRES (UNLESS OTHERWISE STATED).				