


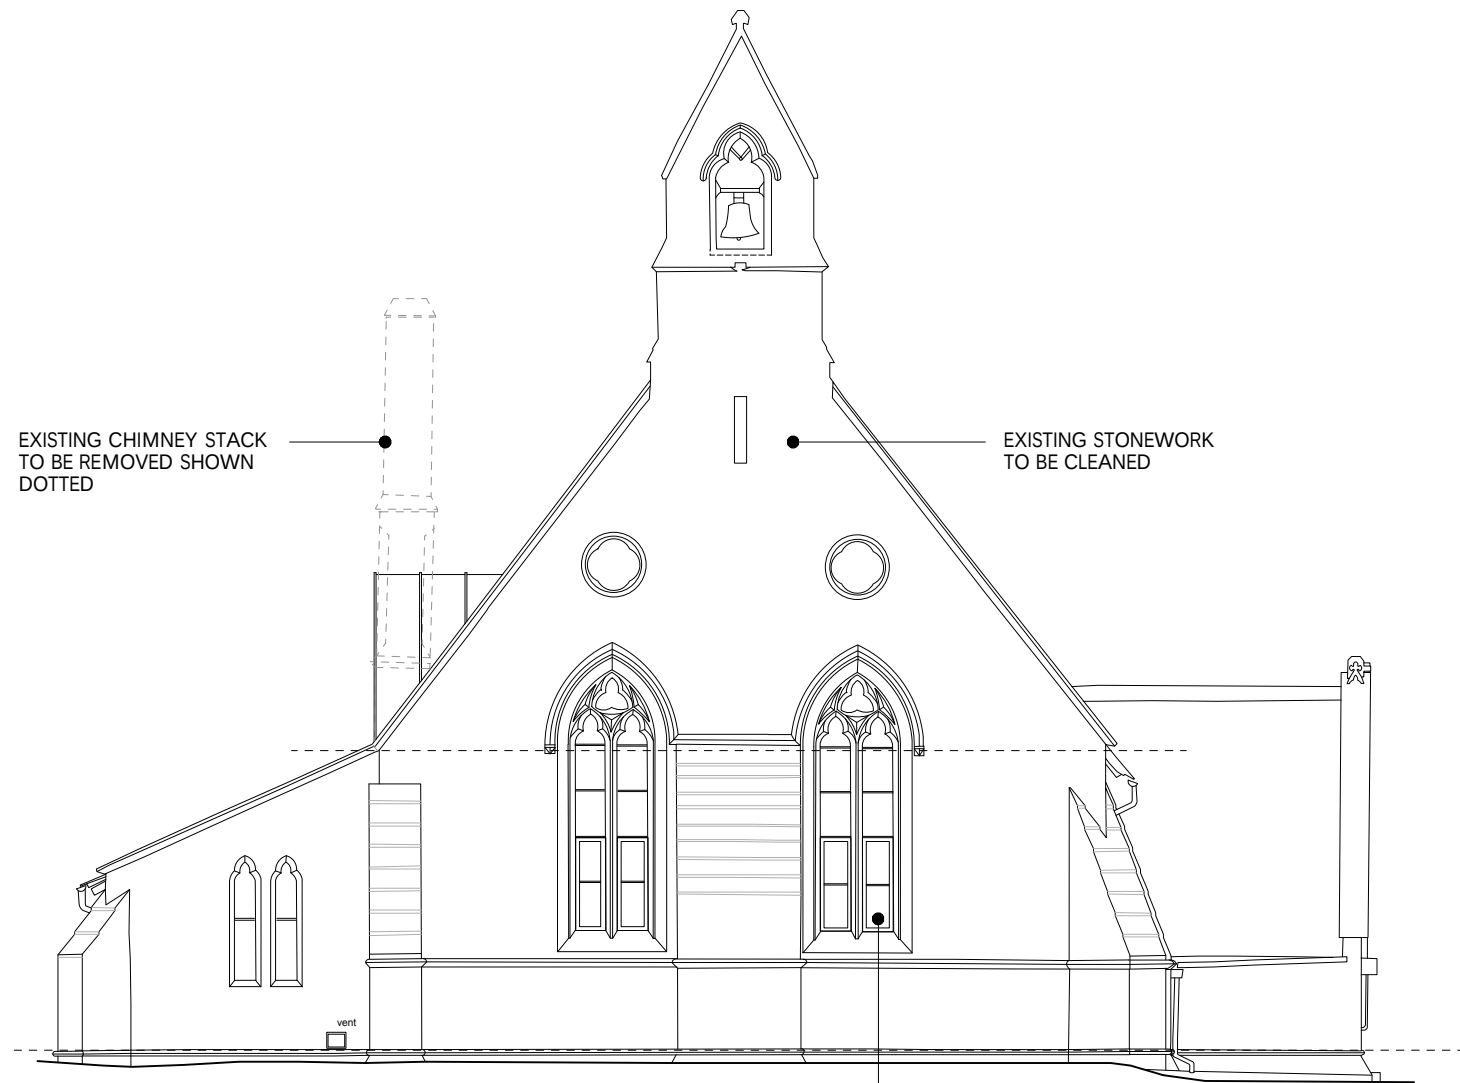


EXISTING CHIMNEY STACK
TO BE REMOVED SHOWN
DOTTED

EXISTING STONEWORK
TO BE CLEANED

NEW METAL FRAMED WINDOWS
INCORPORATING OPENING
LIGHTS TO EXISTING OPENINGS

NORTH ELEVATION

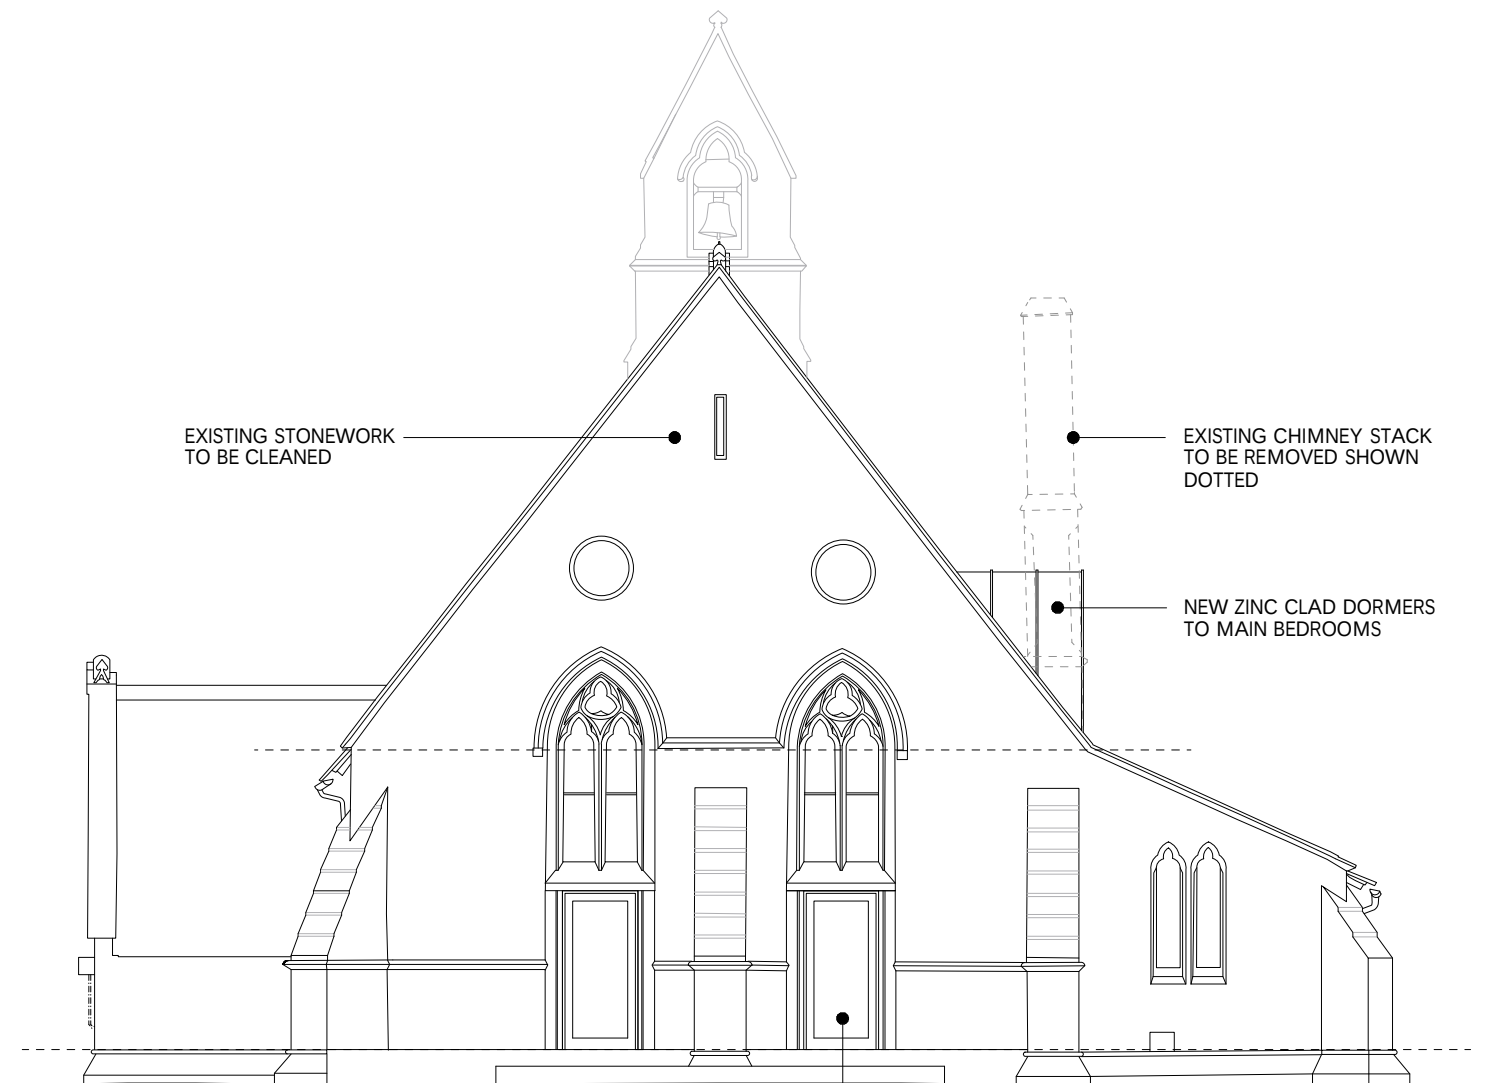

EXISTING STONEWORK
TO BE CLEANED

EXISTING CHIMNEY STACK
TO BE REMOVED SHOWN
DOTTED

NEW ZINC CLAD DORMERS
TO MAIN BEDROOMS

EXISTING WINDOW OPENINGS TO BE TAKEN
DOWN TO FLOOR LEVEL WITH NEW STONE
JAMBS AND EXISTING STONE CILL RAISED TO
FORM LINTEL. NEW METAL FRAMED GLAZED
DOORS FITTED TO OPENING WITH NEW
WINDOWS ABOVE

SOUTH ELEVATION

0 1 2 3 4 5
Metres

Jonathan Davidson Architects

Architecture, Planning & Industrial Design

47 Hilton Street
MANCHESTER
M1 2EF

t: 0161 711 0835
e: inbox@jddavidsonarchitects.com
w: www.jddavidsonarchitects.com

Client Mr D Apenteng

Project **St John in the Wilderness**
Whalley Rd, Shuttleworth

Scale & Date 1:100 @ A3

Sept 2021

Document **Planning Drawing**
Proposed Elevations 3/3
Status For information

Doc Ref	367	PD	0011	-
---------	-----	----	------	---