



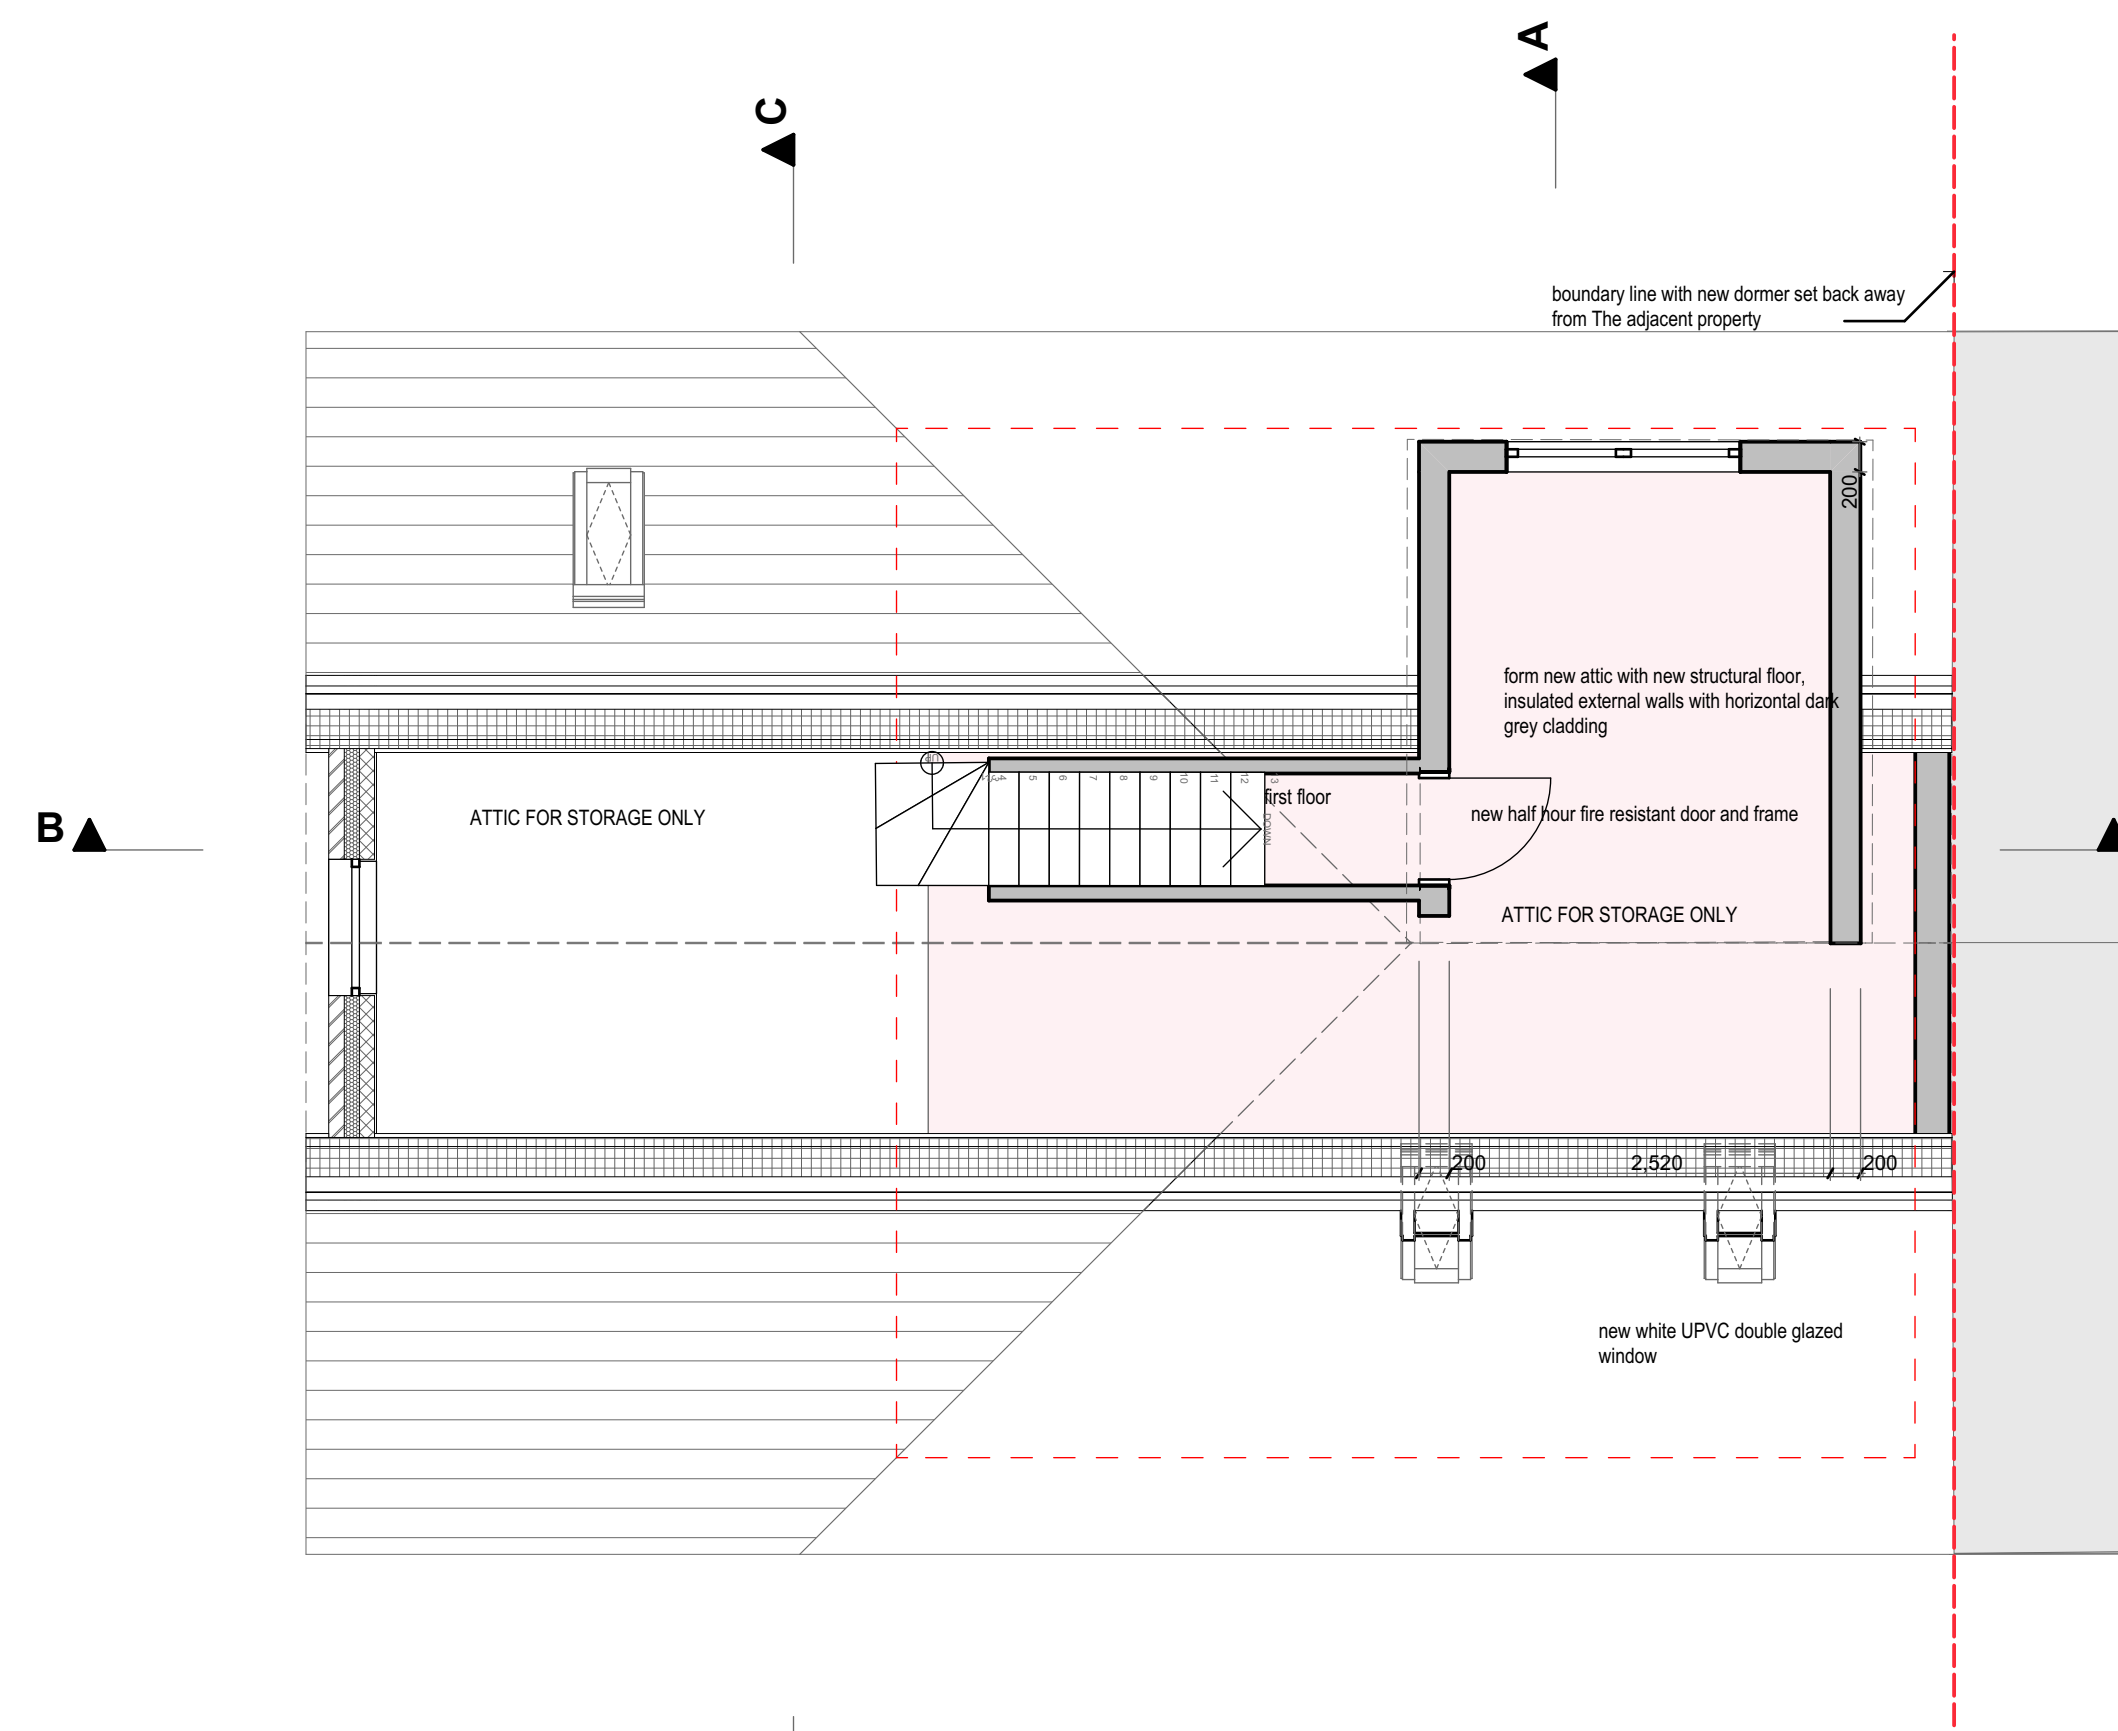


ATTIC

1:50

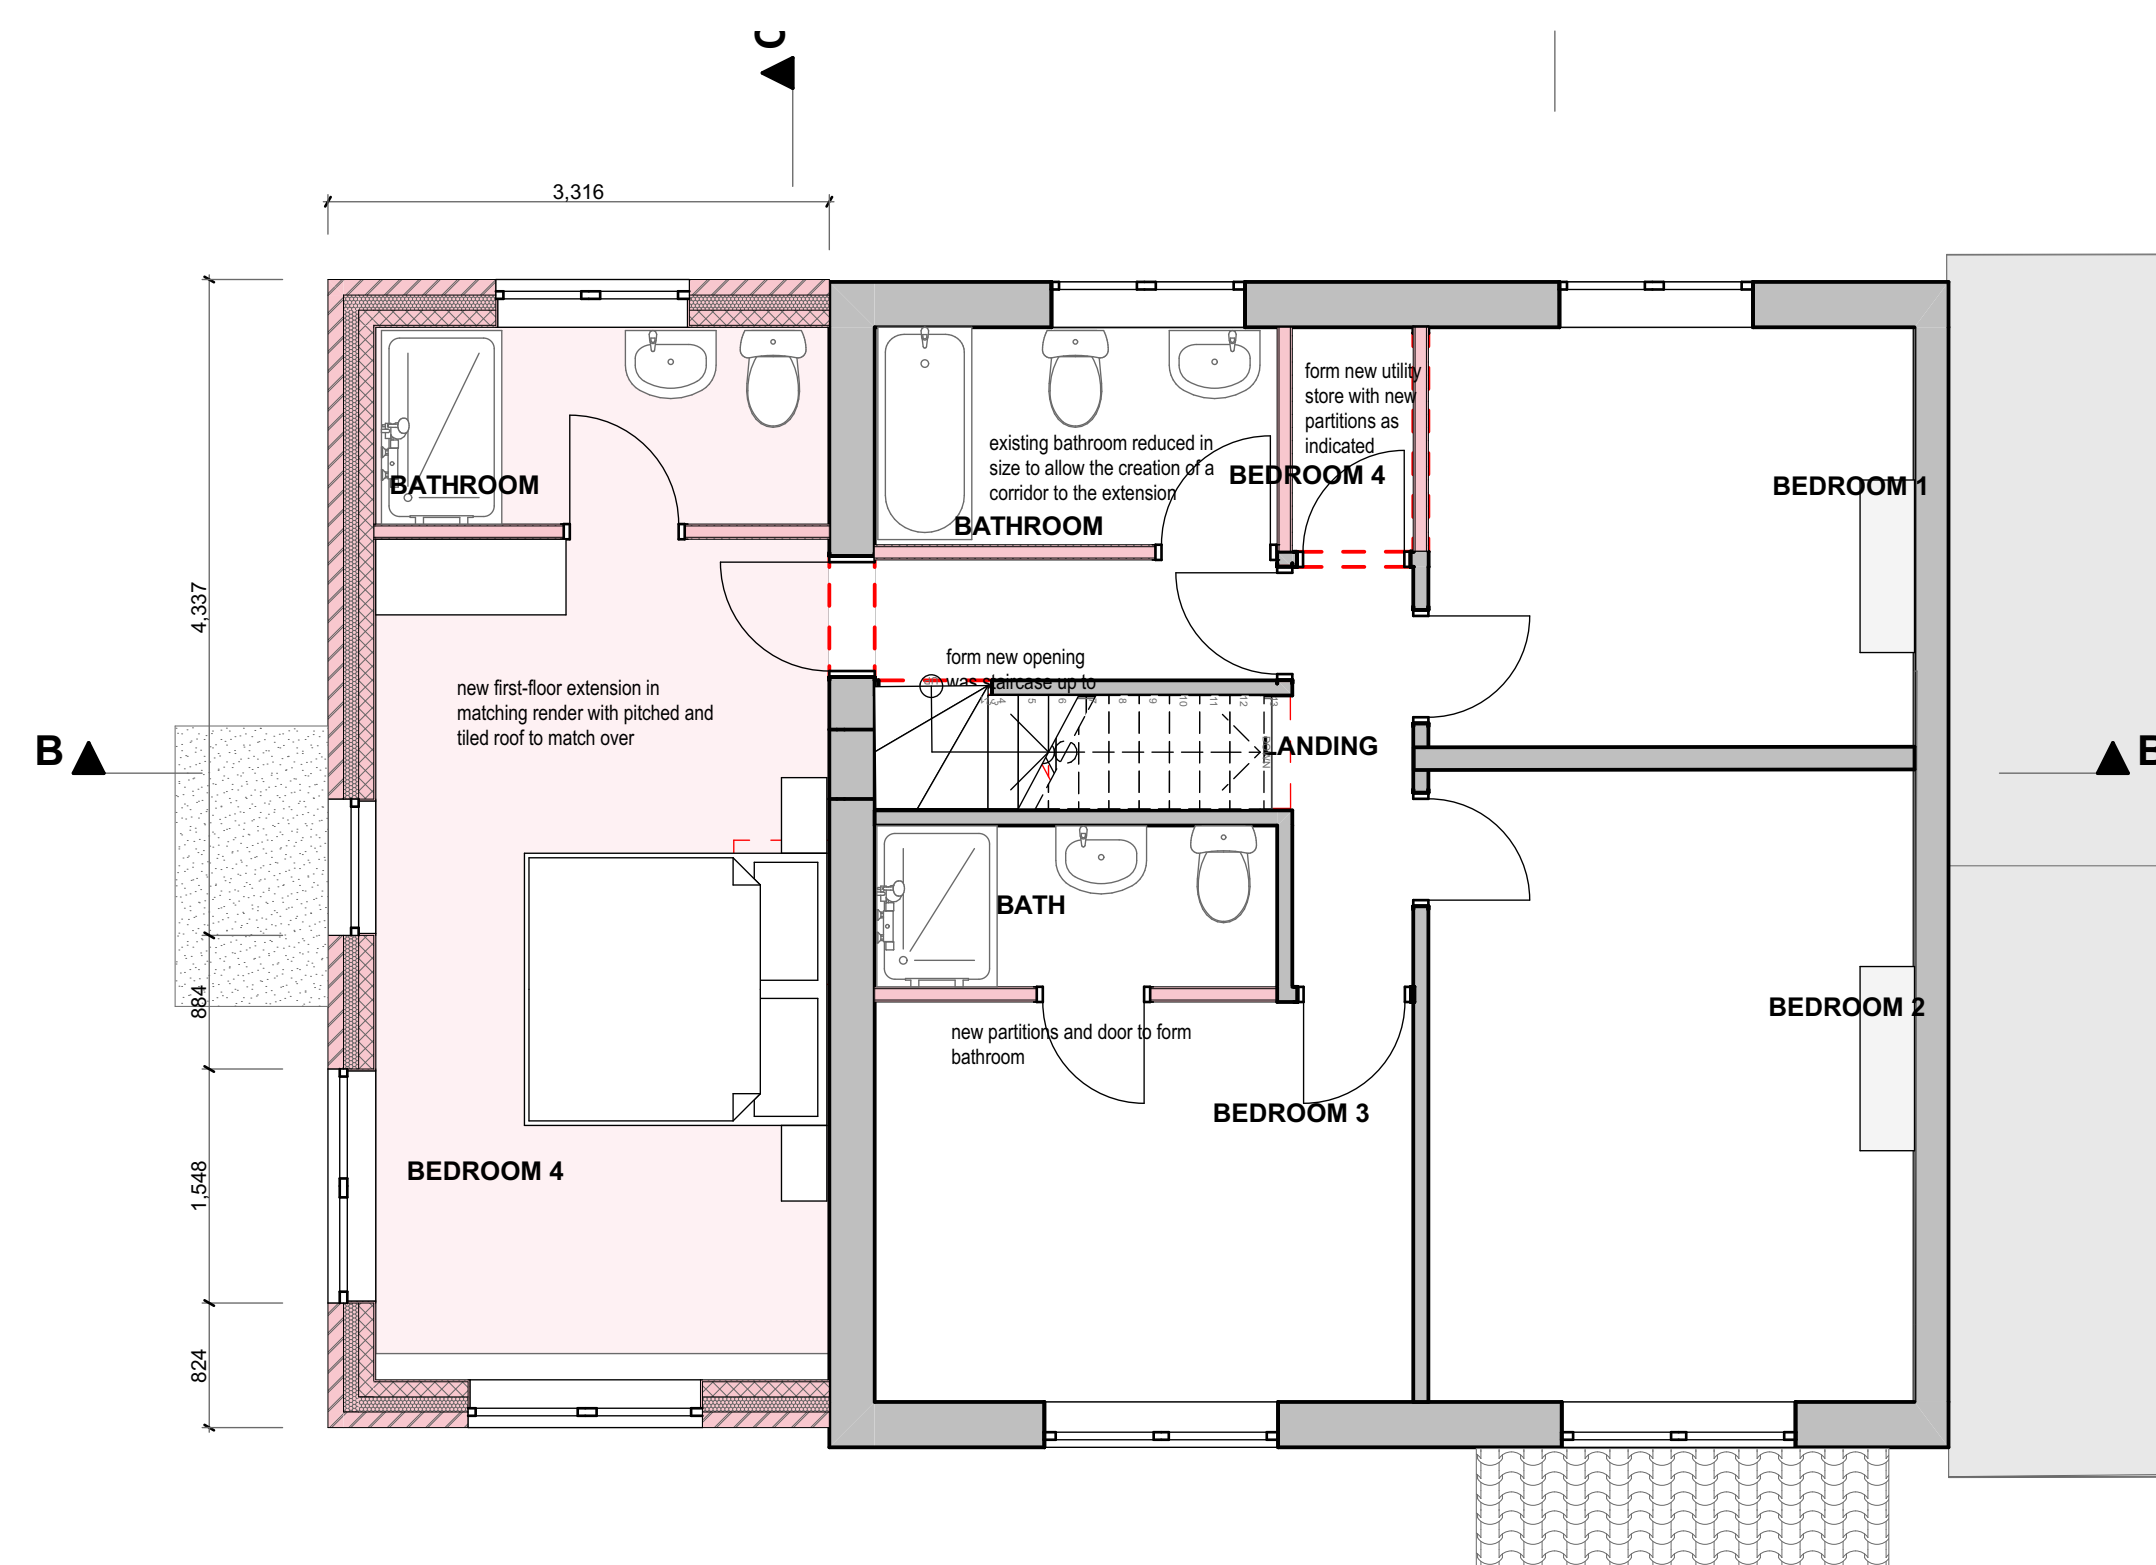

FIRST FLOOR

1:50

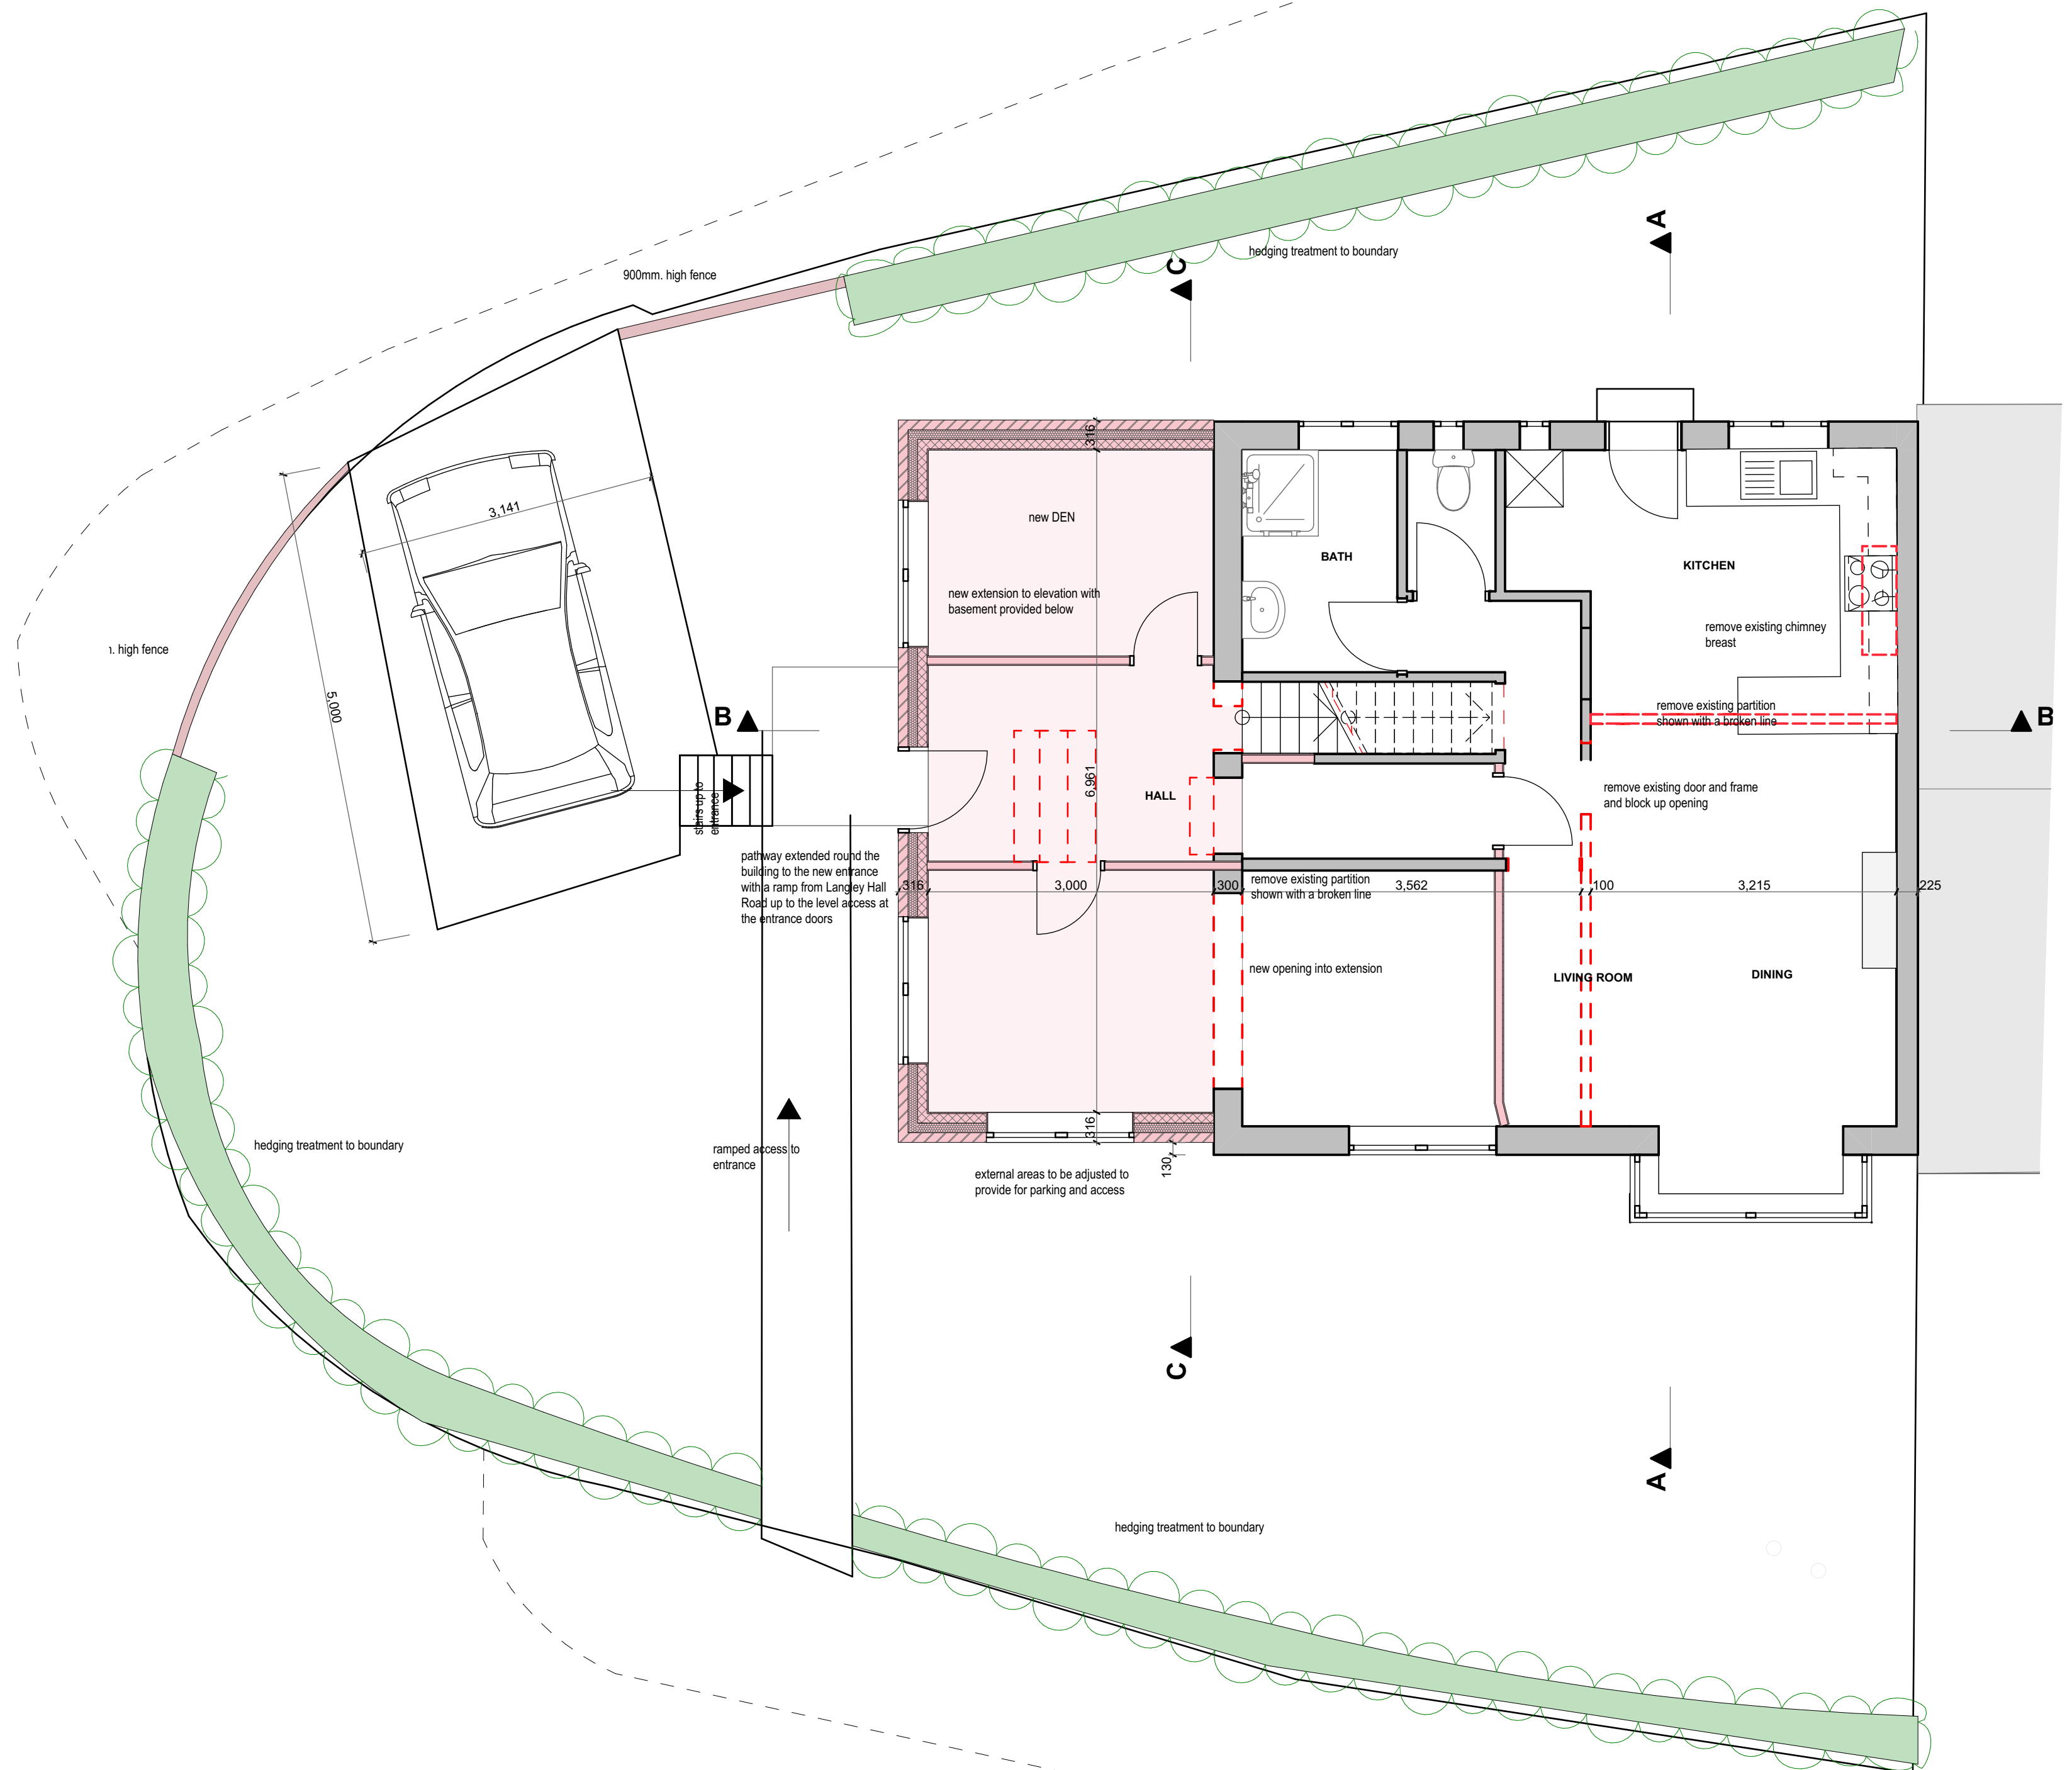

## GROUND FLOOR

1:50

REV F. Amend first floor together with roof ridge and eaves position 28/08/20

Revision E. Amend internal layout 29/10/19

Revision D. Amend boundary treatment. 03/10/19

Revision C. Show boundary treatment, add dimension to parking space. 10/09/19

Revision B.Introduce gable, amend parking and amend dormers. 26/08/19

Revision A. Indicate parking space, clarify dormer relationship to boundary and clarify pathway and ramp to new entrance position. 31/07/19

Entrances positions: 5/1/07/10



 **DENOVALE LTD.**

TEL: 0161 941 7417 MOBILE 0774 988480

 **GONSHAW ASSOCIATES**  
CHARTERED ARCHITECTS

3 KENDAL DRIVE GATLEY CHEADLE SK8 4QJ  
TEL: 0161 408 4882 MOBILE 07711583075  
Email: [ron@gonshaw-associates.com](mailto:ron@gonshaw-associates.com)

|                                                                                           |                        |                         |
|-------------------------------------------------------------------------------------------|------------------------|-------------------------|
| <b>CLIENT.</b> MR JUZER KUTBUDDIN                                                         |                        |                         |
| <b>SITE/CONTRACT</b> ALTERATIONS AND EXTENSION<br>1A LANGLEY HALL ROAD, PRESTWICH M25 3BZ |                        |                         |
| <b>TITLE.</b> PROPOSED PLANS                                                              |                        |                         |
| <b>DATE.</b> JUNE 19                                                                      | <b>SCALE.</b> AS SHOWN | <b>DRG No.</b> / 03 F / |
| <b>DRAWN.</b>                                                                             | <b>CHECKED.</b>        | 40284                   |