


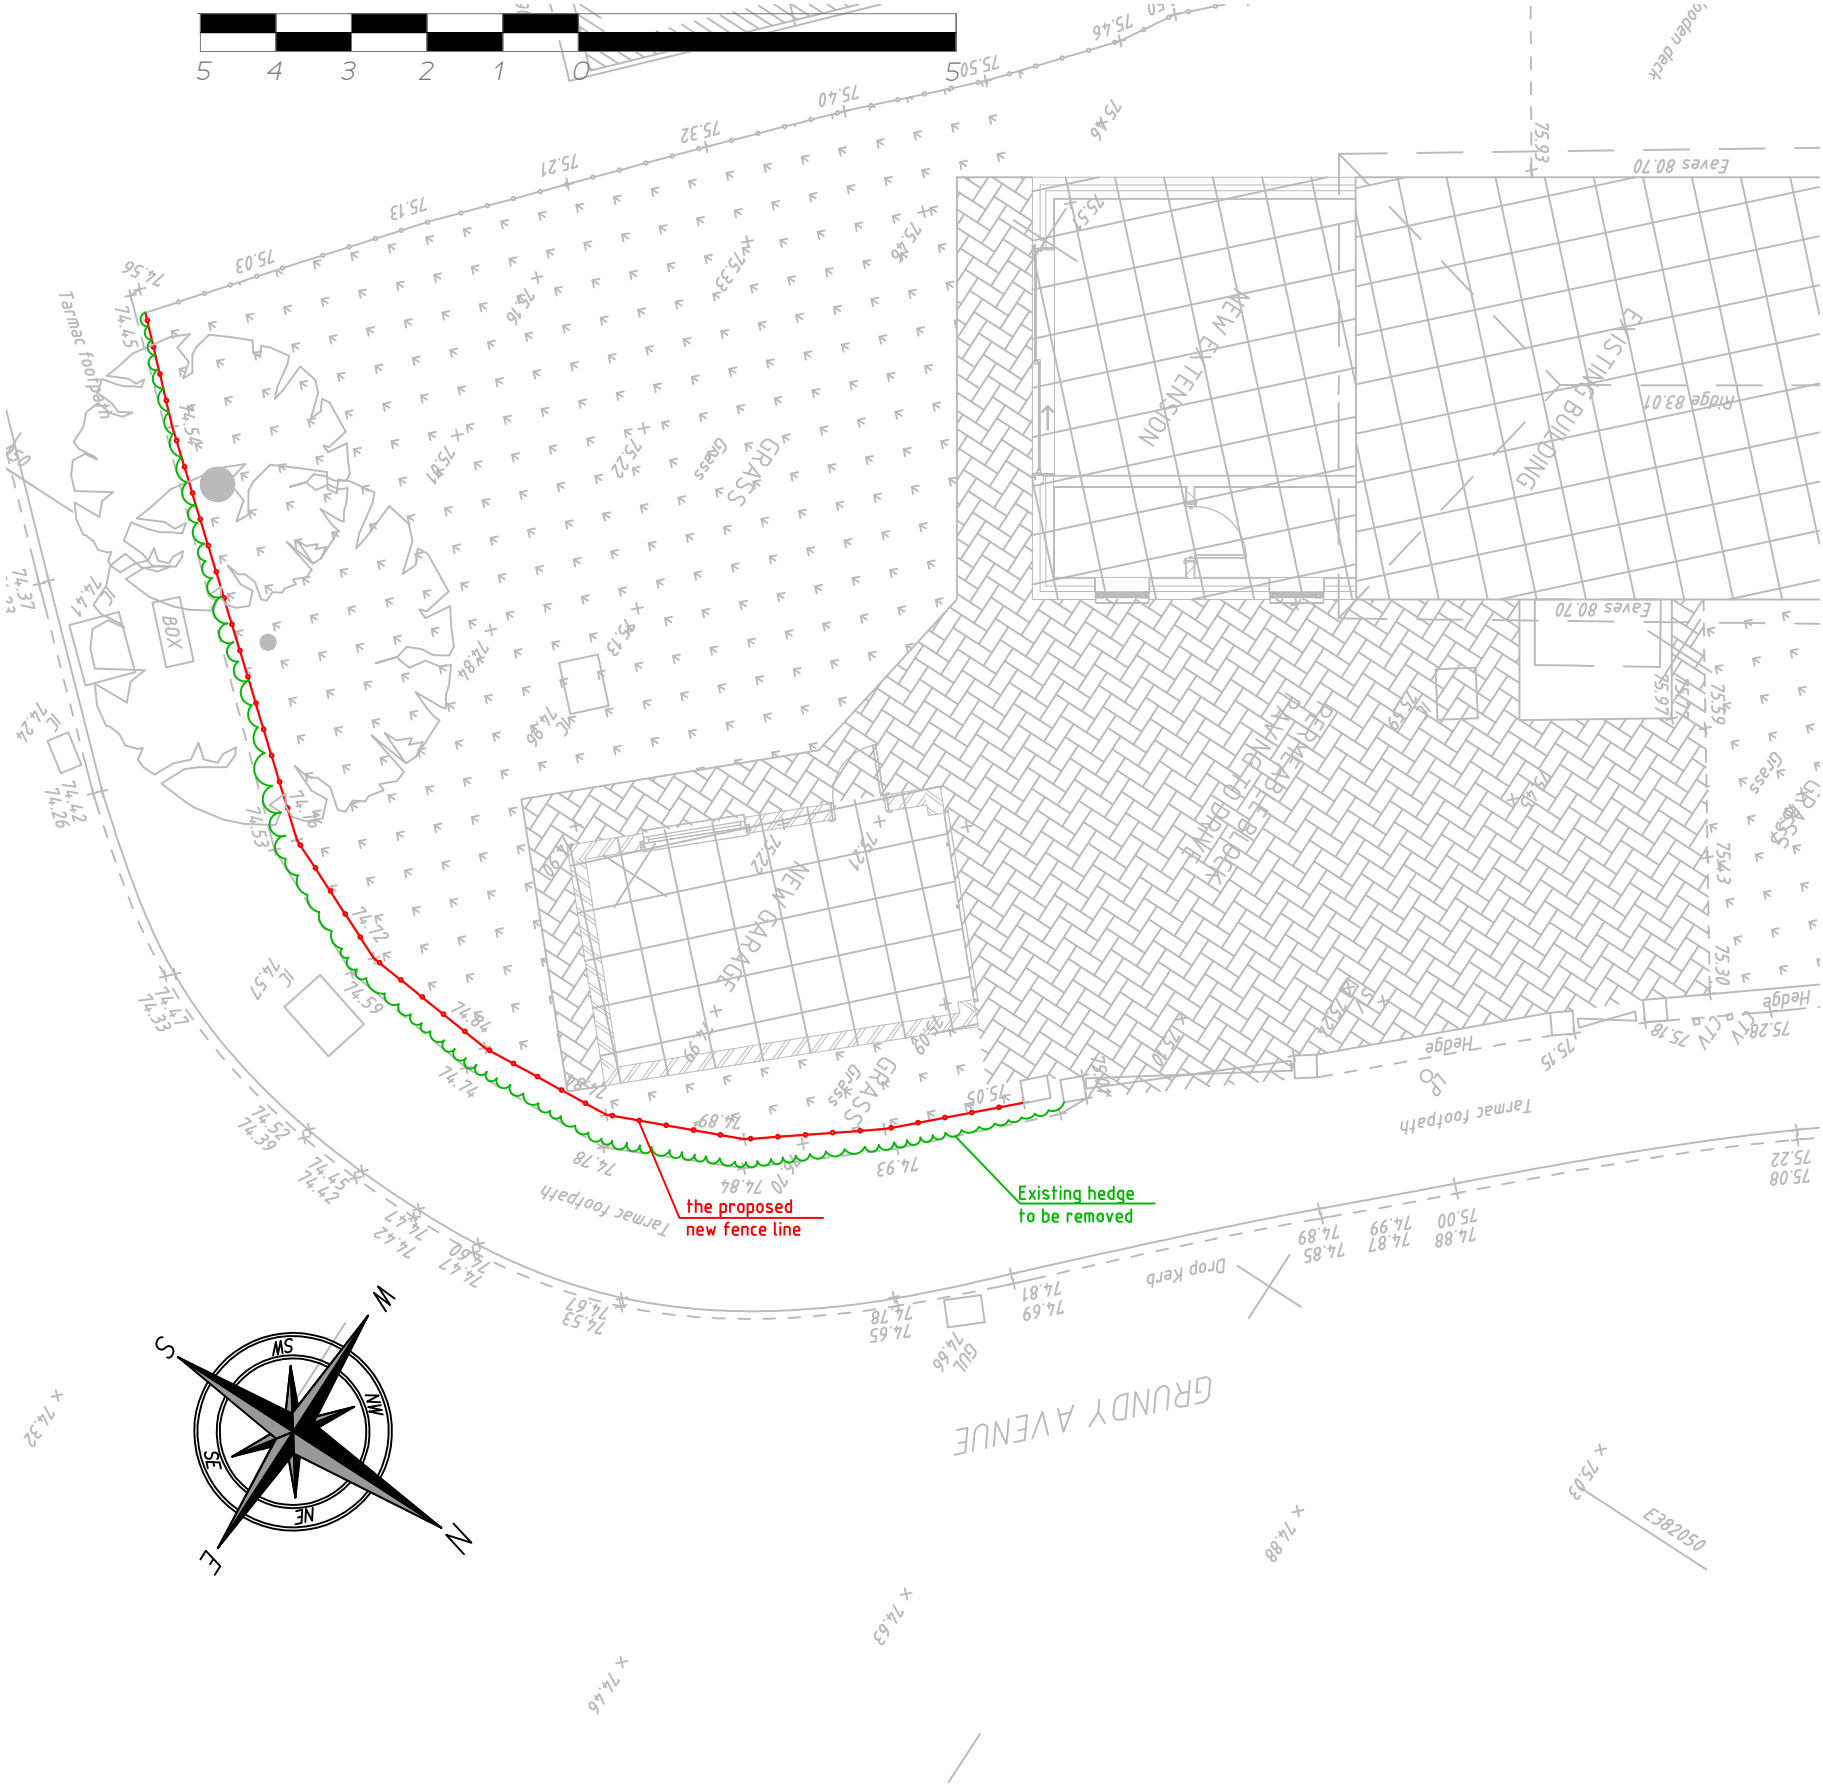

Proposed fence panel (W)1.83m (H)1.52m
Concrete post (H)1.80m
Concrete gravel board (H)0.30m



Revision History			
RevID	ChID	Change Name	Date



ARCHITECTURAL DRAWING SERVICE
4 Kemnay Avenue Stoke On Trent ST6 6UB
mob. 07599 501 000 mob. 079999 20 500
info@ktkgroup.co.uk www.ktkgroup.co.uk

Client
Mr&Ms Bienias

Project
Double side extension, demolition of the existing garage and construction of a new one in the new location
1 Grundy Avenue Prestwich Manchester M25 9TG

Drawing Name
Proposed of new fence

Drawing Status		
Planning		
Drawn By T.R.K.	Checked by K.M.S.	Date 2020-10-12
Drawing Scale A3@ 1:100		
Drawing Number KTK-PL20-08-006		Revision