

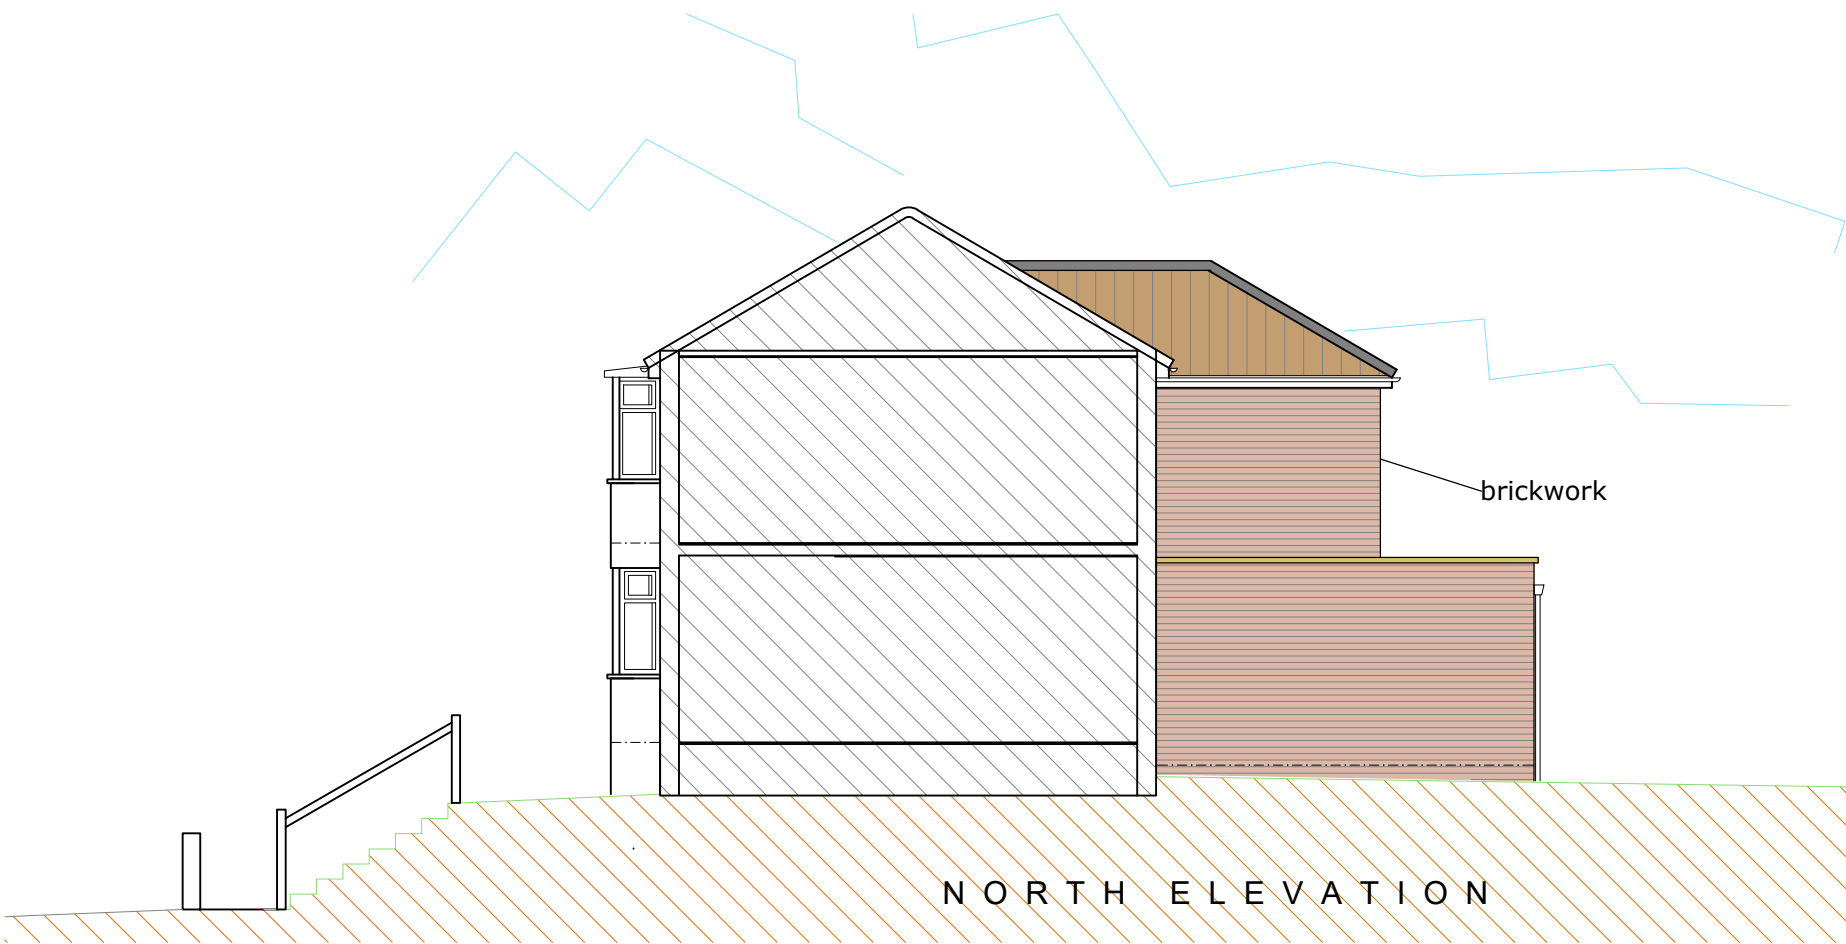
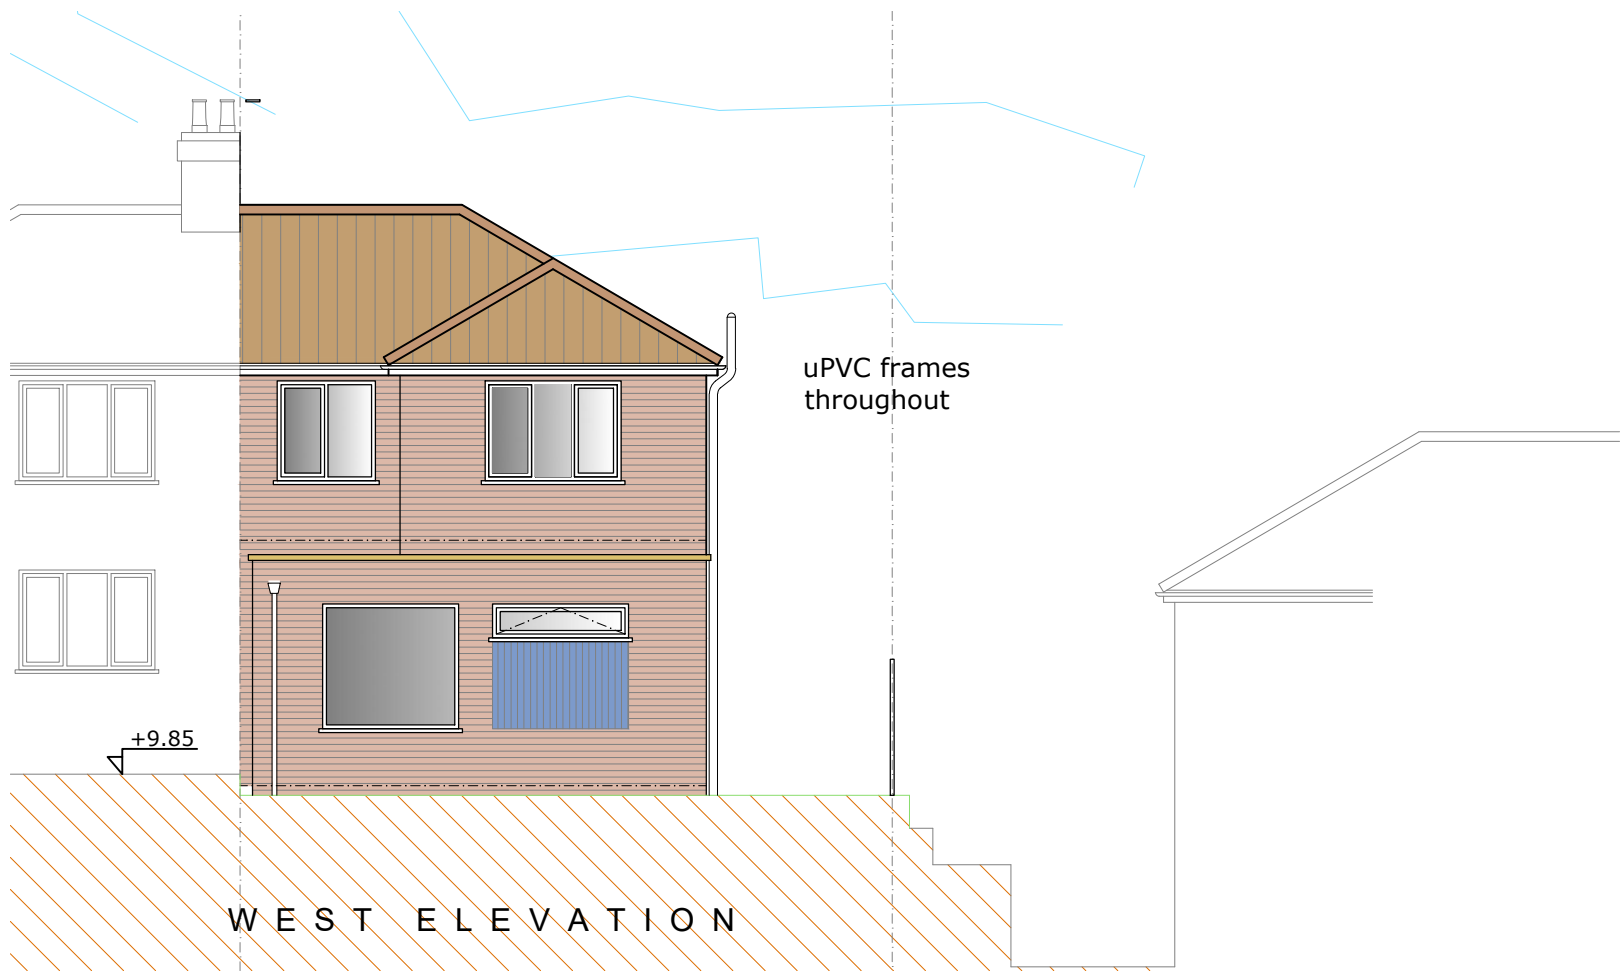


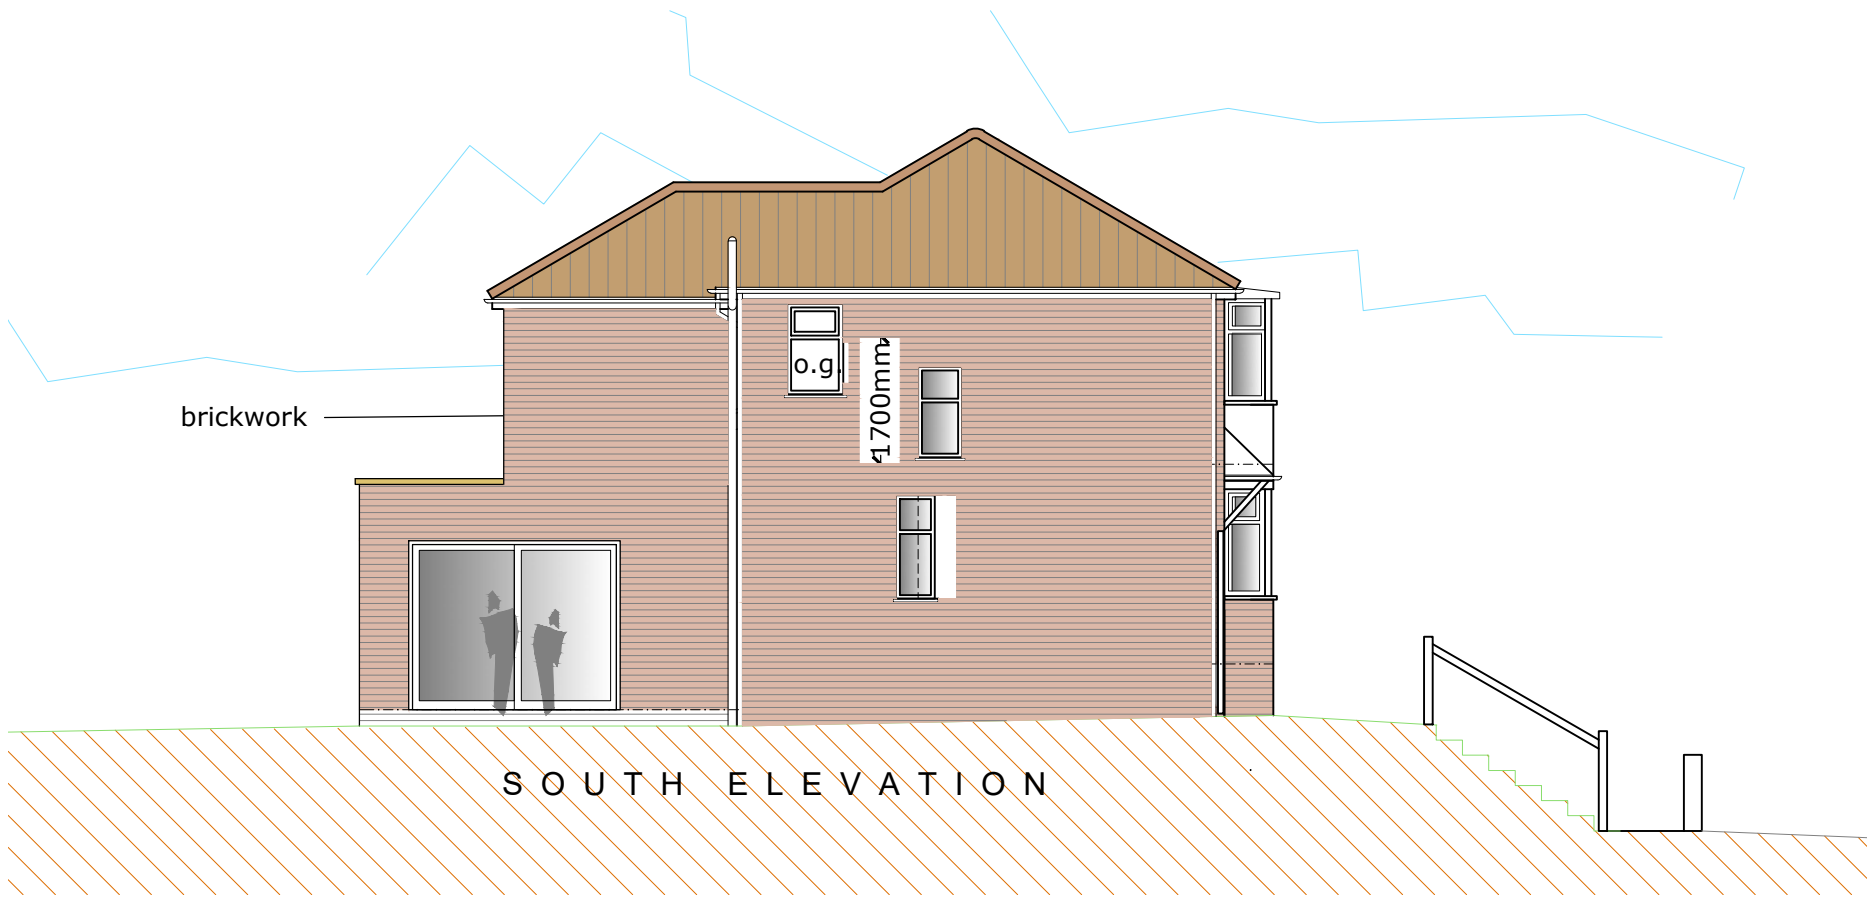

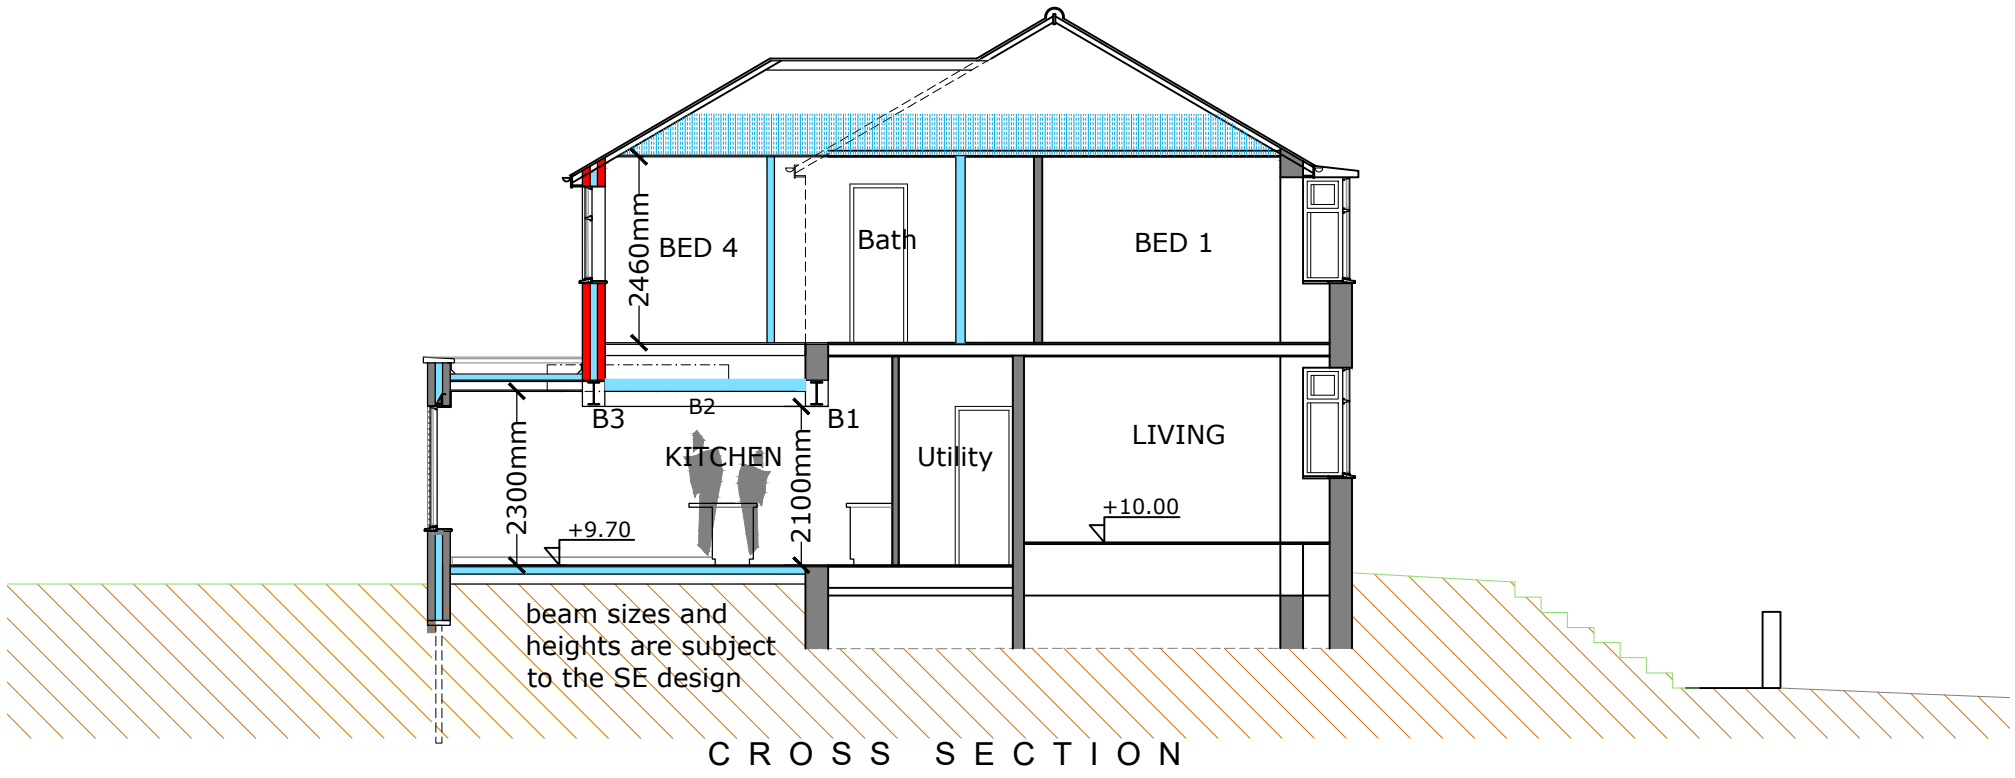

The architect your home deserves

[www.prideroad.co.uk](http://www.prideroad.co.uk) @lisaraynes 07989 744 336 lisa@prideroad.co.uk

|                                                   |                   |              |                 |                   |
|---------------------------------------------------|-------------------|--------------|-----------------|-------------------|
| Client: Kerry McAtkin                             |                   |              |                 |                   |
| Project: 51 Mountside Crescent Manchester M25 3JF |                   |              |                 |                   |
| Drawing: Proposed Elevations                      |                   |              |                 |                   |
| Scale @ A2<br>1:100                               | Date:<br>30.09.22 | Drawn:<br>BR | Job no:<br>J862 | Drawing No.<br>31 |