



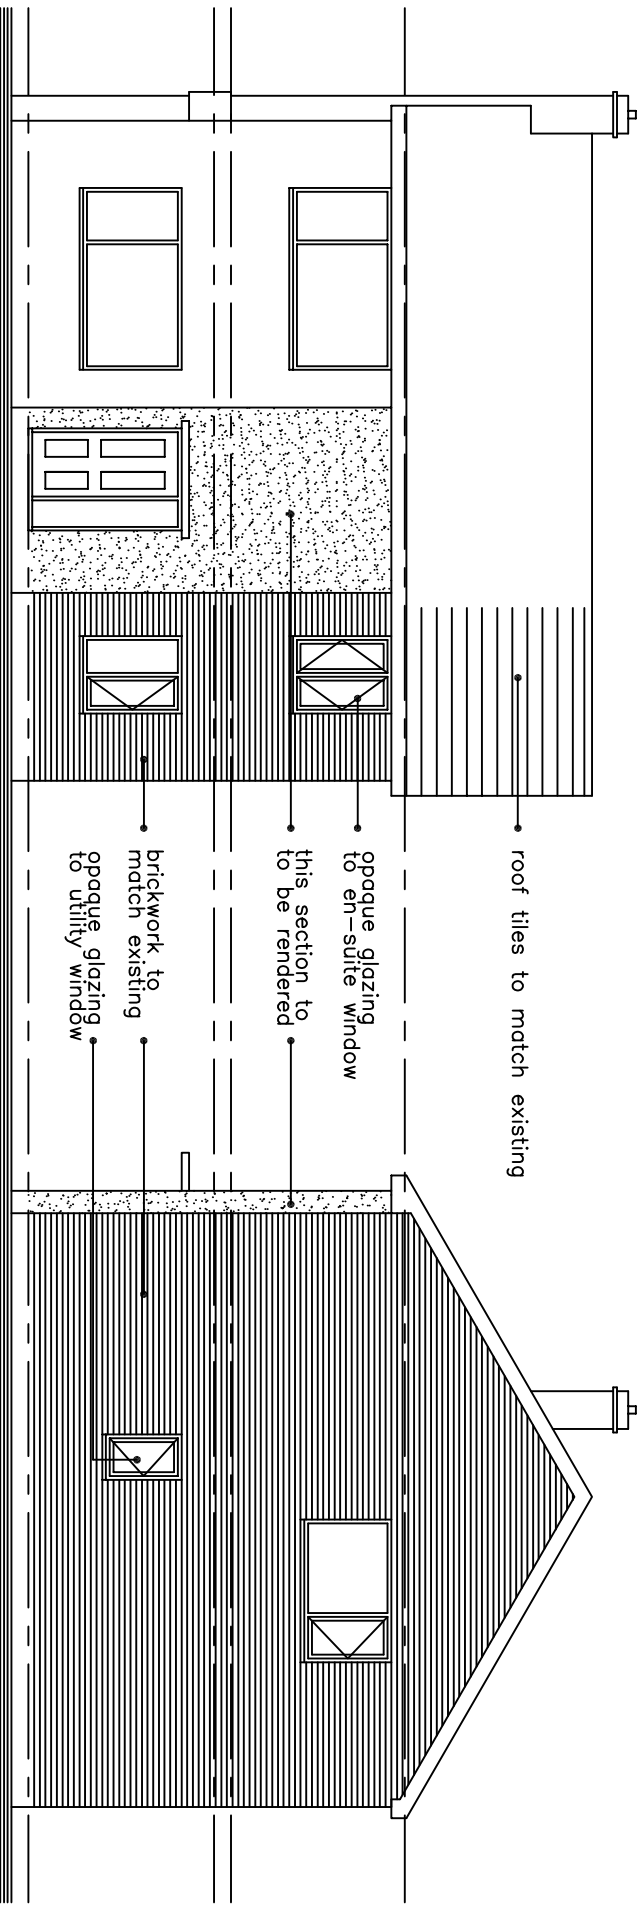

FRONT

SIDE

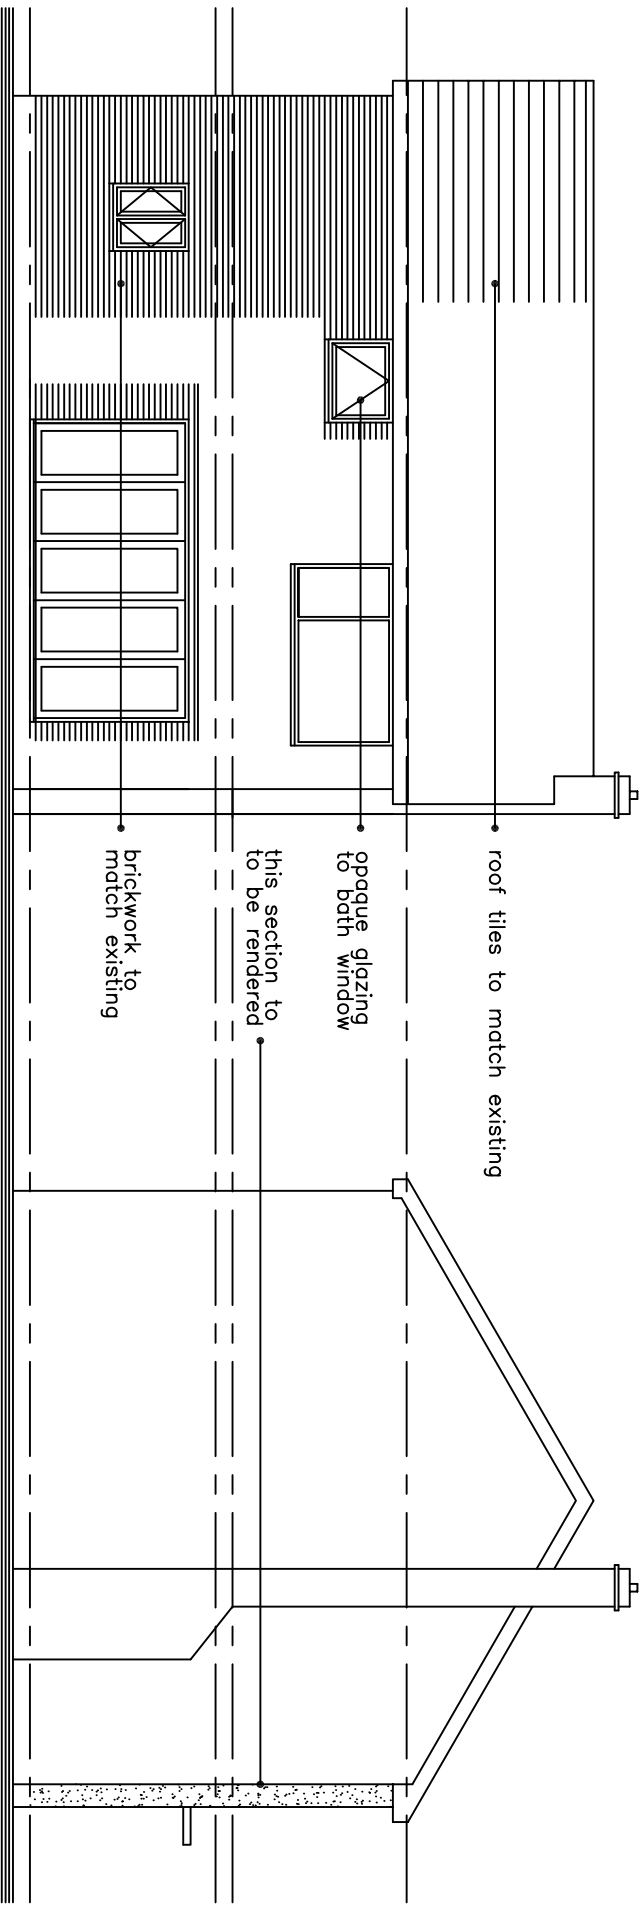

FRONT

SIDE

PROPOSED ELEVATIONS

SCALE 1:100

DWG NO - 03

