



All dimensions to be checked on site before commencement of works. Do not scale from this drawing. Any discrepancies are to be notified to the Architect/Designer immediately **IF IN DOUBT - ASK!** Unless otherwise stated all dimensions are given in millimetres.

revisions:

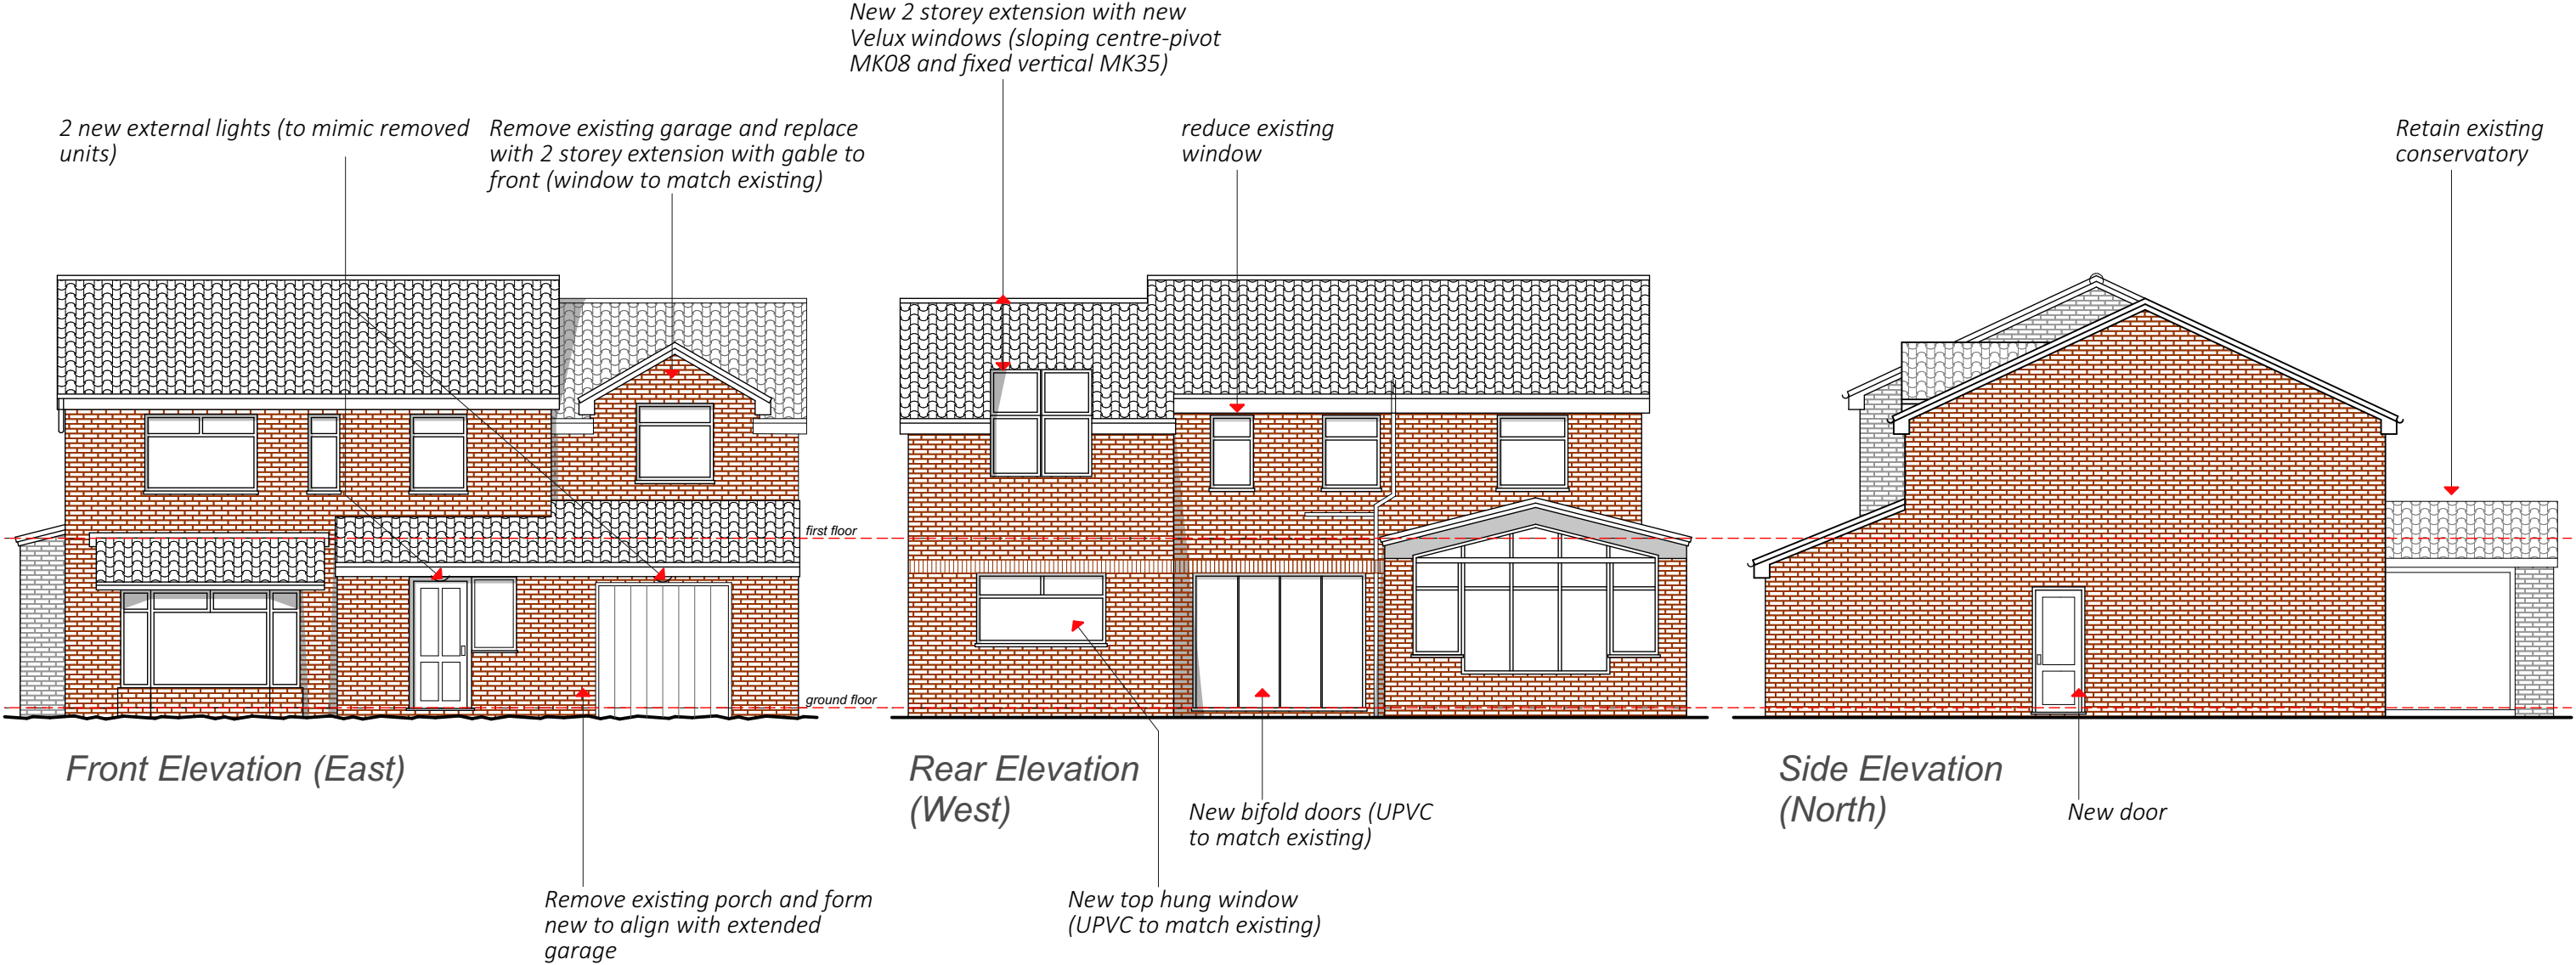

Proposed Elevations 1:100

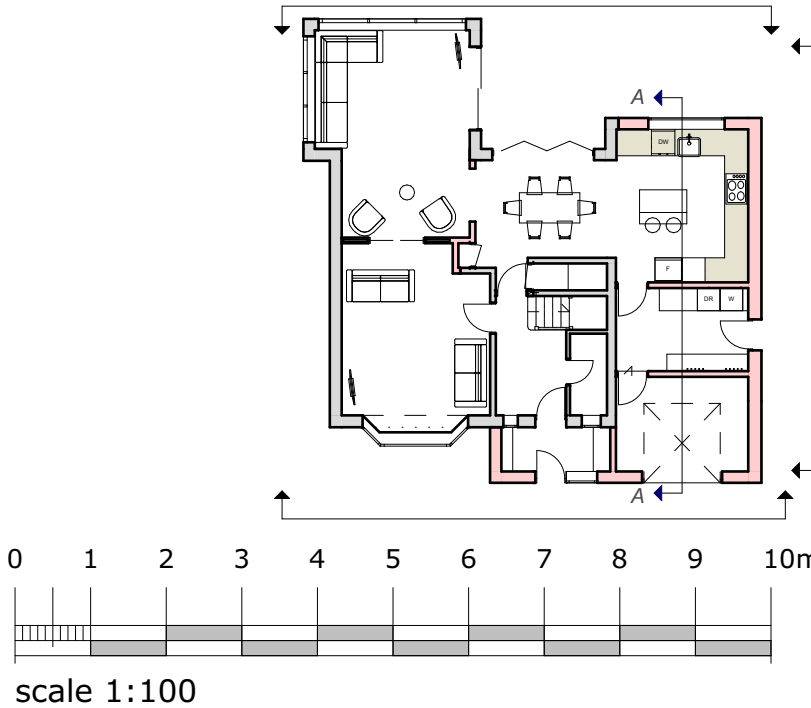

AREM architectural design

Client : T Nuttall & B K Cheema

Refurbishment

41 Palmerston Close BL0 9YN

Sheet : Proposed Elevations

Drawing No :	AD2504	302	
--------------	--------	-----	--

scale : 1:100, 1:200 @A3

date : 21.12.25

drawn :gp check : emma.aremdesign@gmail.com

© ALL DRAWINGS AND WRITTEN MATERIAL HEREIN CONSTITUTE THE ORIGINAL AND UNPUBLISHED WORK OF THE ARCHITECT/DESIGNER, AND THE SAME MAY NOT BE DUPLICATED, USED, OR DISCLOSED WITHOUT THE WRITTEN CONSENT OF THE ARCHITECT/DESIGNER.

8 Mint Street
Ramsbottom
Bury
BL0 0PE
07715535188