




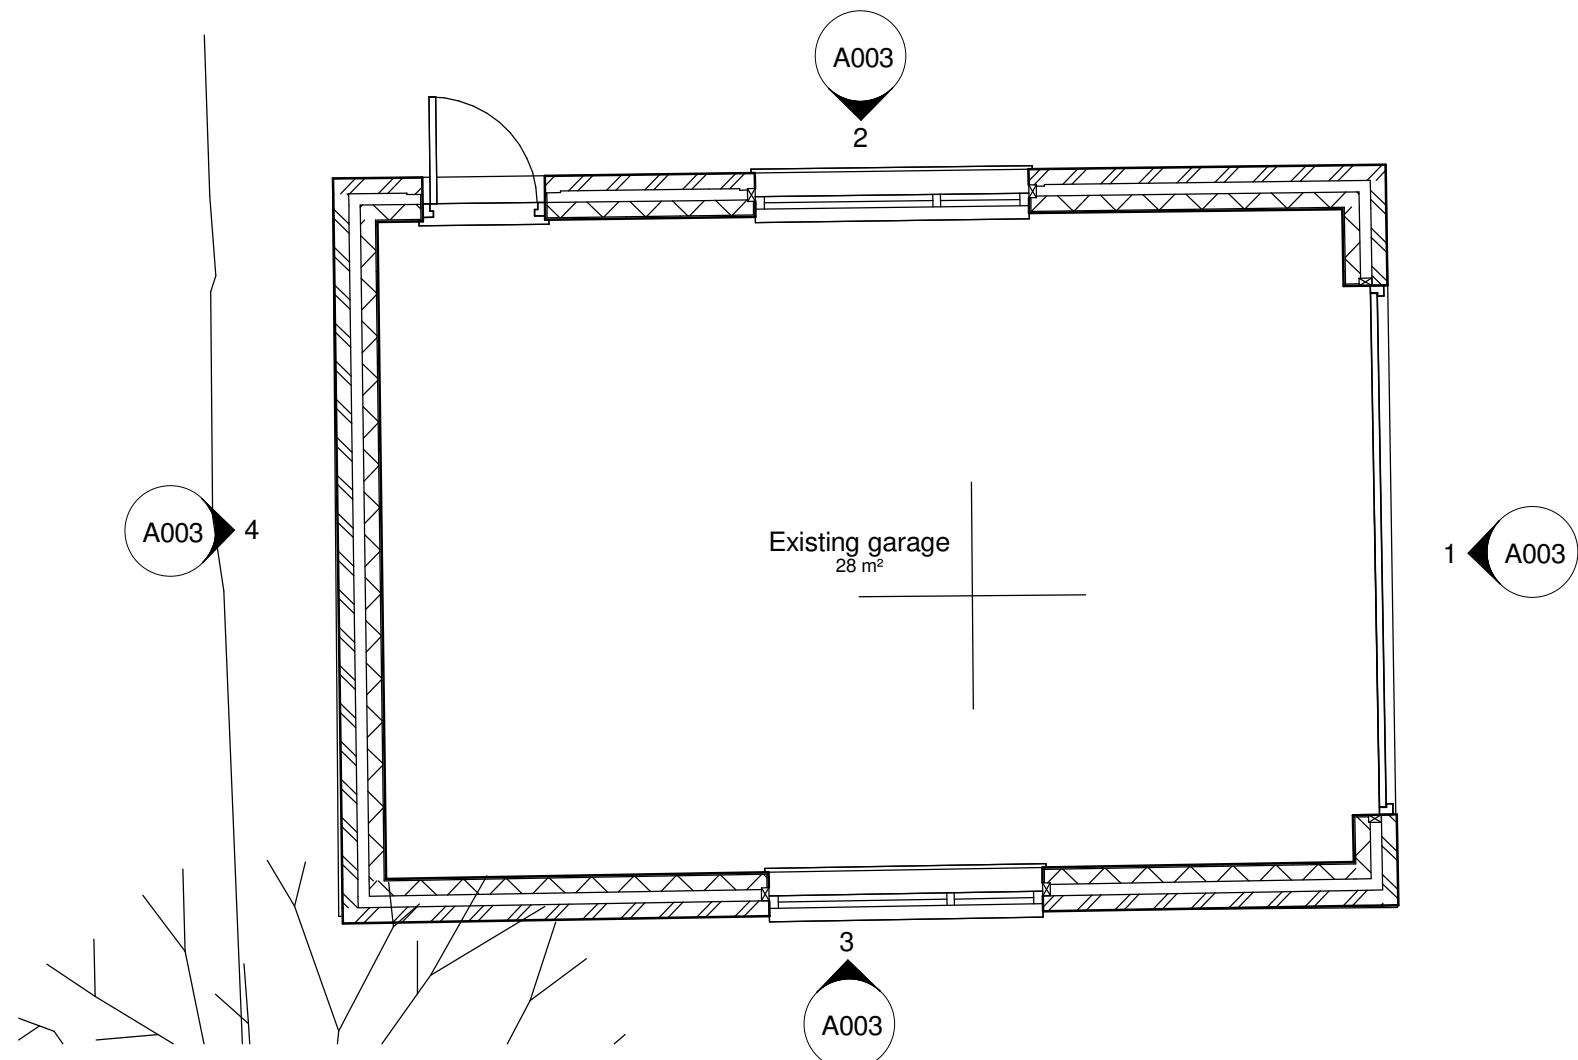


Level 0 Garage
1 : 50

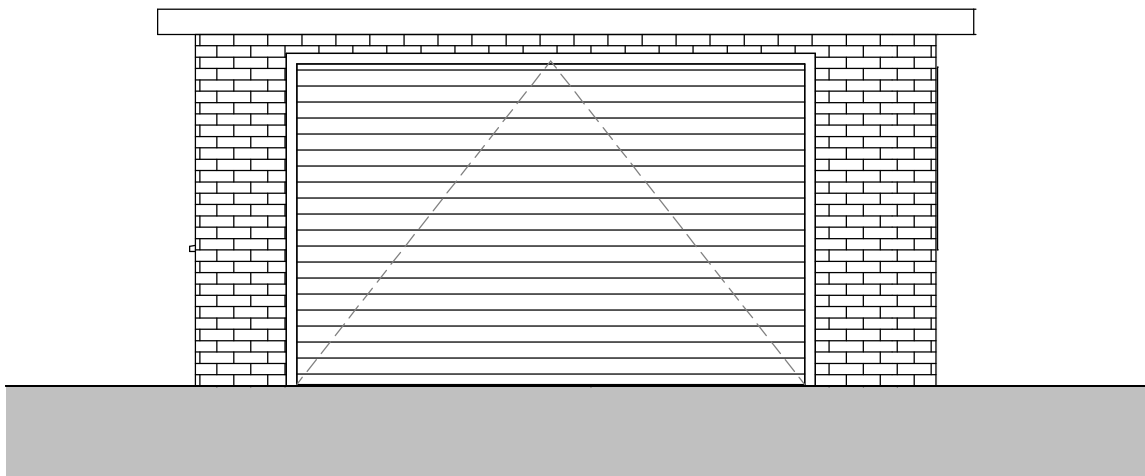


Elevation 1 - a
1 : 50

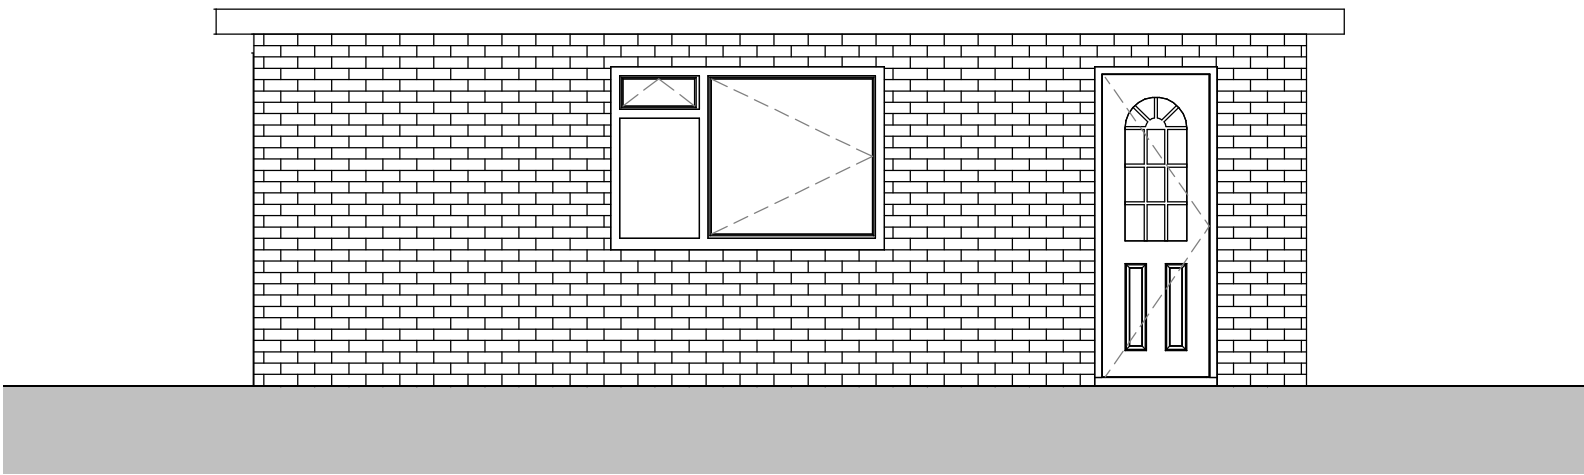

Elevation 2 - a
1 : 50

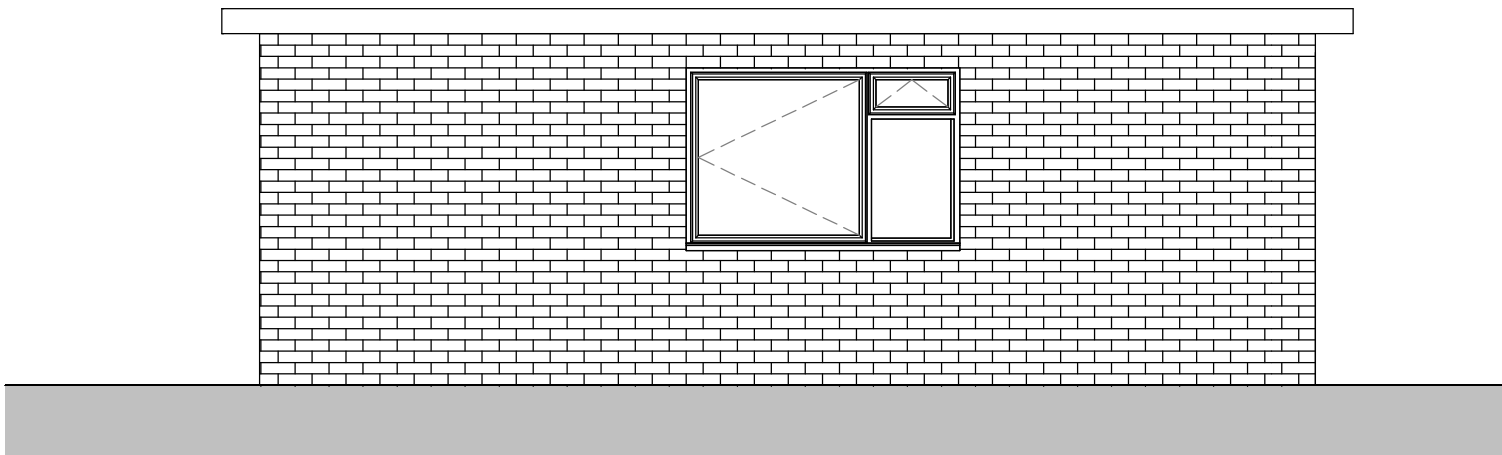

Elevation 3 - a
1 : 50

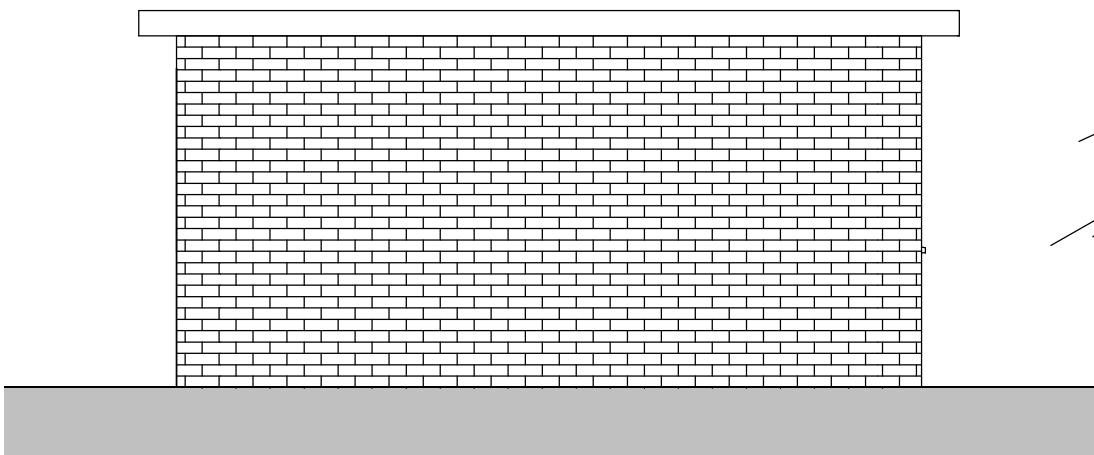


Elevation 4 - a
1 : 50



©
Use figured dimensions only. Contractor is to check all dimensions before commencement of works. This drawing is copyright. This data to be used as a ref file only - not as live data. This drawing must only be used for the purpose for which it is supplied.

NOTES:

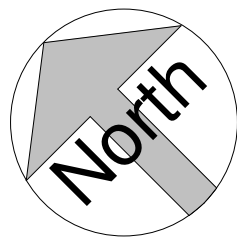

Revision Number	Date	Description of Revision	No	Drawn
-----------------	------	-------------------------	----	-------

SEED
Architects!

Experience | Design Ethos | Passion
Pancosage Chambers, 3 Pancosange, Manchester M3 2HW - 0161 832 5750

status
Planning

job title
Highview

Location

drawing title
Existing Garage

author RH	date 09/03/26	drawn by RH	date 09/03/26
checker RH	date 20/04/26	approver RH	date 20/04/26
scale 1 : 50	paper size A1		

Project no. 3594	Seed drawing no. A003	Rev.
---------------------	--------------------------	------