

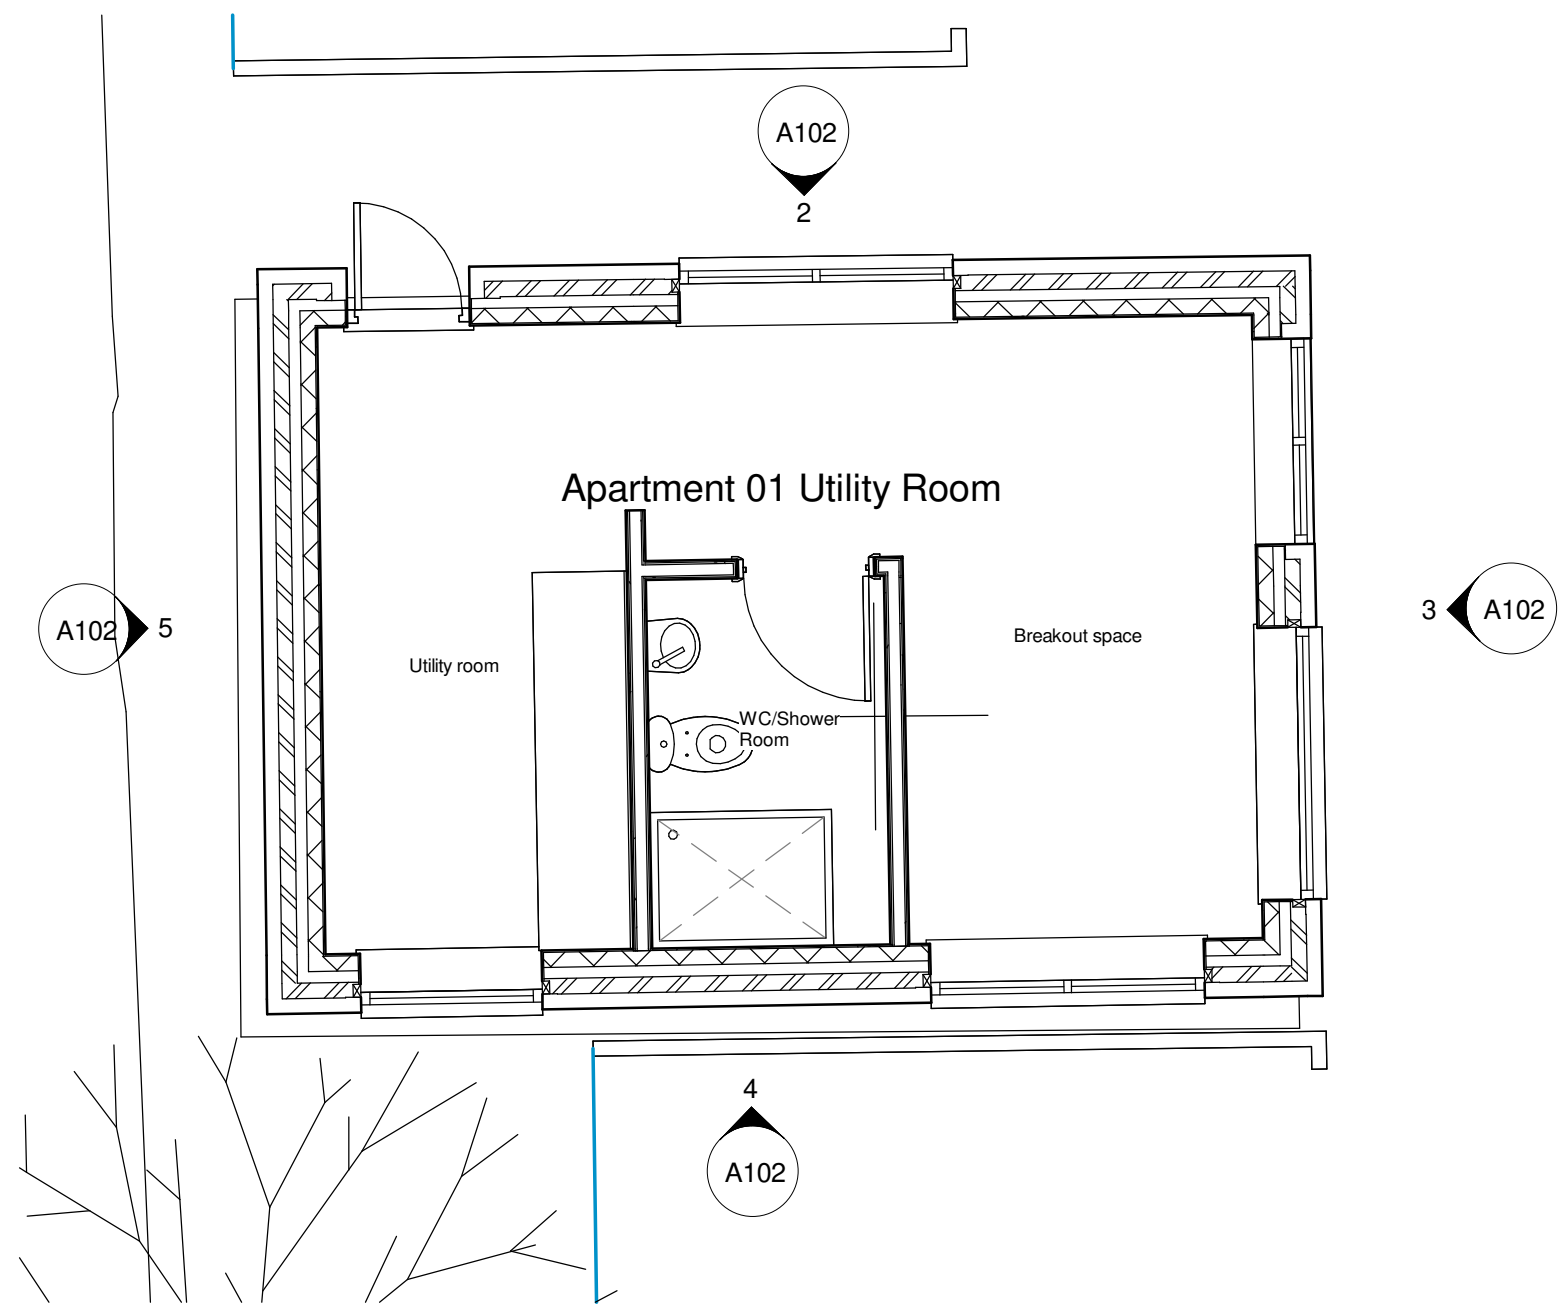
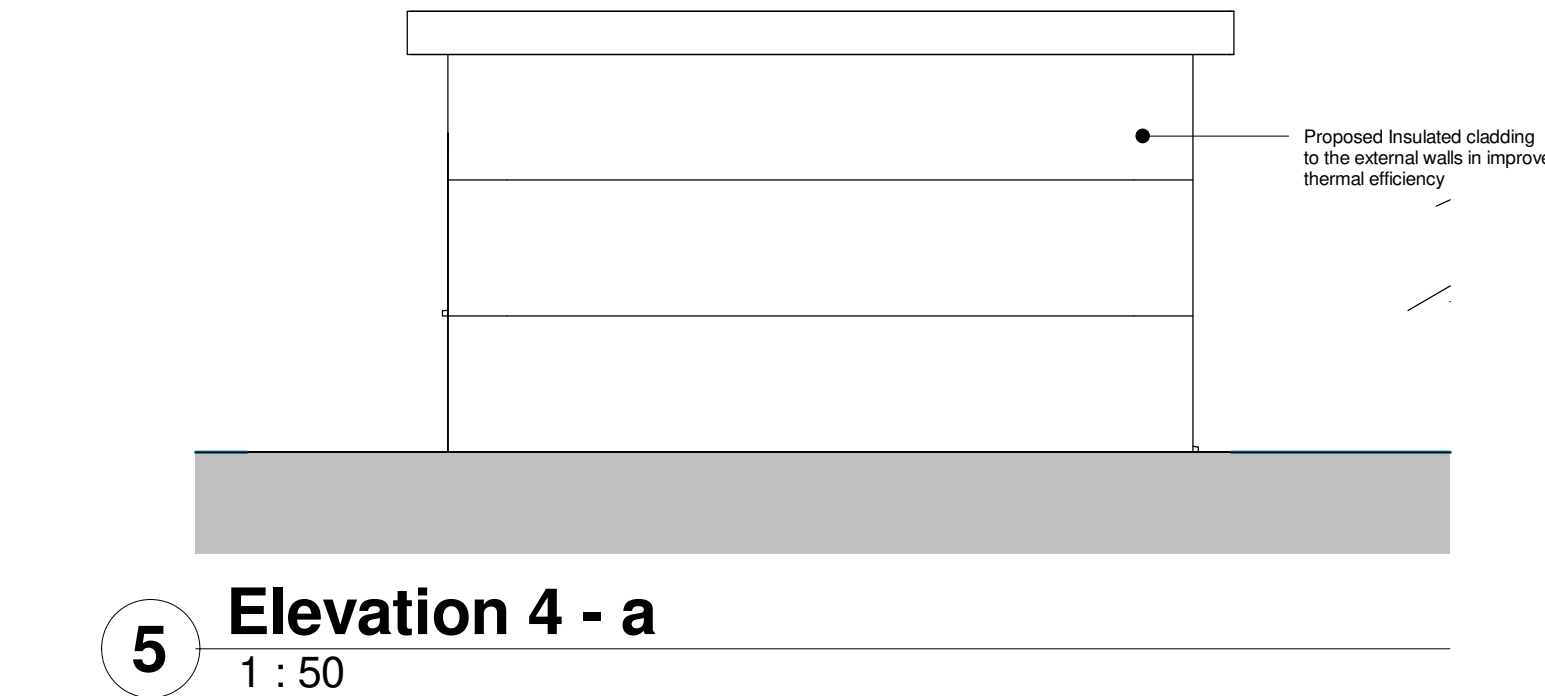
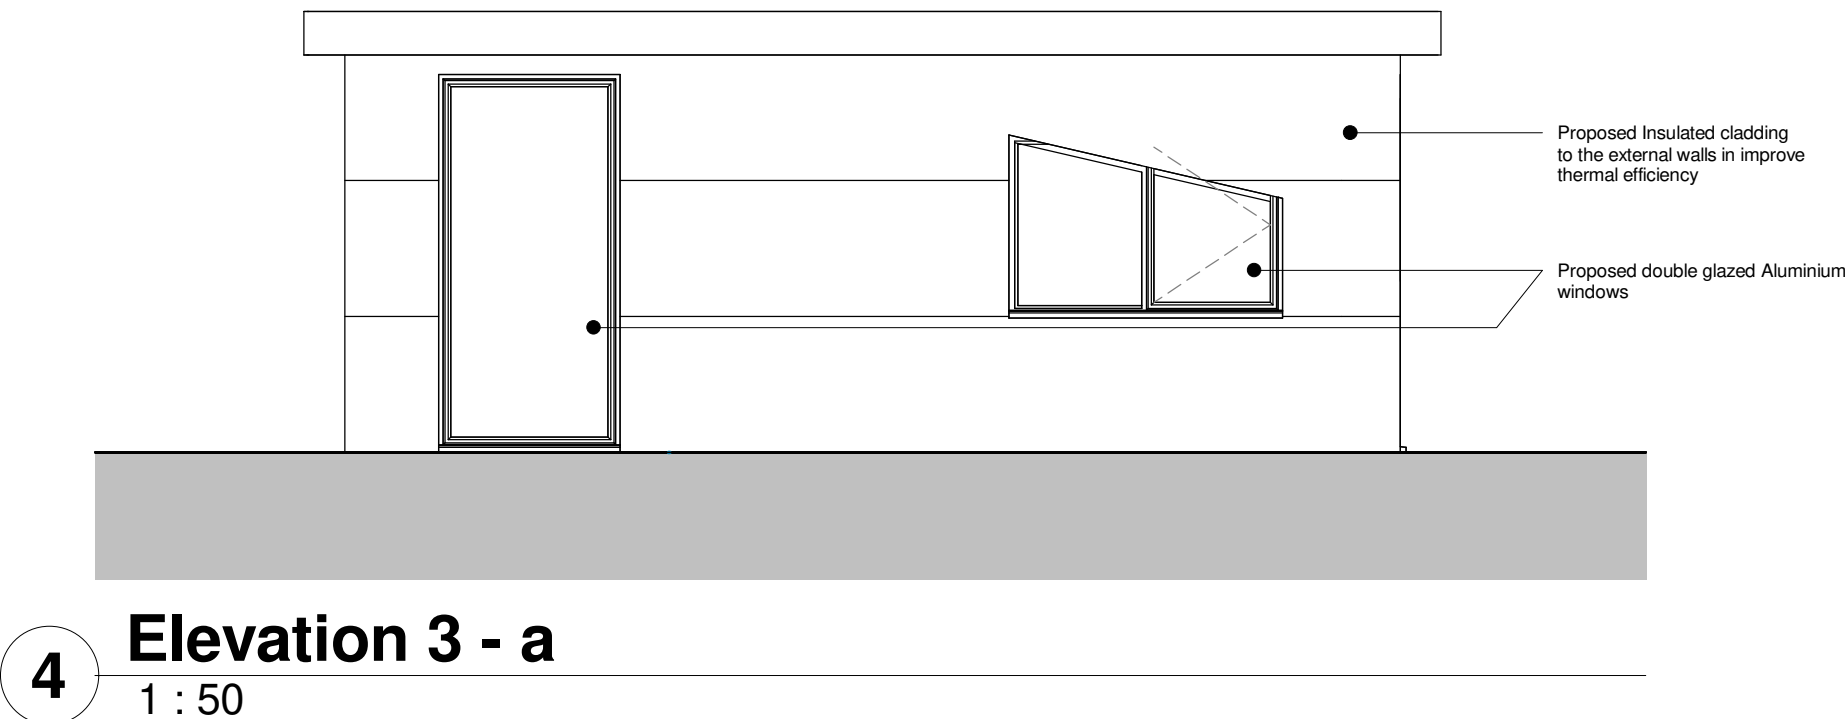


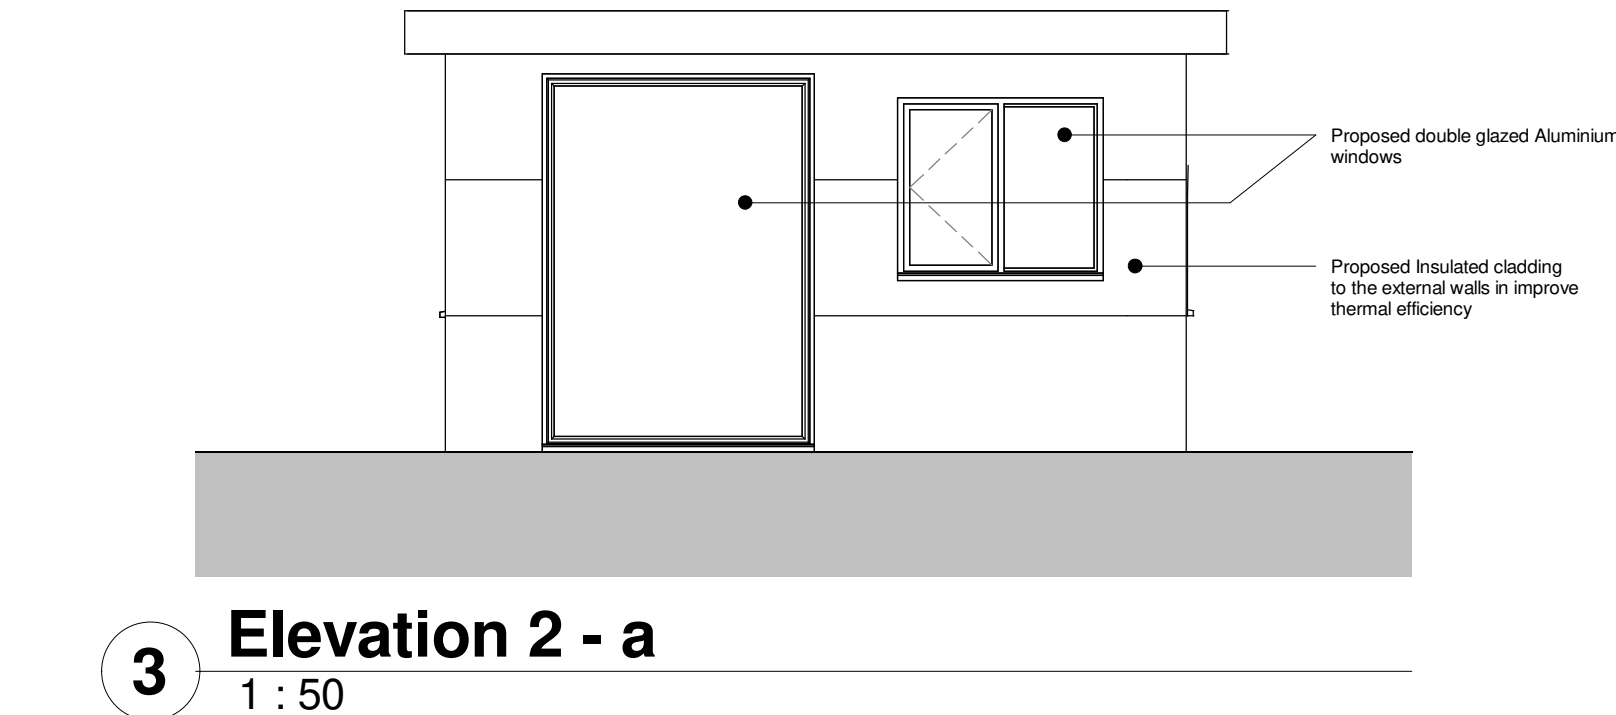

Level 0 Garage
1 : 50

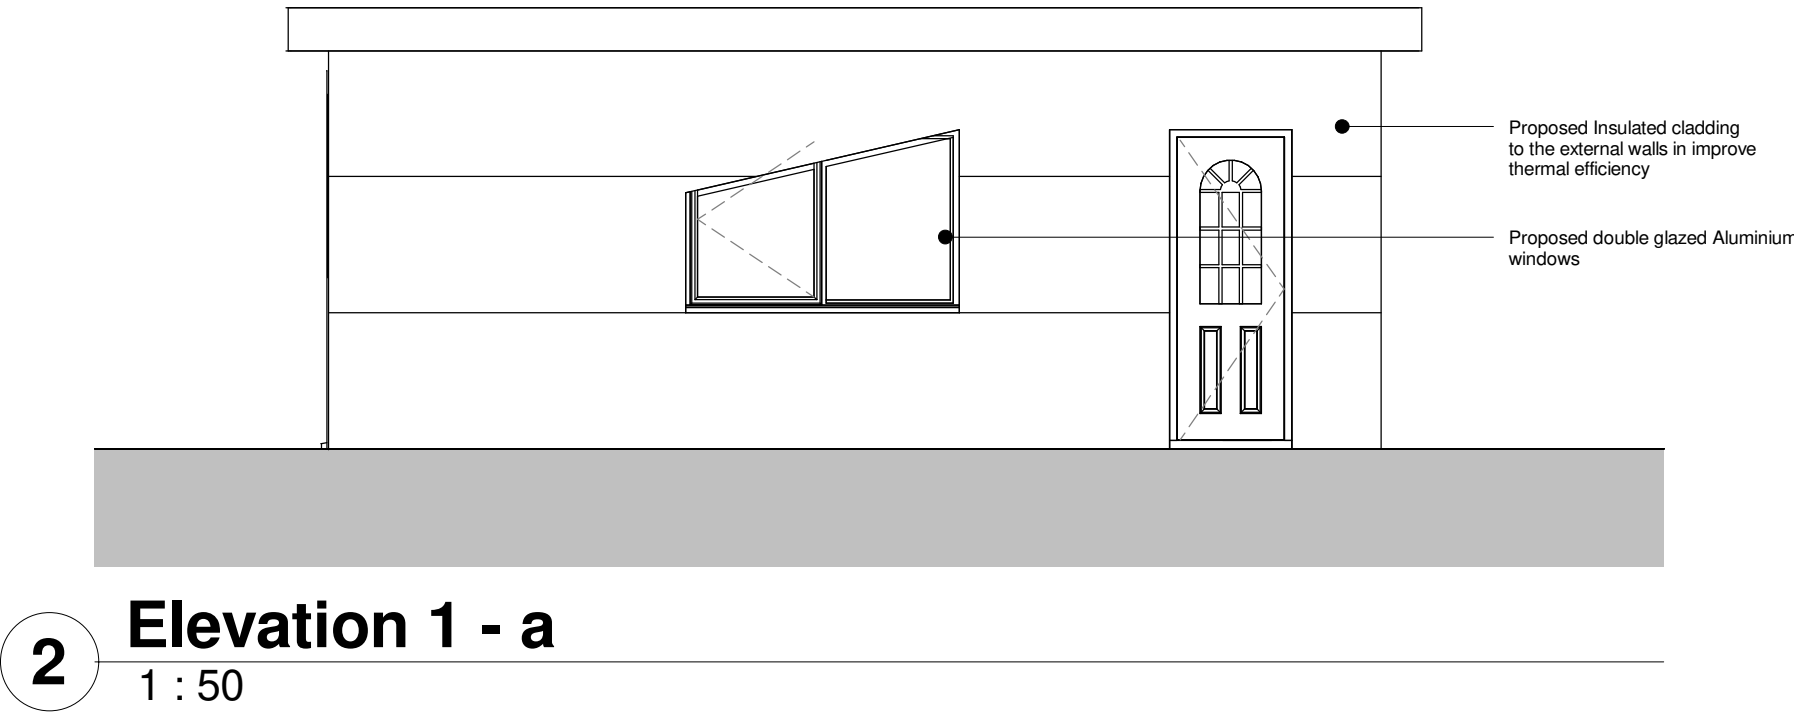

©
Use figured dimensions only. Contractor is to check all dimensions before commencement of work. This drawing is copyright. This data to be used as a ref file only - not as live data. This drawing must only be used for the purpose for which it is supplied.

NOTES:

Revision Number	Date	Description of Revision	No	Drawn
-----------------	------	-------------------------	----	-------

SEED
Architects!

Experience | Design Ethos | Passion

Parsonage Chambers, 3 Parsonage, Manchester M3 2HW - 0161 832 5750

status

Planning

job title

Highview

Location

drawing title

Proposed Garage conversion

author RH	date 09/03/26	drawn by RH	date 09/03/26
checker RH	date 20/04/26	approver RH	date 20/04/26
scale 1 : 50	paper size A1		

Project no. 3594	Seed drawing no. A102	Rev.
---------------------	--------------------------	------