



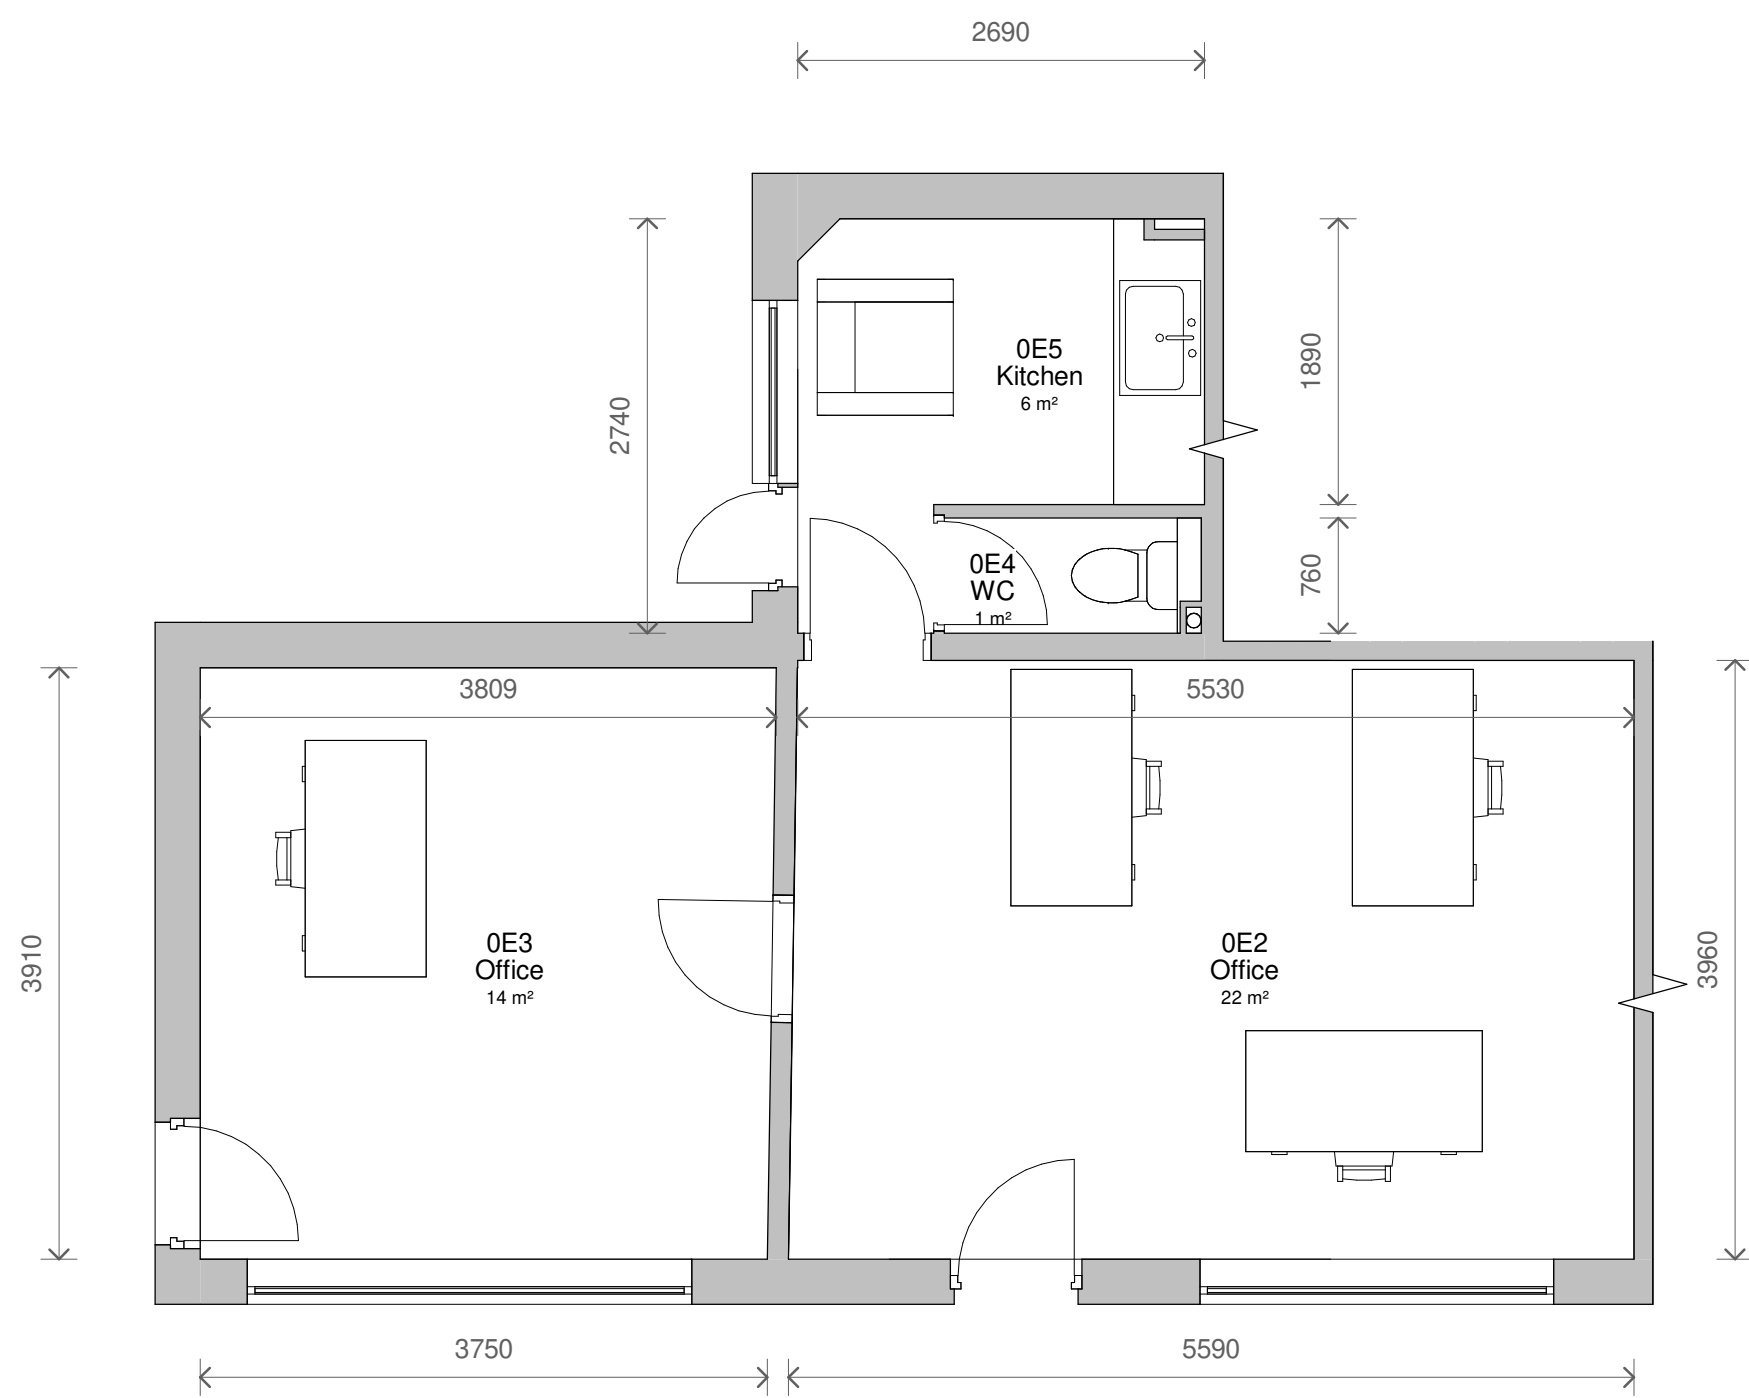


1 Level 0 - Existing
1 : 50

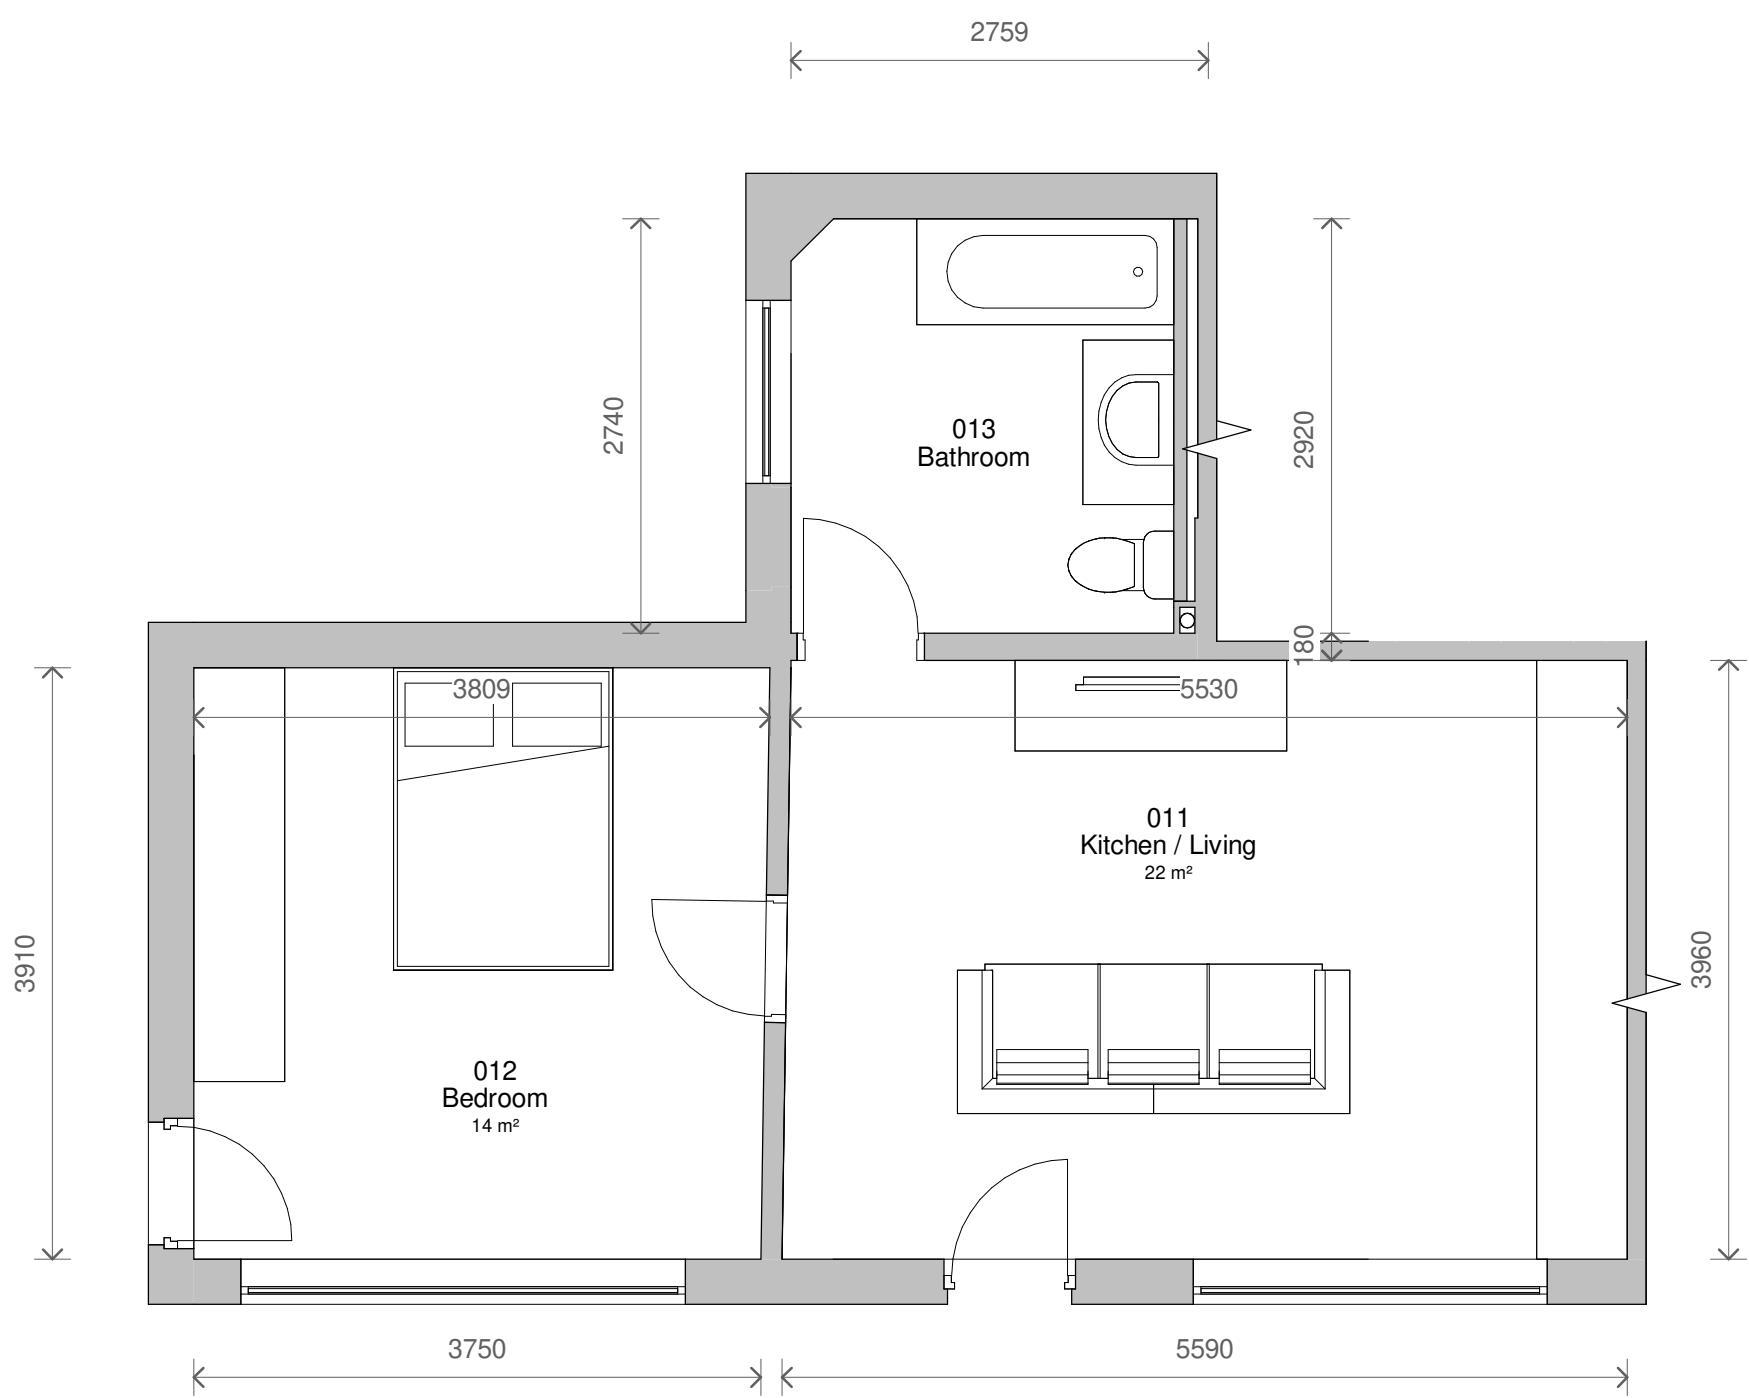

2 Level 0 - Proposed
1 : 50

Internal m2 = 45.1

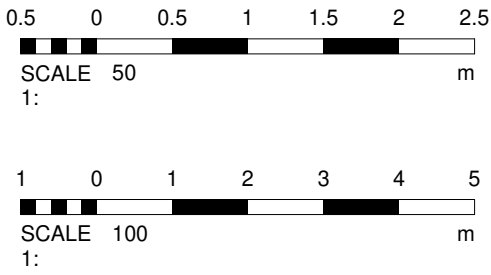

No.		Description		Date	
PROJECT		34 James Street North			
TITLE		Existing and Proposed Plans			
CLIENT		Berlinger			
STATUS		DESIGN			
DRAWN BY		DATE		SCALE (@ A1)	
CB		23/02/2023		1 : 50	
PROJECT NUMBER		DRAWING NUMBER		REV	
GSS23011		002			
GOLD SKETCH S T U D I O S www.goldsketch.co.ukinfo@goldsketch.co.uk0161 792 9595					
NOTES © COPYRIGHT ALL RIGHTS RESERVED. NO PART OF THIS DRAWING MAY BE REPRODUCED WITHOUT WRITTEN CONSENT. DRAWING TO BE USED FOR THE STATUS INDICATED ONLY. ANY DISCREPANCIES TO BE REPORTED TO THE ARCHITECT IMMEDIATELY. ALL DIMENSIONS ARE TO FACE UNLESS OTHERWISE SPECIFIED. ALL WORK AND MATERIALS TO BE IN ACCORDANCE WITH CURRENT UK BUILDING REGULATIONS, RELEVANT CODES OF PRACTICE AND BRITISH STANDARDS. ALL DIMENSIONS ON THIS DRAWING ARE IN MILLIMETRES UNLESS OTHERWISE STATED.					