

POSTS

HOLES FOR POSTS SHALL HAVE VERTICAL SIDES.

NOTE 1

IT IS REALISED THAT THE GROUND AT THE TOP OF THE HOLE IS DAMAGED DURING DIGGING. THIS IS ACCEPTABLE PROVIDED THAT THE DAMAGE IS LIMITED TO THE TOP OF THE HOLE AND DOES NOT EXTEND DOWNWARDS SO THAT THE HOLE ITSELF IS TAPERED OUT TOWARDS THE TOP. POSTS SHALL BE SET IN THE GROTMD TO A MINIMUM DEPTH OF 500 UNLESS FOR FENCES WHERE THE TOPS OF THE PANELS ARE LESS THAN 1400mm ABOVE GROUND LEVEL AND 600mm FOR HEIGHTS BETWEEN 1400mm AND 2000mm HIGH. THE PANEL HEIGHT SHALL BE MEASURED AT ITS HIGHEST DISTANCE ABOVE GROUND LEVEL.


HOLES FOR POSTS SHALL BE AT LEAST 300mm SQUARE IN PLAN OR AT LEAST 300mm IN DIAMETER IF ROUND. AS PRODUCED BY AN AUGER.

NOTE 2

THE SPACING BETWEEN POSTS IS DEPENDENT UPON THE LENGTH OF PANELS TO BE USED, AND SHOULD TAKE INTO ACCOUNT THAT THE PANELS SHOULD BE FITTED BETWEEN POSTS AND NOT TO THE FACE OF THEM.

NOTE 3

THE FIRST POST SHOULD BE FIXED, AND THE PANEL FIXED TO IT AS SPECIFIED BEFORE THE NEXT POST IS FIXED; THE PROGRESS SHOULD BE POST-PANEL,-POST THOUGHOUT THE INSTALLATION OF THE RAIL/FENCE. HOLES FOR POSTS SHALL. AFTER INSERTION, BE FILLED TO AT LEAST HALF WITH CONCRETE. WHICH SHALL BE WELL COMPACTED AS THE FILLING PROCEEDS. THE REMAINDER OF THE HOLE SHALL BE FILLED WITH BACKFILL WHICH SHALL BE WELL COMPACTED.

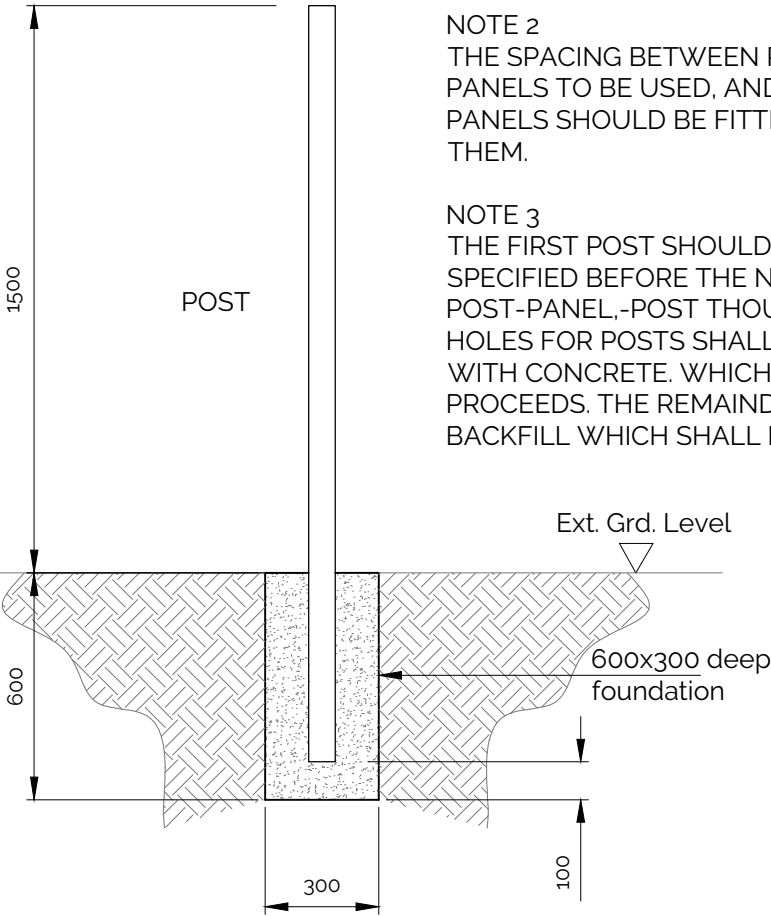

POST DETAIL

LEVEL GROUND (SCALE 1:20)

- The hole shall be formed, with vertical sides.
- Post centres at 2m Max.
- See notes for web bearers

P01	09.10.24	JP	Preliminary
Rev	Date	By	Description



Liverpool Office Tel 0151 305 0700 Milton Keynes Office Tel 01908 803 903
www.shapeengineering.co.uk

Client
Irwell Valley Homes
PROJECT
Willow Street, Bury

TITLE
Steel Post Detail

Status S2	Suitability Description Information	Structural Stage Preliminary	Date Oct 24
Designed By PK	Drawn By JP	Scale @ A4 As Shown	Project No. 2527
Sheet No. 2527-SCE-XX-GF-DR-S-1000			Revision P01