


Notes: This drawing is the copyright Paddock Johnson Partnership Limited and may not be used without their prior written consent. Written dimensions to be taken in preference to scaled dimensions. Due to the inaccuracies of scanning, scanned images should not be scaled.

REV: DATE: DESCRIPTION: BY:




00 Ground Floor
1 : 100

3 Bedroom 5 Person Semi Detached House
GIA - 84m² - 90% NDSS
Designed to M(4)1 - Category 1 - Visitable Dwellings

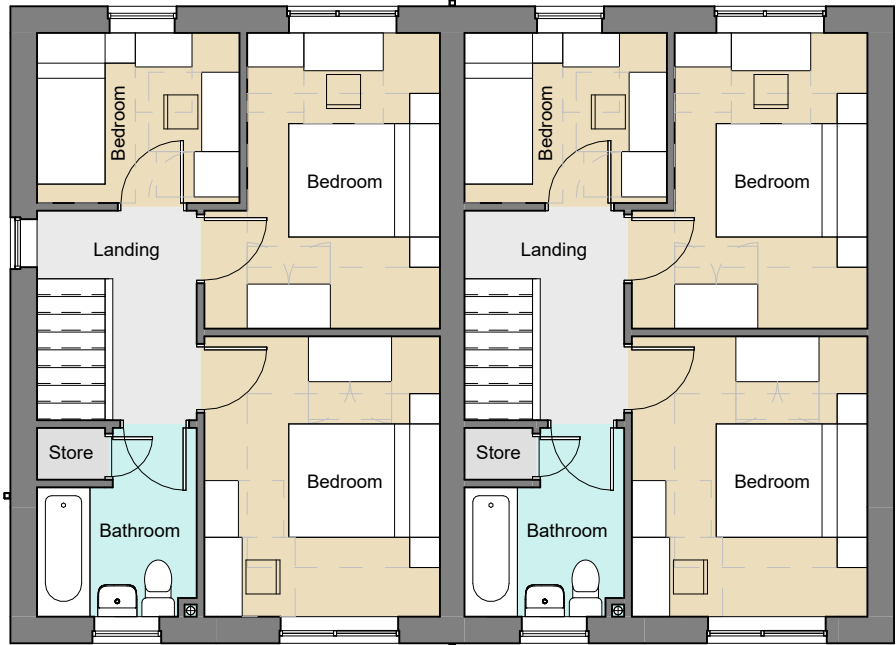

01 First Floor
1 : 100

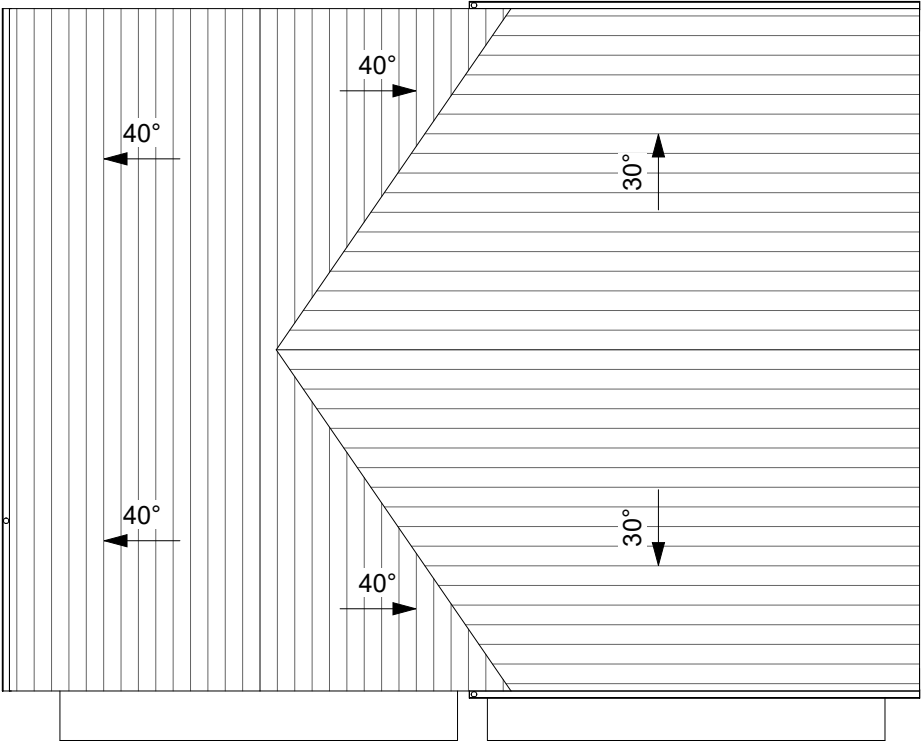

ZZ Roof
1 : 100



CLIENT: Onward

PROJECT: New Residential Development
Victoria Avenue, Wheatfield, Bury

DRAWING TITLE: House Type A4 - 3B5P Houses - Plans

DRAWING NUMBER: 21059-PJA-A4-ZZ-DR-A-1105

SCALE: 1 : 100@A3

DATE: 11.3.22

STATUS: PRELIMINARY

BY: PO

CHECKED: SH

PADDOCK
JOHNSON

Studio 2, The Lyceum,
Bath Street, Port Sunlight,
Merseyside, CH62 4UJ
0151 643 1234
admin@paddockjohnson.com
www.paddockjohnson.com
Paddock Johnson Partnership
Limited. Registered in England
and Wales. No. 06684275