


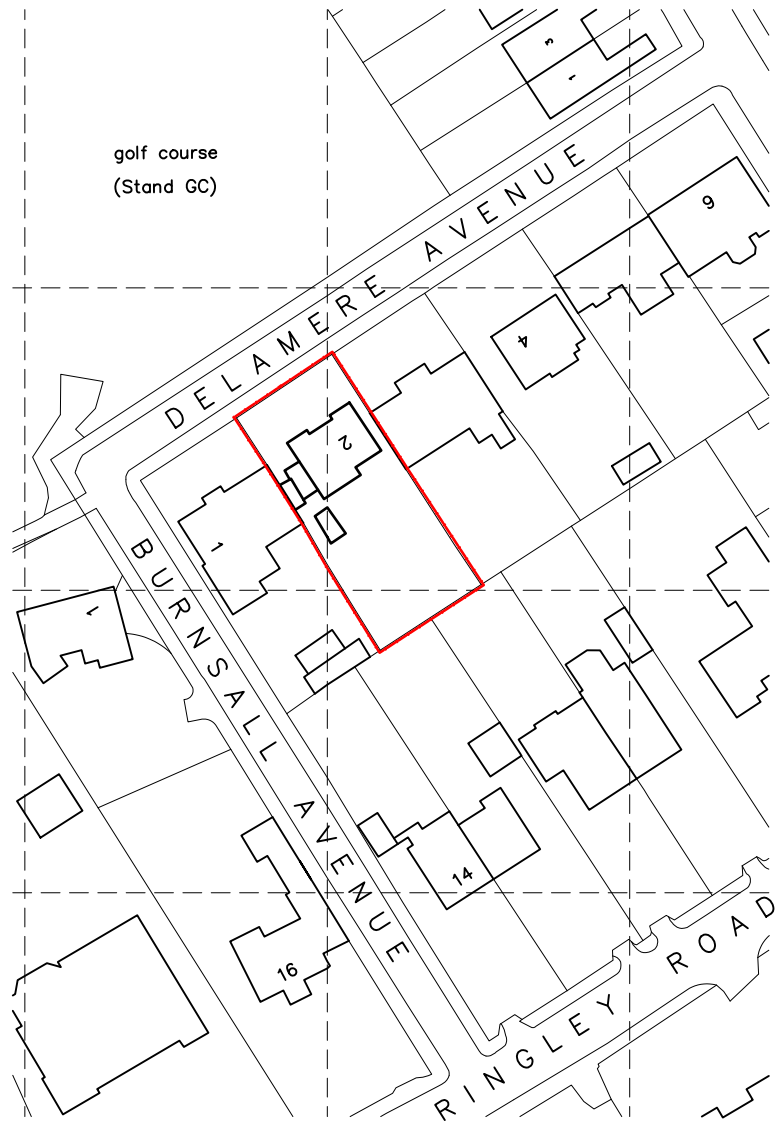

0 50m

scale 1:1250 @ A4

SITE LOCATION PLAN

dwg no. 401 EX 00

2 DELAMERE AVENUE,
WHITEFIELD, M45 7WJ