



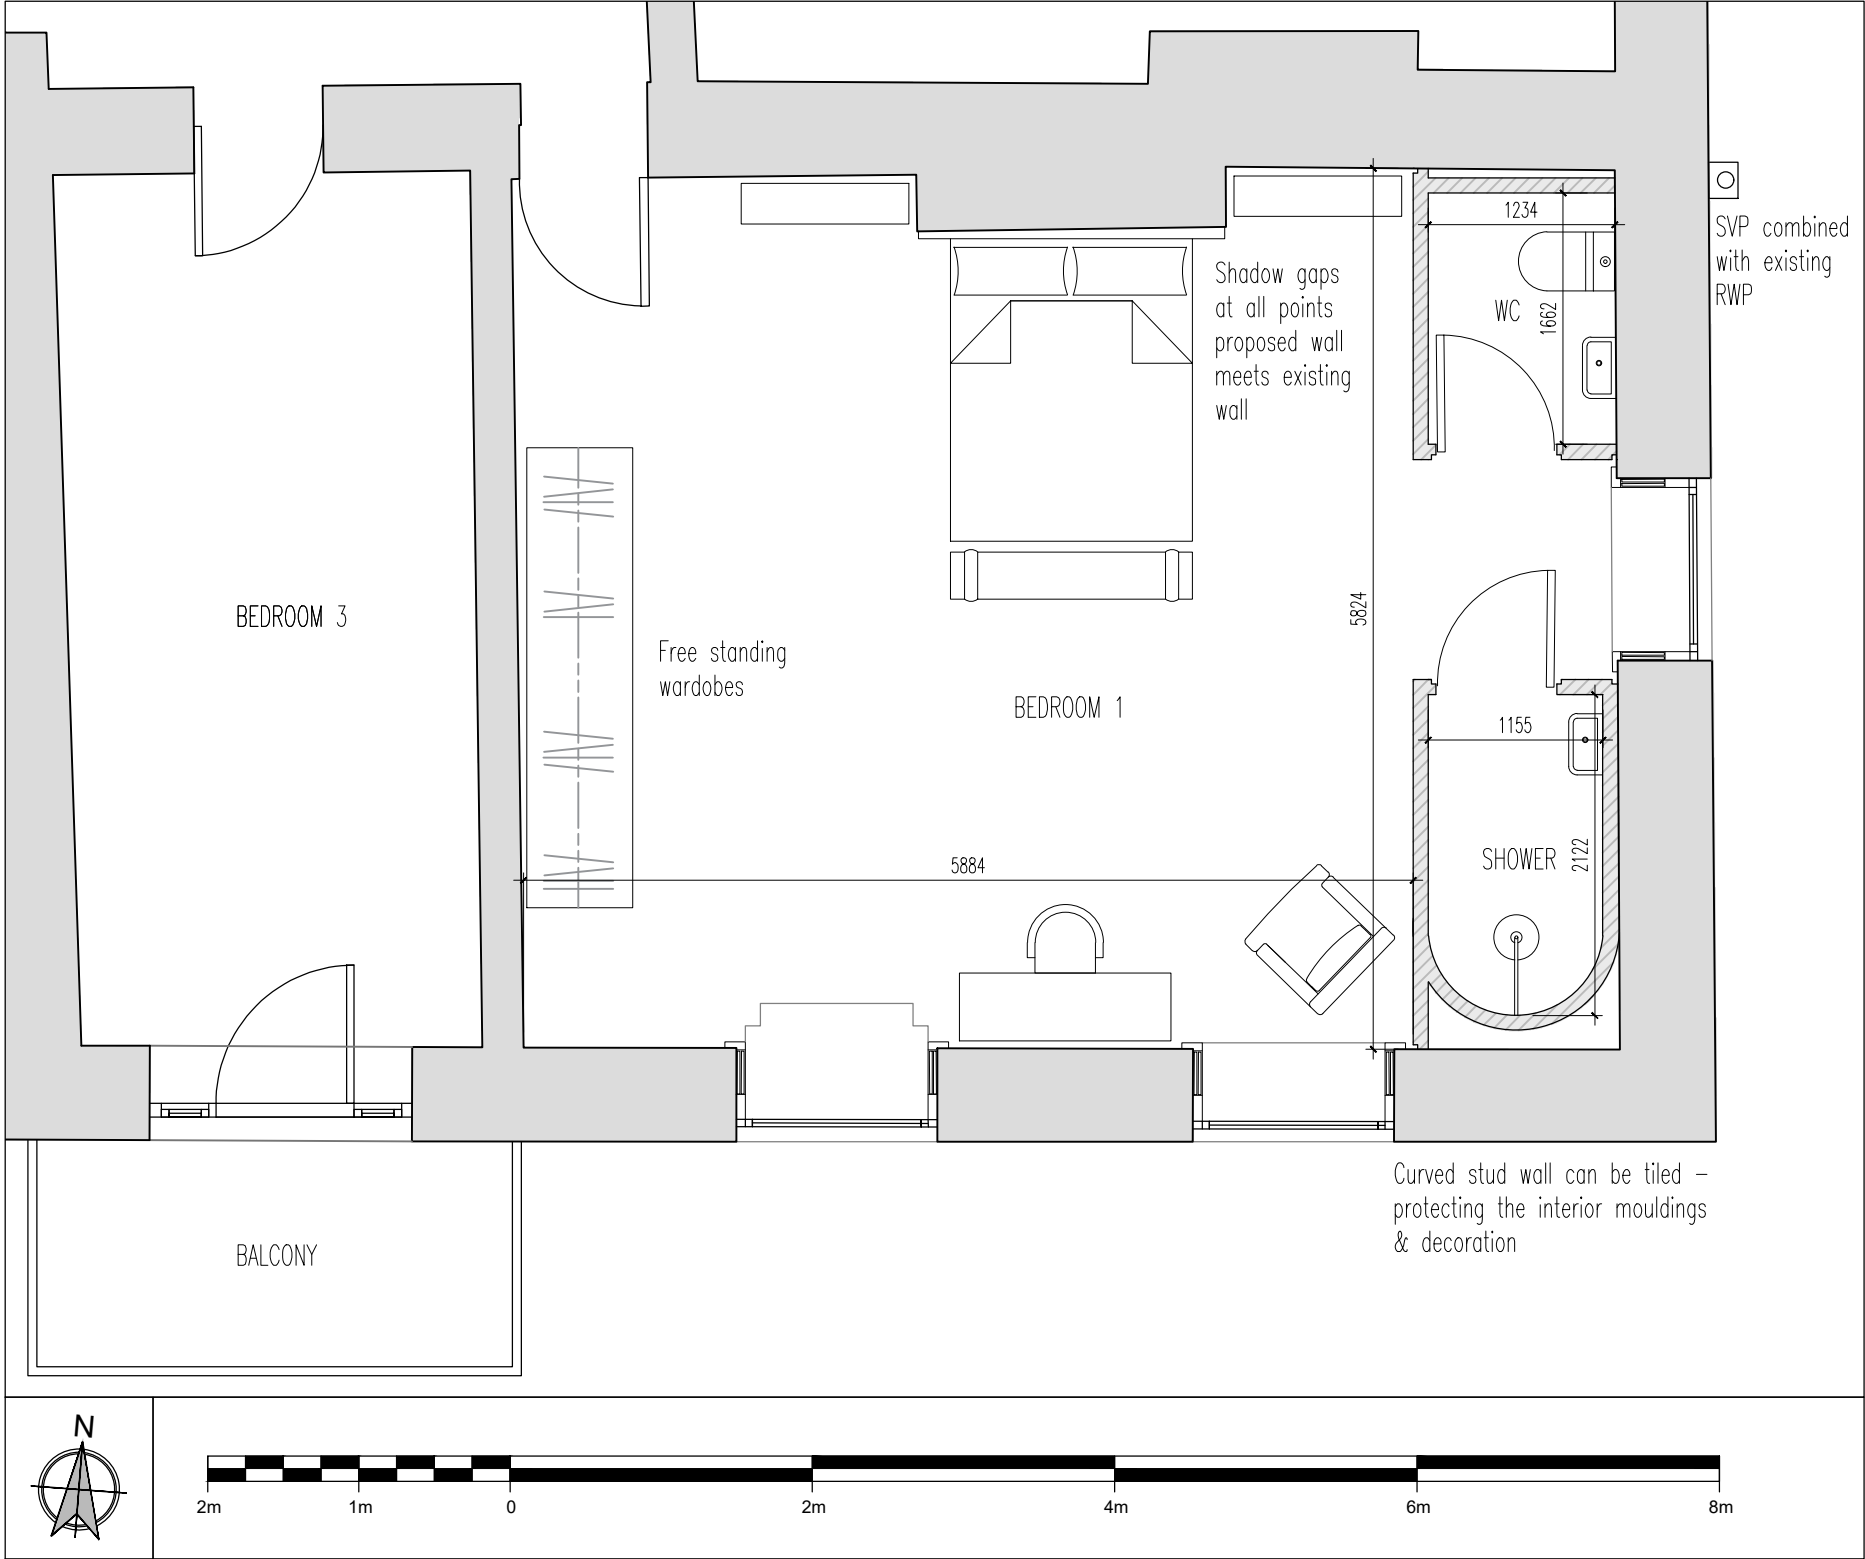

- Notes:-
1. Drawings to be used for planning purposes only.
 2. All dimensions are to be checked on site and set-out, prior to manufacture, purchase of furniture, fabrication or construction. Any discrepancies are to be brought to the attention of MDA Design Ltd.
 3. MDA Design Ltd will not accept any responsibility until the necessary construction and on site checks have taken place
 4. DO NOT ORDER MATERIALS FROM THE DRAWINGS. Materials to be ordered from site measurements.
 5. The copyright for this drawing and design shall remain the property of MDA Design Ltd.
 6. This drawing is not to be reproduced without the written permission of MDA Design Ltd.

B	Plans amended in line with planning comments	JLF	02/10/25
A	Shower area stud extended all way around to allow for tiling	JLF	04/06/25

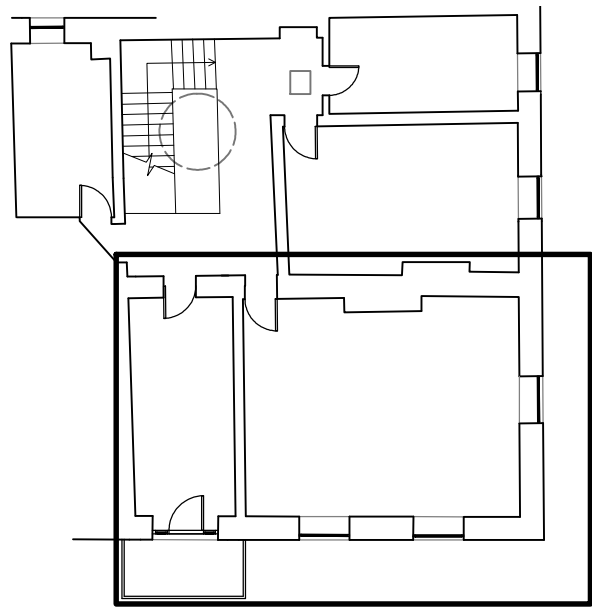

MDA DESIGN
www.mdaas.co.uk
01204 275185

PROPOSED BEDROOM FLOOR
PLAN - LEVEL 1

Barwood House,
Grants Lane,
Ramsbottom ,
BL0 9AX

Scale	1:50 @ A3	Drawing No.	Rev.
Date	23/05/2025	D0372/205	B
Dwg By	JLF		

PLANNING