




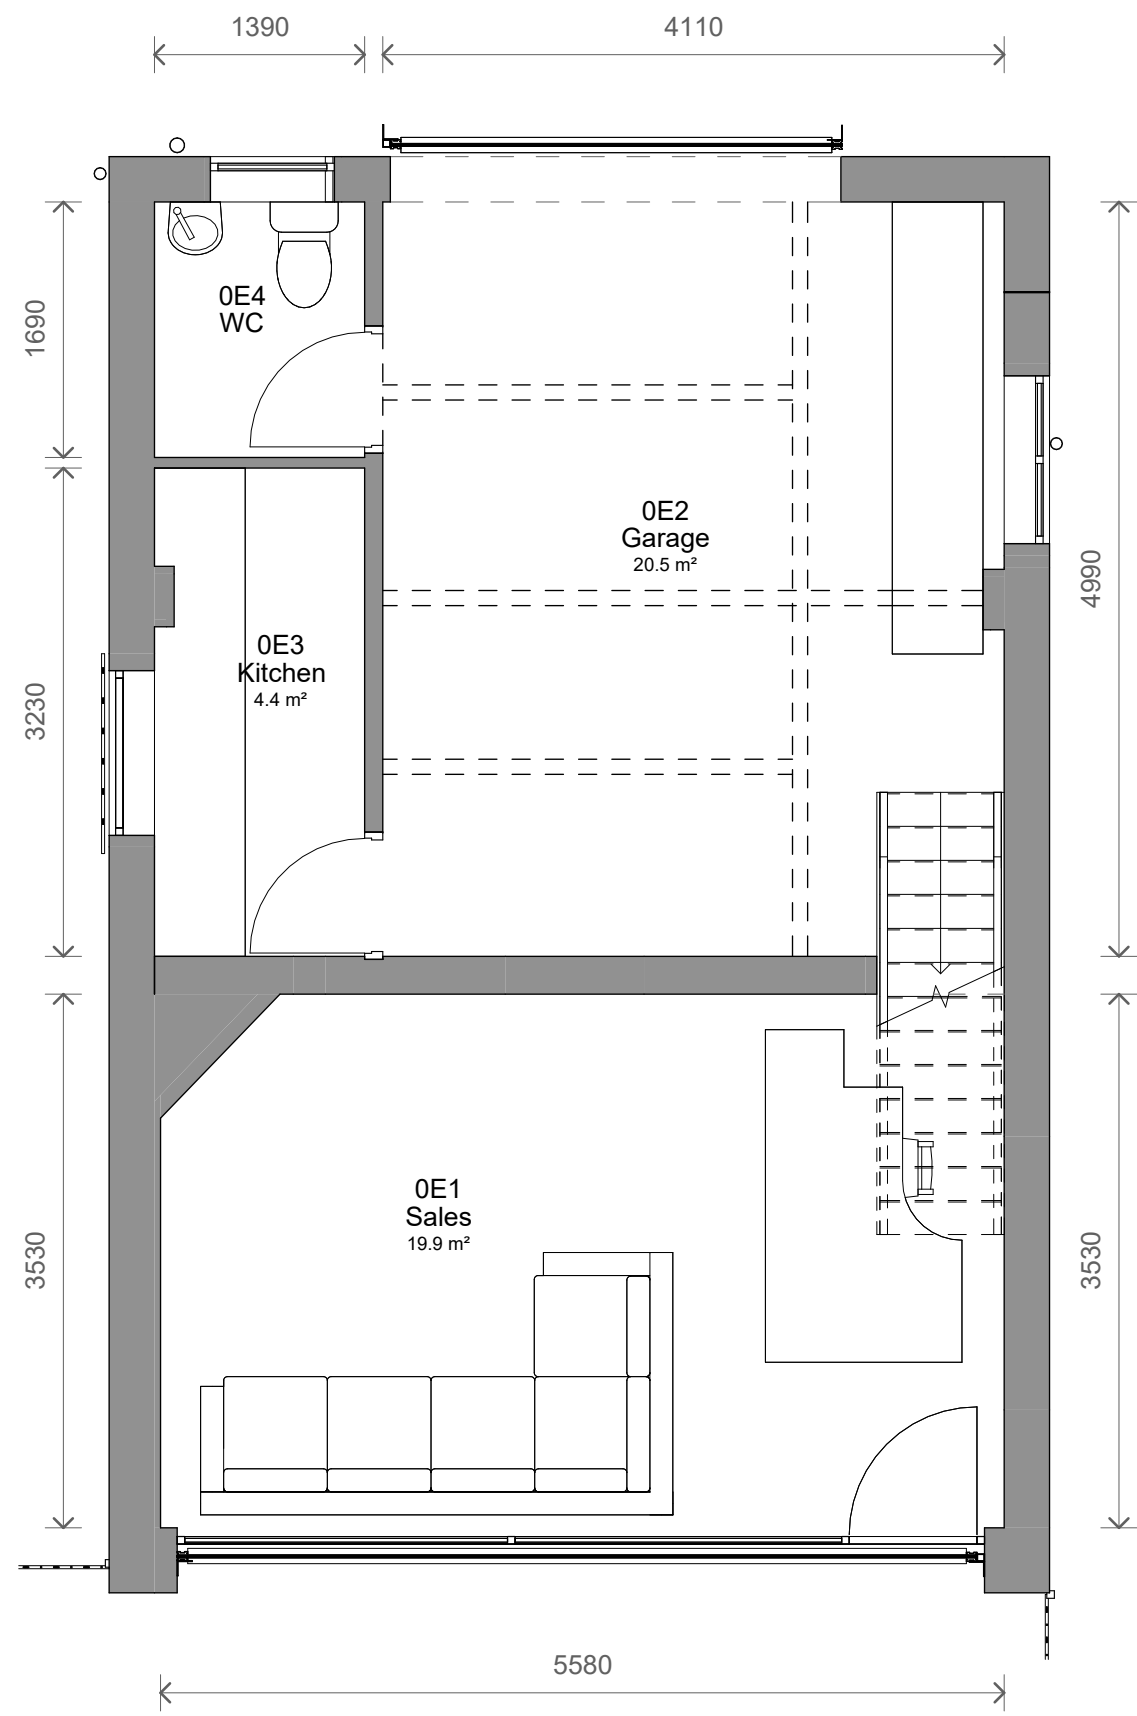


1 Level 0 - Existing
1 : 50

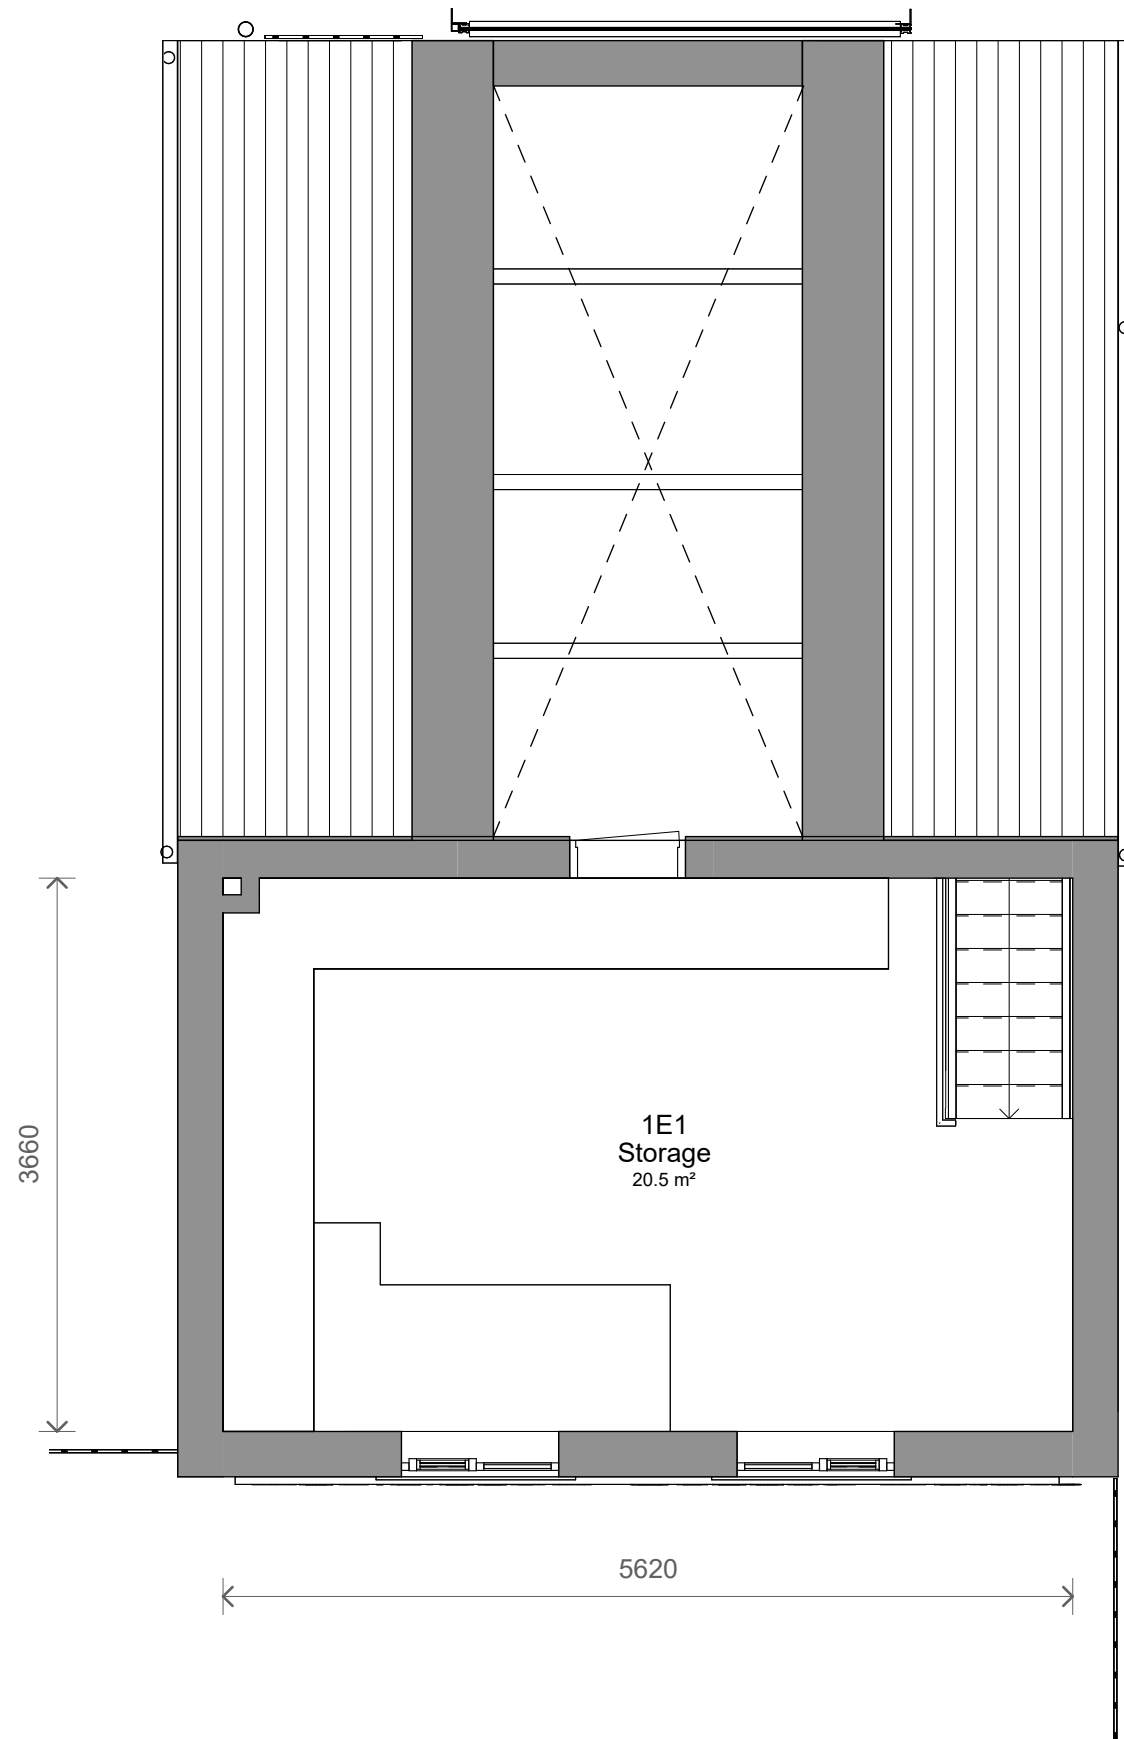

2 Level 1 - Existing
1 : 50

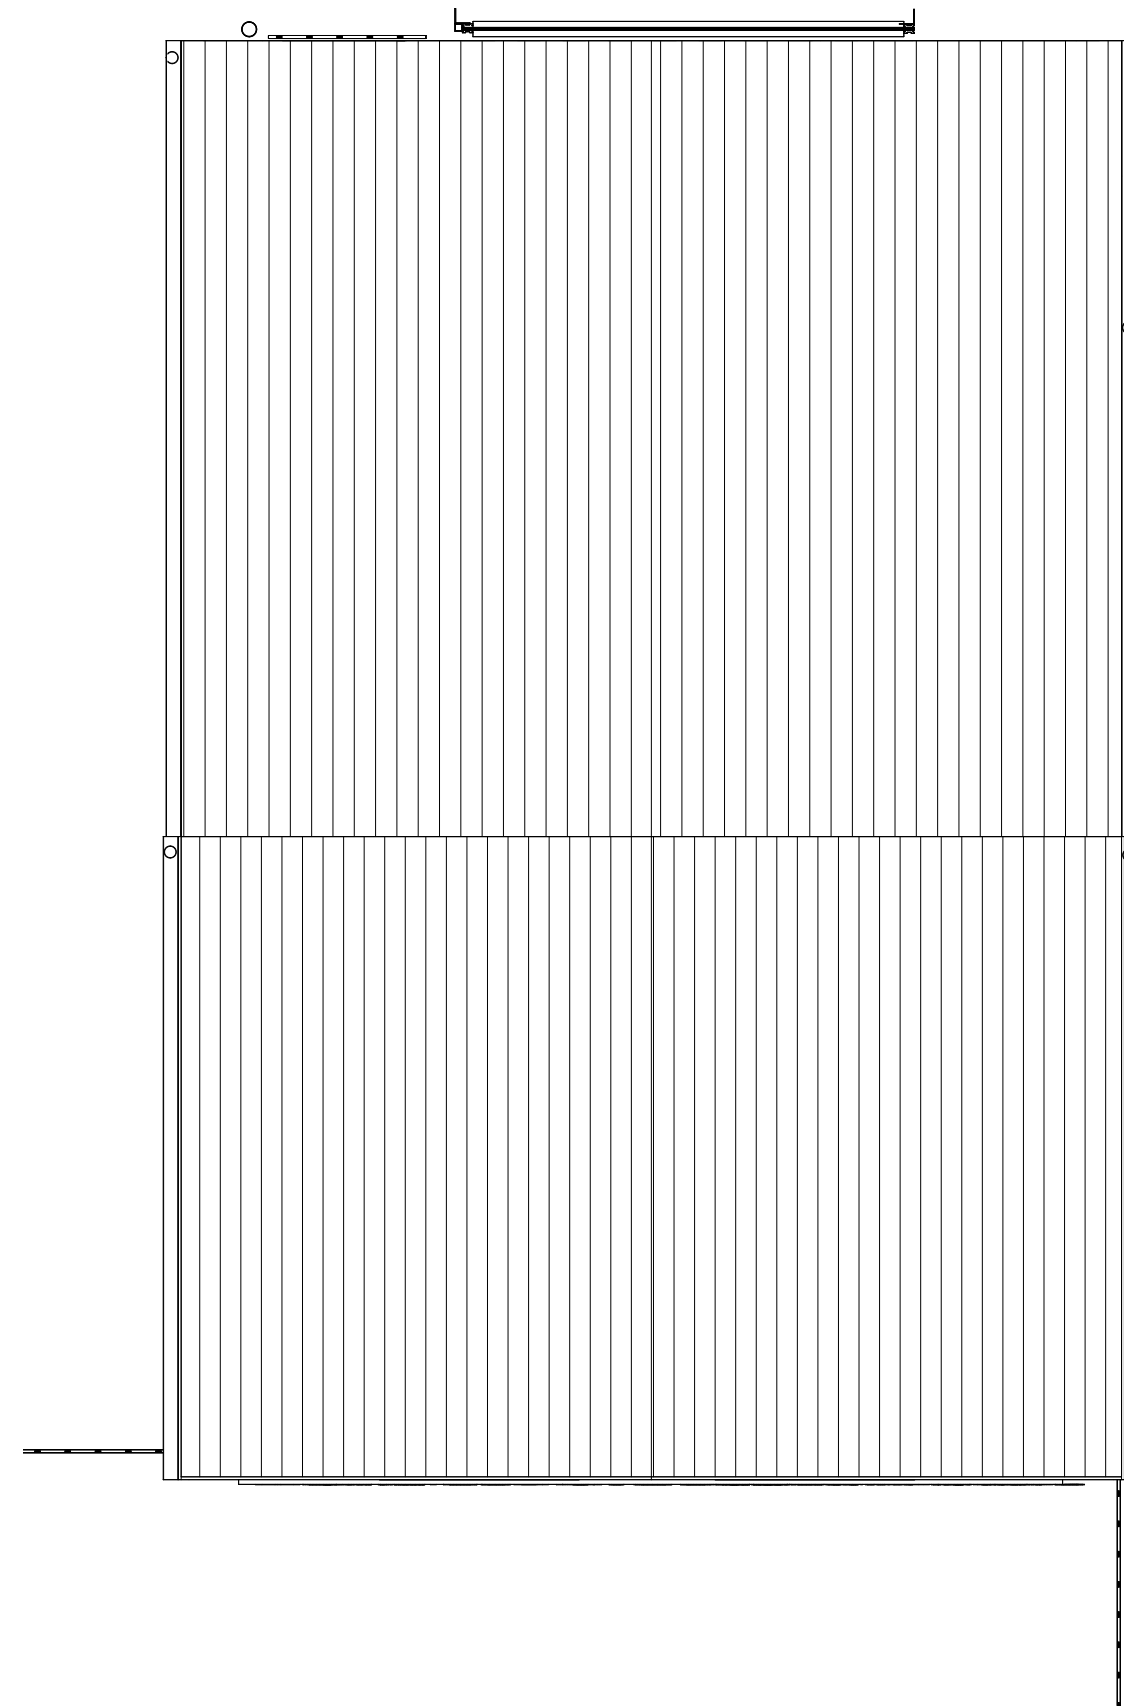

3 Level Roof - Existing
1 : 50

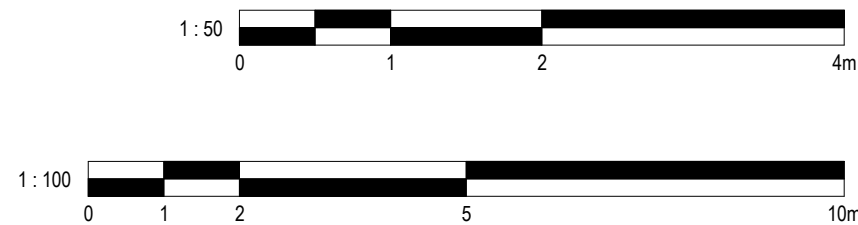

No. Description		Date	Initial
PROJECT		215 Middleton Road	
TITLE		Existing Plans	
STATUS		DESIGN	
DRAWN BY	DATE	SCALE (@ A1)	
CB	16/01/2025	1 : 50	
PROJECT NUMBER		DRAWING NUMBER	REV
GSS24208.1		002	
GOLD SKETCH S T U D I O S www.goldsketch.co.ukinfo@goldsketch.co.uk0161 792 9595			
NOTES © COPYRIGHT - ALL RIGHTS RESERVED. THIS DRAWING AND ANY PARTS BEING REPRODUCED WITHOUT PRIOR WRITTEN CONSENT. DRAWING TO BE USED FOR THE STATUS INDICATED ONLY. ALL DIMENSIONS AND SETTING OUT SHALL BE CHECKED AND CONFIRMED ON SITE. ANY DISCREPANCIES TO BE REPORTED TO THE DESIGNER PRIOR TO THE COMMENCEMENT OF ANY WORK. ALL WORK AND MATERIALS TO BE IN ACCORDANCE WITH CURRENT BUILDING REGULATIONS, RELEVANT CODES OF PRACTICE AND BRITISH STANDARDS. ALL DIMENSIONS ARE IN MILLIMETRES UNLESS OTHERWISE STATED.			