





1 Level 0 - Proposed
1 : 50

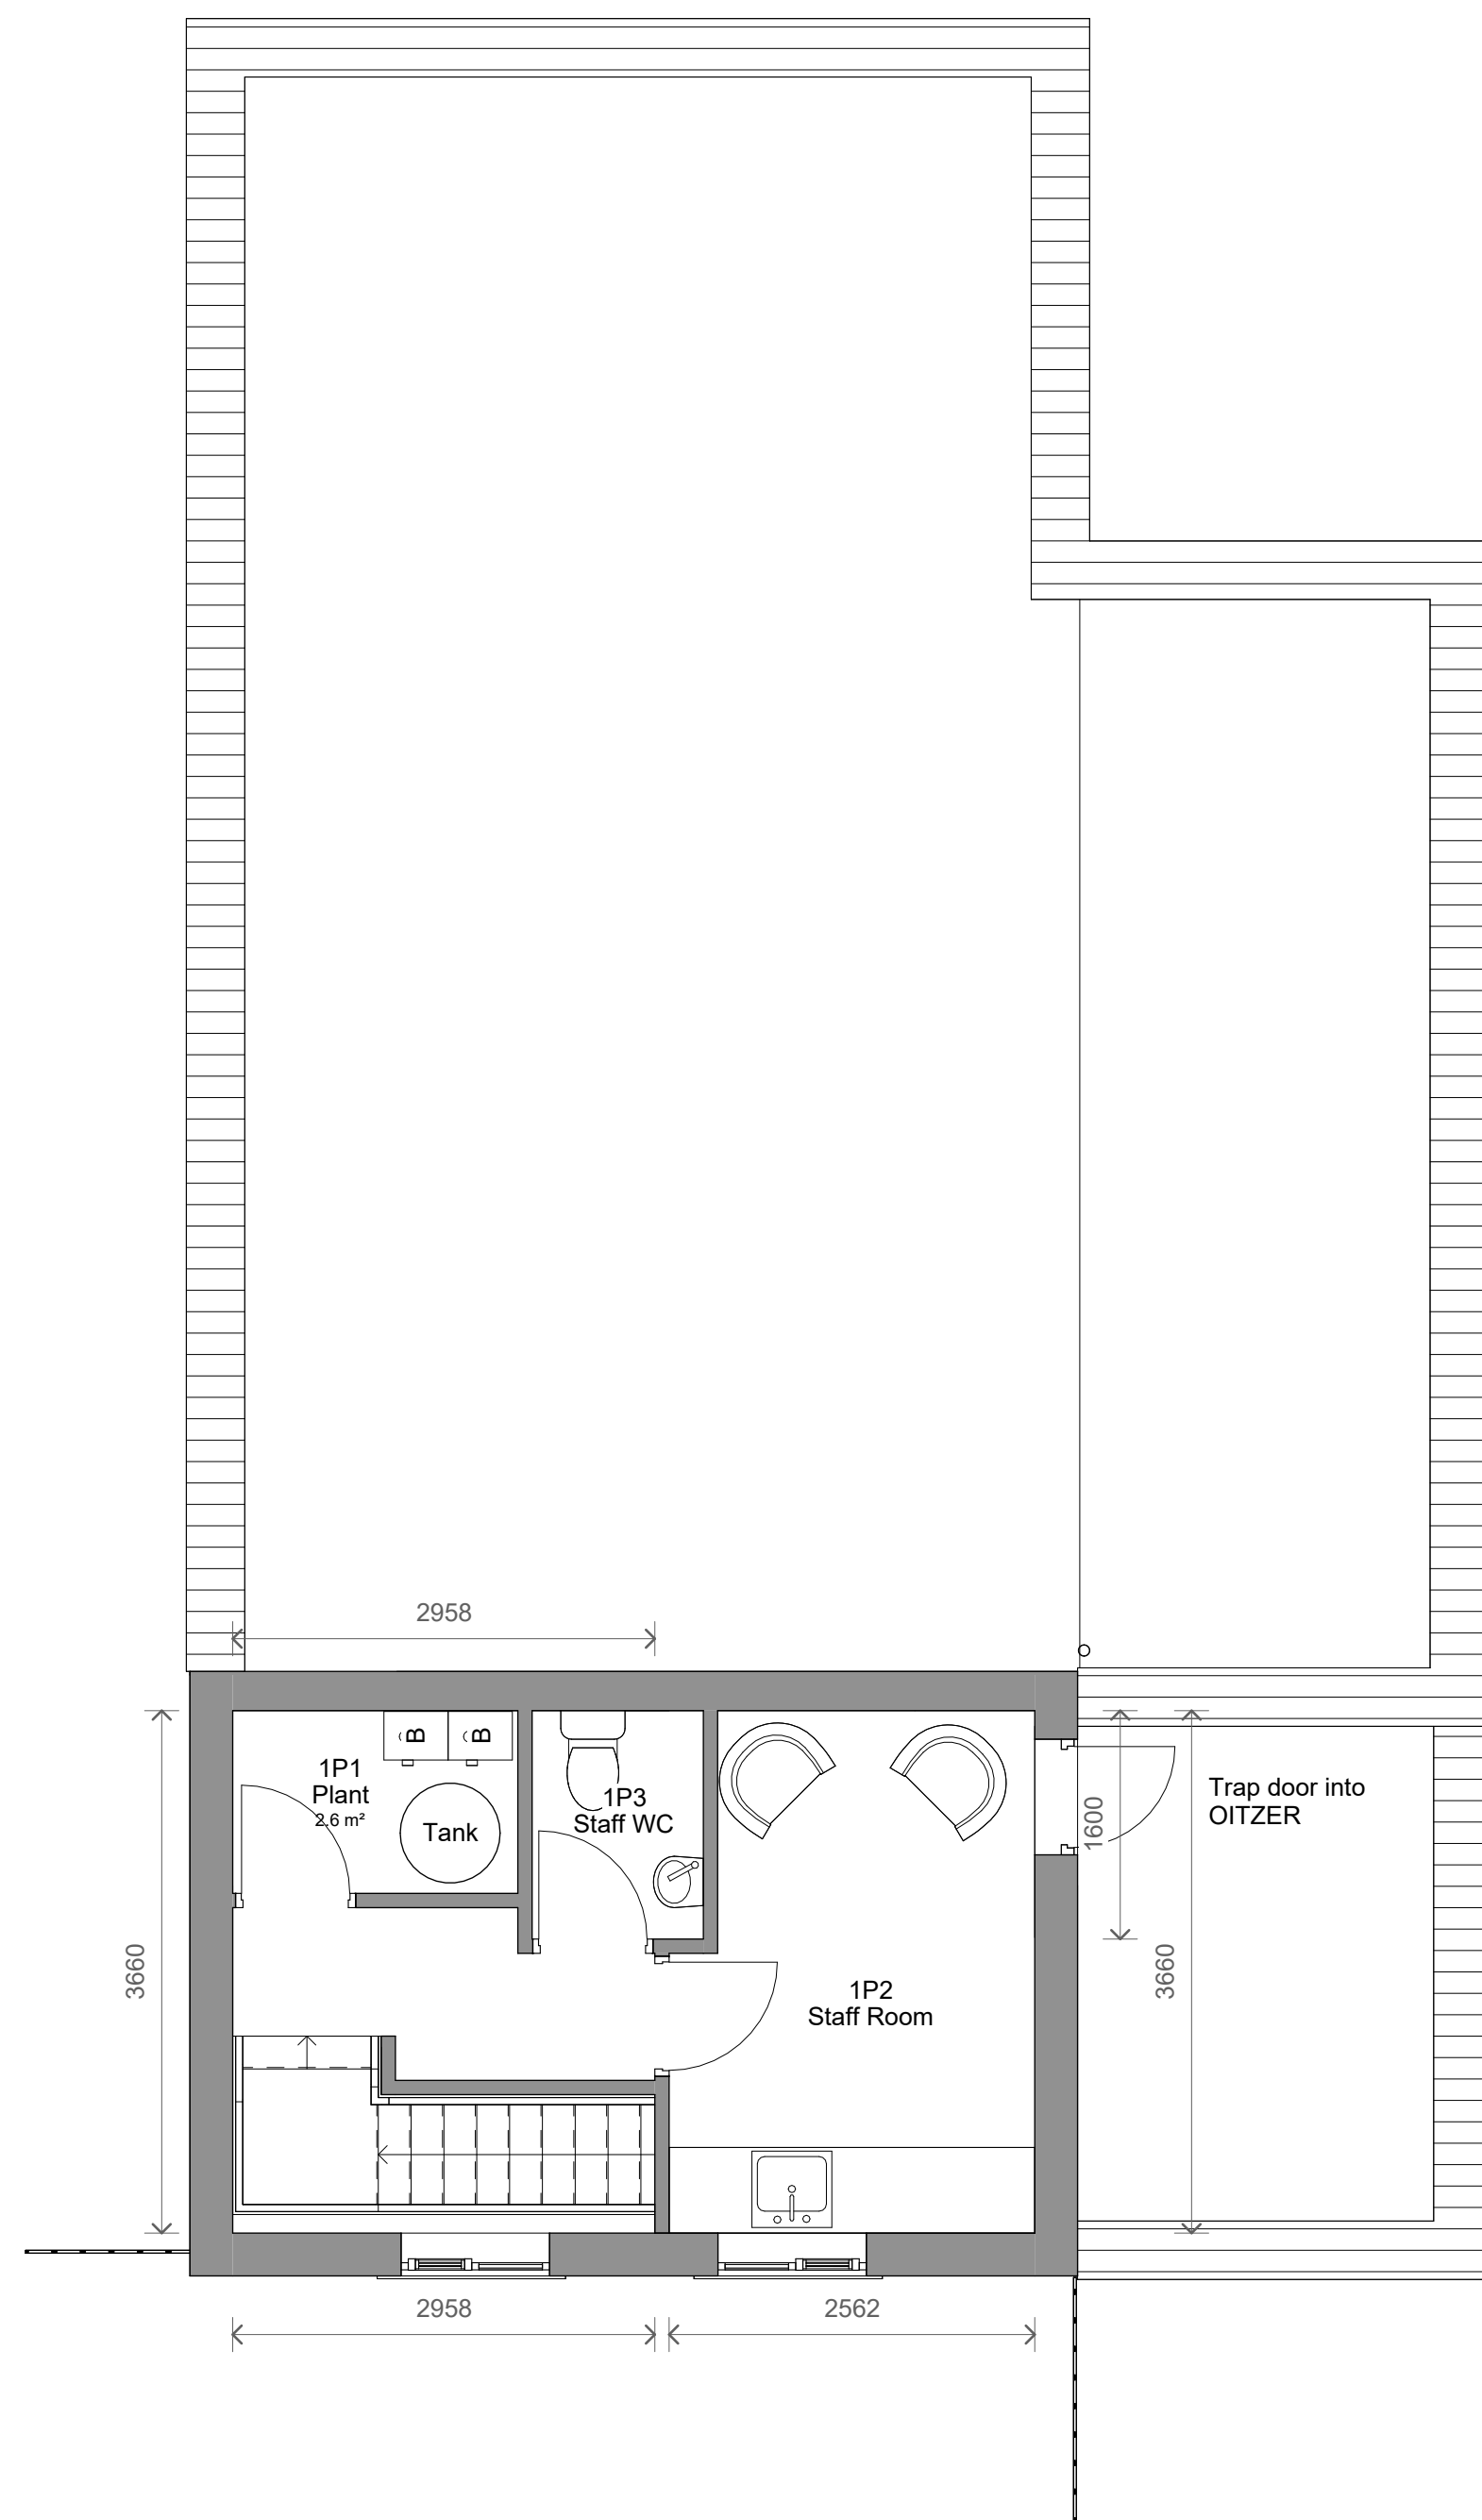

2 Level 1 - Proposed
1 : 50

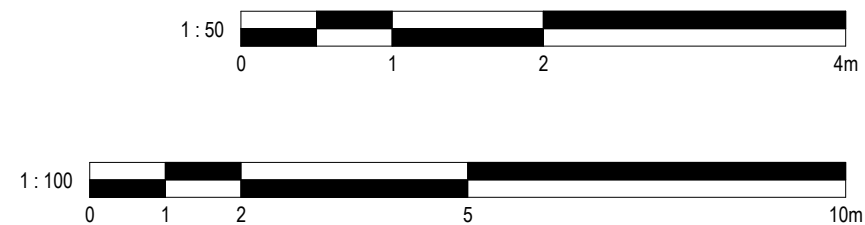

3	Revised Design	03/09/2025	TP
2	Revised Design	06/08/2025	TP
1	Revised Design	01/08/2025	CB
No.	Description	Date	Initial

PROJECT			
215 Middleton Road			
TITLE			
Proposed Plans			
STATUS			
DESIGN			
DRAWN BY	DATE	SCALE (@ A1)	
TP	06/02/2025	1 : 50	
PROJECT NUMBER	DRAWING NUMBER	REV	
GSS24208.1	003	3	
GOLD SKETCH			
S T U D I O S			
www.goldsketch.co.uk		info@goldsketch.co.uk 0161 792 9595	
NOTES			
© COPYRIGHT - ALL RIGHTS RESERVED. THIS DRAWING AND ANY CONTENTS HEREIN ARE THE PROPERTY OF GOLD SKETCH AND SHOULD NOT BE REPRODUCED OR TRANSMITTED IN ANY FORM OR BY ANY MEANS, ELECTRONIC OR MECHANICAL, INCLUDING PHOTOCOPYING, RECORDING, OR BY ANY INFORMATION STORAGE AND RETRIEVAL SYSTEM, WITHOUT THE WRITTEN PERMISSION OF GOLD SKETCH. ALL DIMENSIONS ARE IN METERS UNLESS OTHERWISE STATED.			
ALL DIMENSIONS ARE SETTING OUT SHALL BE CHECKED AND CONFIRMED ON SITE. ANY DISCREPANCIES TO BE REPORTED TO THE DESIGNER PRIOR TO THE COMMENCEMENT OF ANY WORK. ALL WORK AND MATERIALS TO BE IN ACCORDANCE WITH CURRENT BEST USE OVERRIDE ANY PREVIOUS CODES OF PRACTICE AND BETTER STANDARDS. ALL DIMENSIONS ON THIS DRAWING ARE IN MILLIMETRES UNLESS OTHERWISE STATED.			