




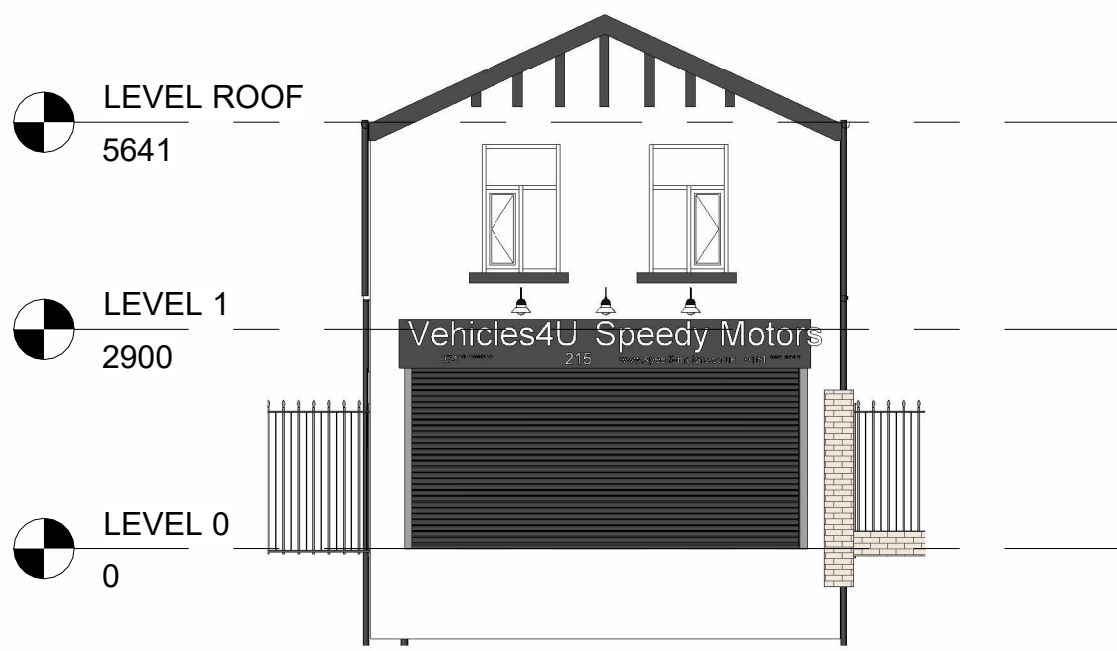


1 Front - Existing
1 : 100

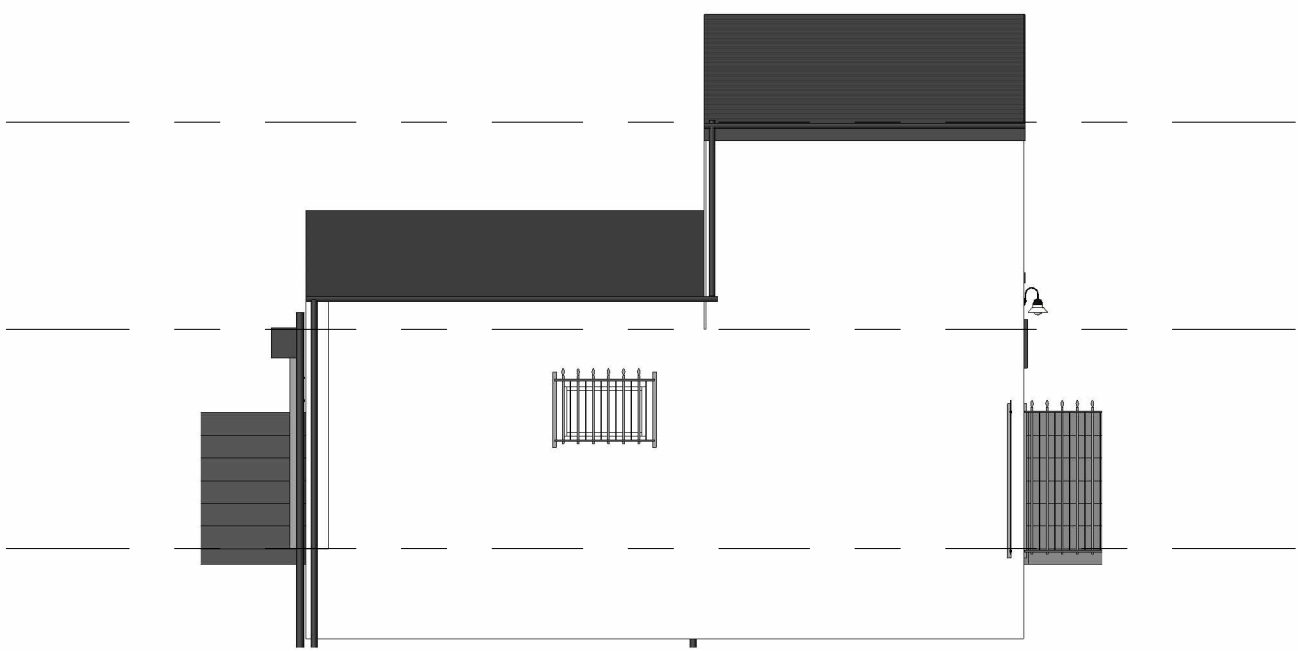

2 Left Side - Existing
1 : 100

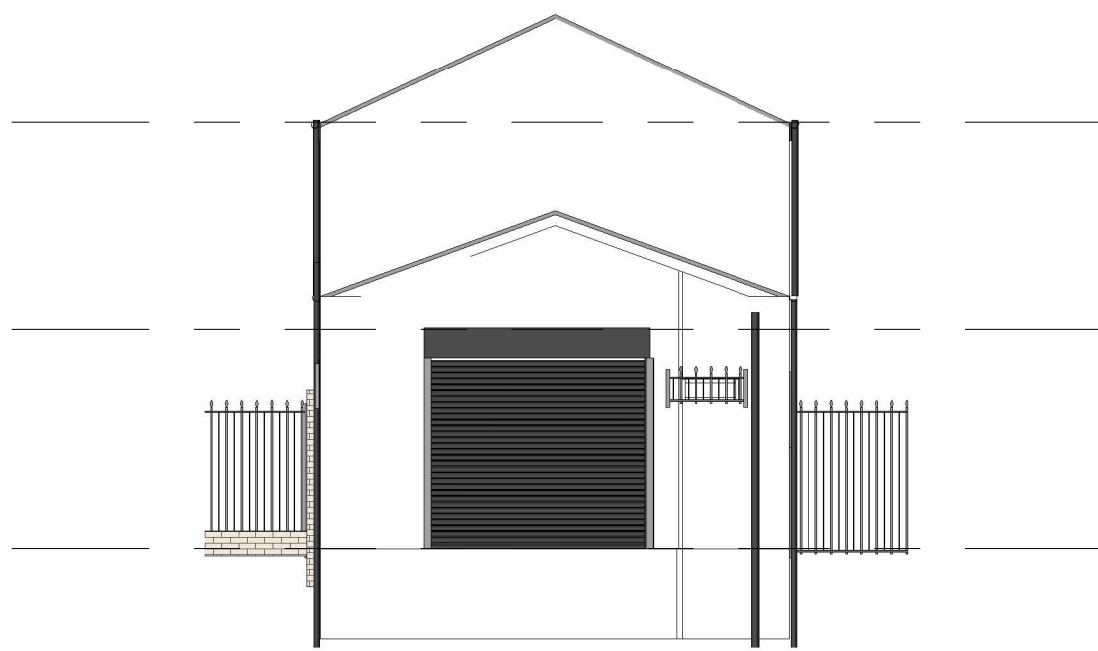


3 Rear - Existing
1 : 100

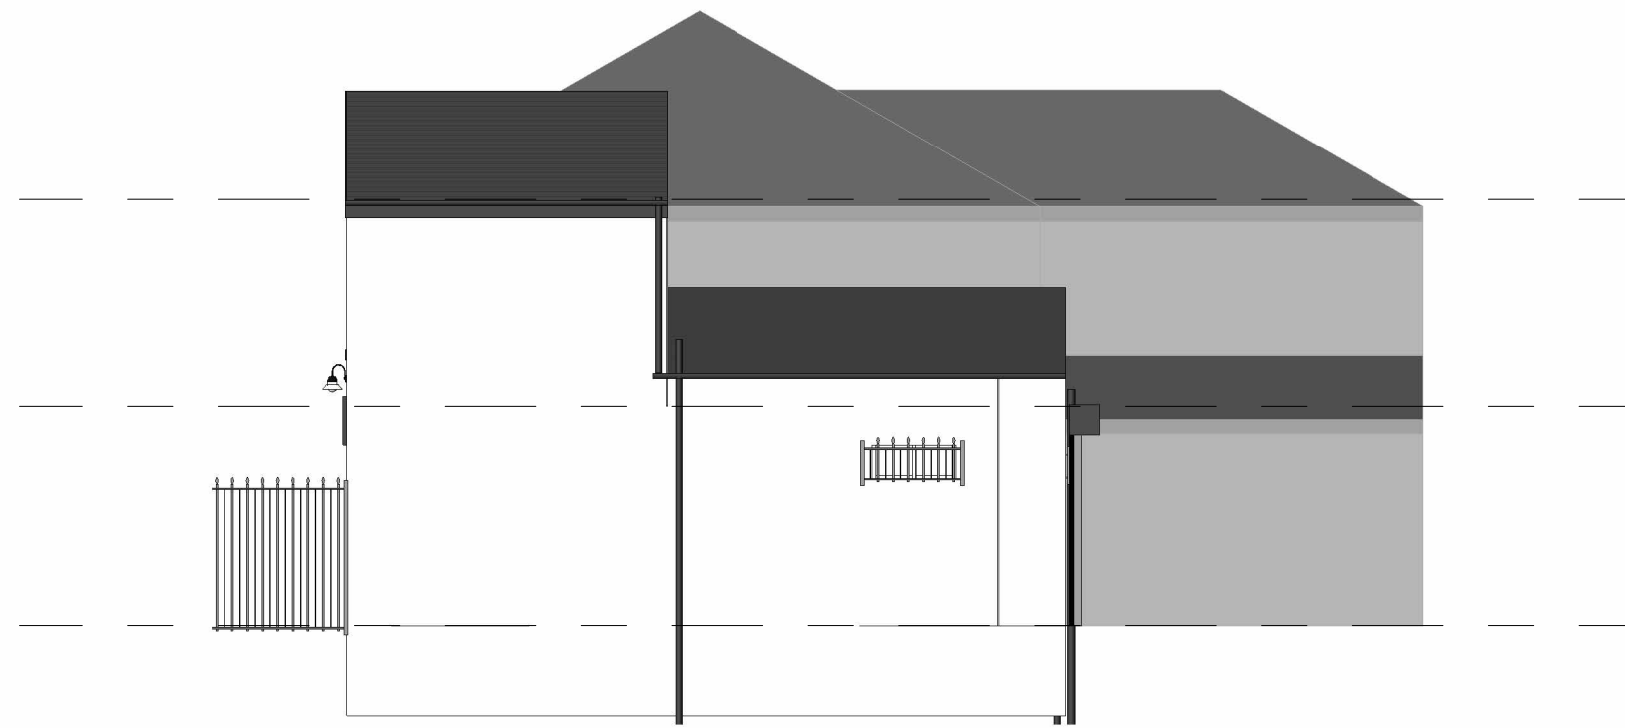


4 Right Side - Existing
1 : 100




5 Front - Proposed
1 : 100

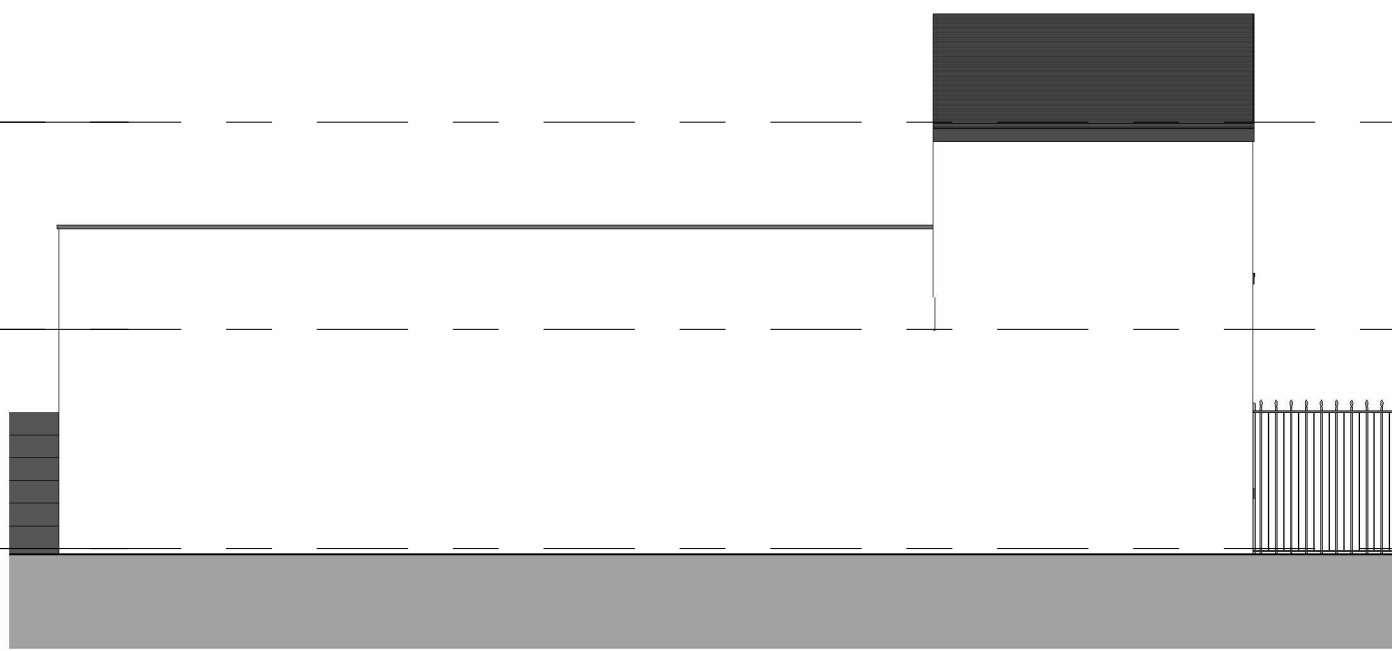

6 Left Side - Proposed
1 : 100

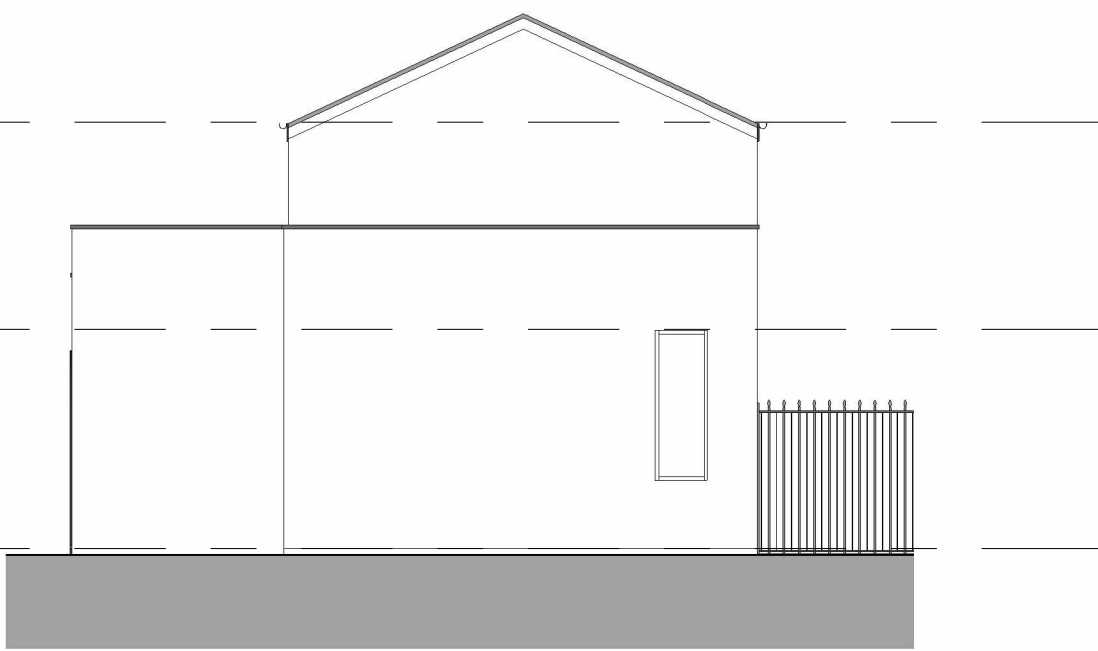

7 Rear - Proposed
1 : 100

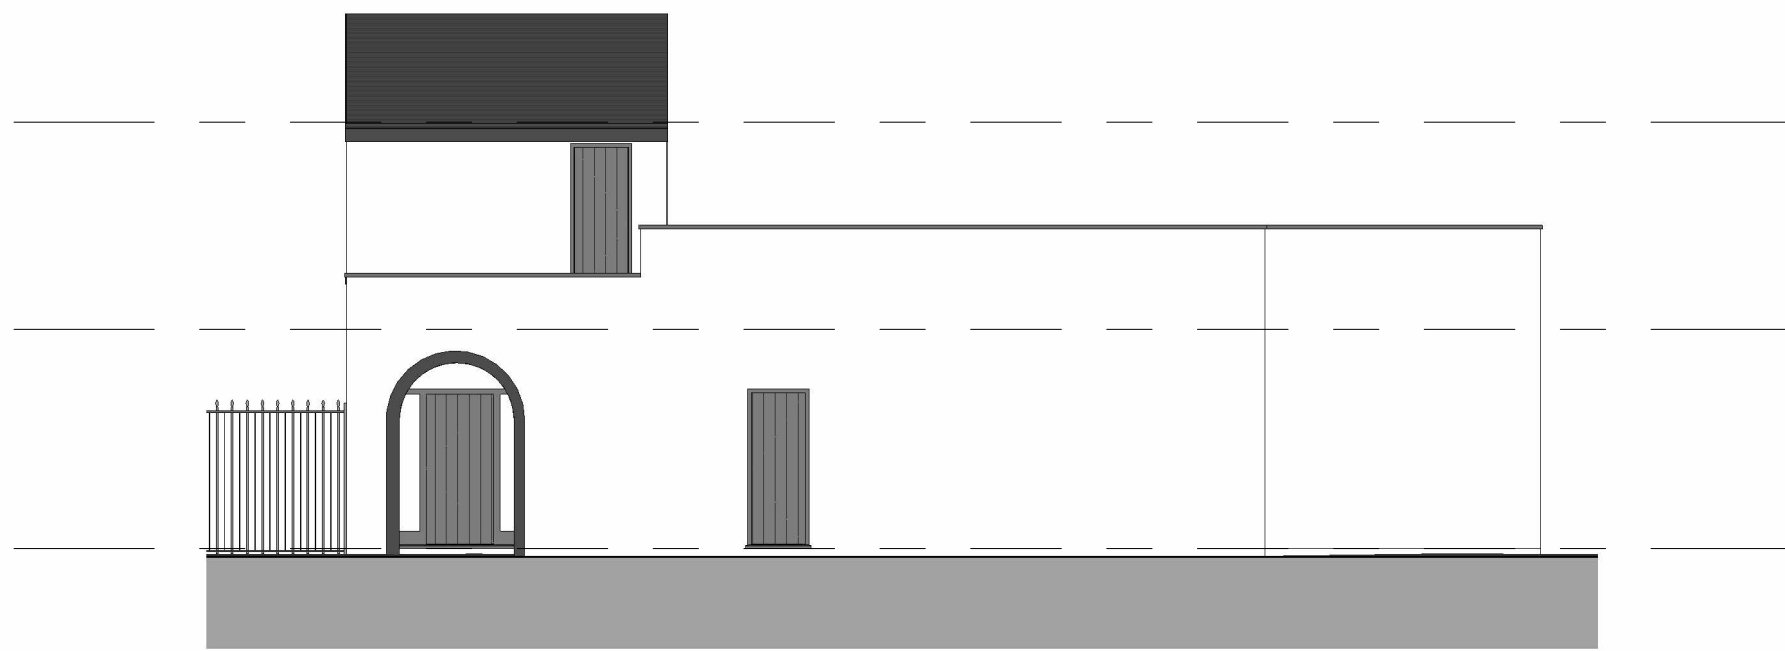

8 Right Side - Proposed
1 : 100

2	Revised Design	03/09/2025	TP
1	Revised Design	06/08/2025	TP
No.	Description	Date	Initial

PROJECT			215 Middleton Road				
TITLE			Existing & Proposed Elevations				
STATUS			DESIGN				
DRAWN BY		DATE				SCALE (@ A1)	
TP		06/02/2025				1 : 100	
PROJECT NUMBER		DRAWING NUMBER		REV			
GSS24208.1		004		2			
GOLD SKETCH							
S T U D I O S							
www.goldsketch.co.uk		info@goldsketch.co.uk		0161 792 9595			
NOTES							
© COPYRIGHT - ALL RIGHTS RESERVED.							
THIS DRAWING MAY NOT BE REPRODUCED WITHOUT PRIOR WRITTEN CONSENT.							
DRAWING TO BE USED FOR THE STATUS INDICATED ONLY.							
ALL DIMENSIONS AND SETTING OF FENCE SHALL BE VERIFIED AND CONFIRMED ON SITE. ANY DISCREPANCIES TO BE REPORTED TO THE ARCHITECT IMMEDIATELY.							
THE CLIENT SHALL BE RESPONSIBLE FOR THE ACCURACY OF THE INFORMATION PROVIDED.							
ALL DIMENSIONS ARE IN MILLIMETRES UNLESS OTHERWISE STATED.							

